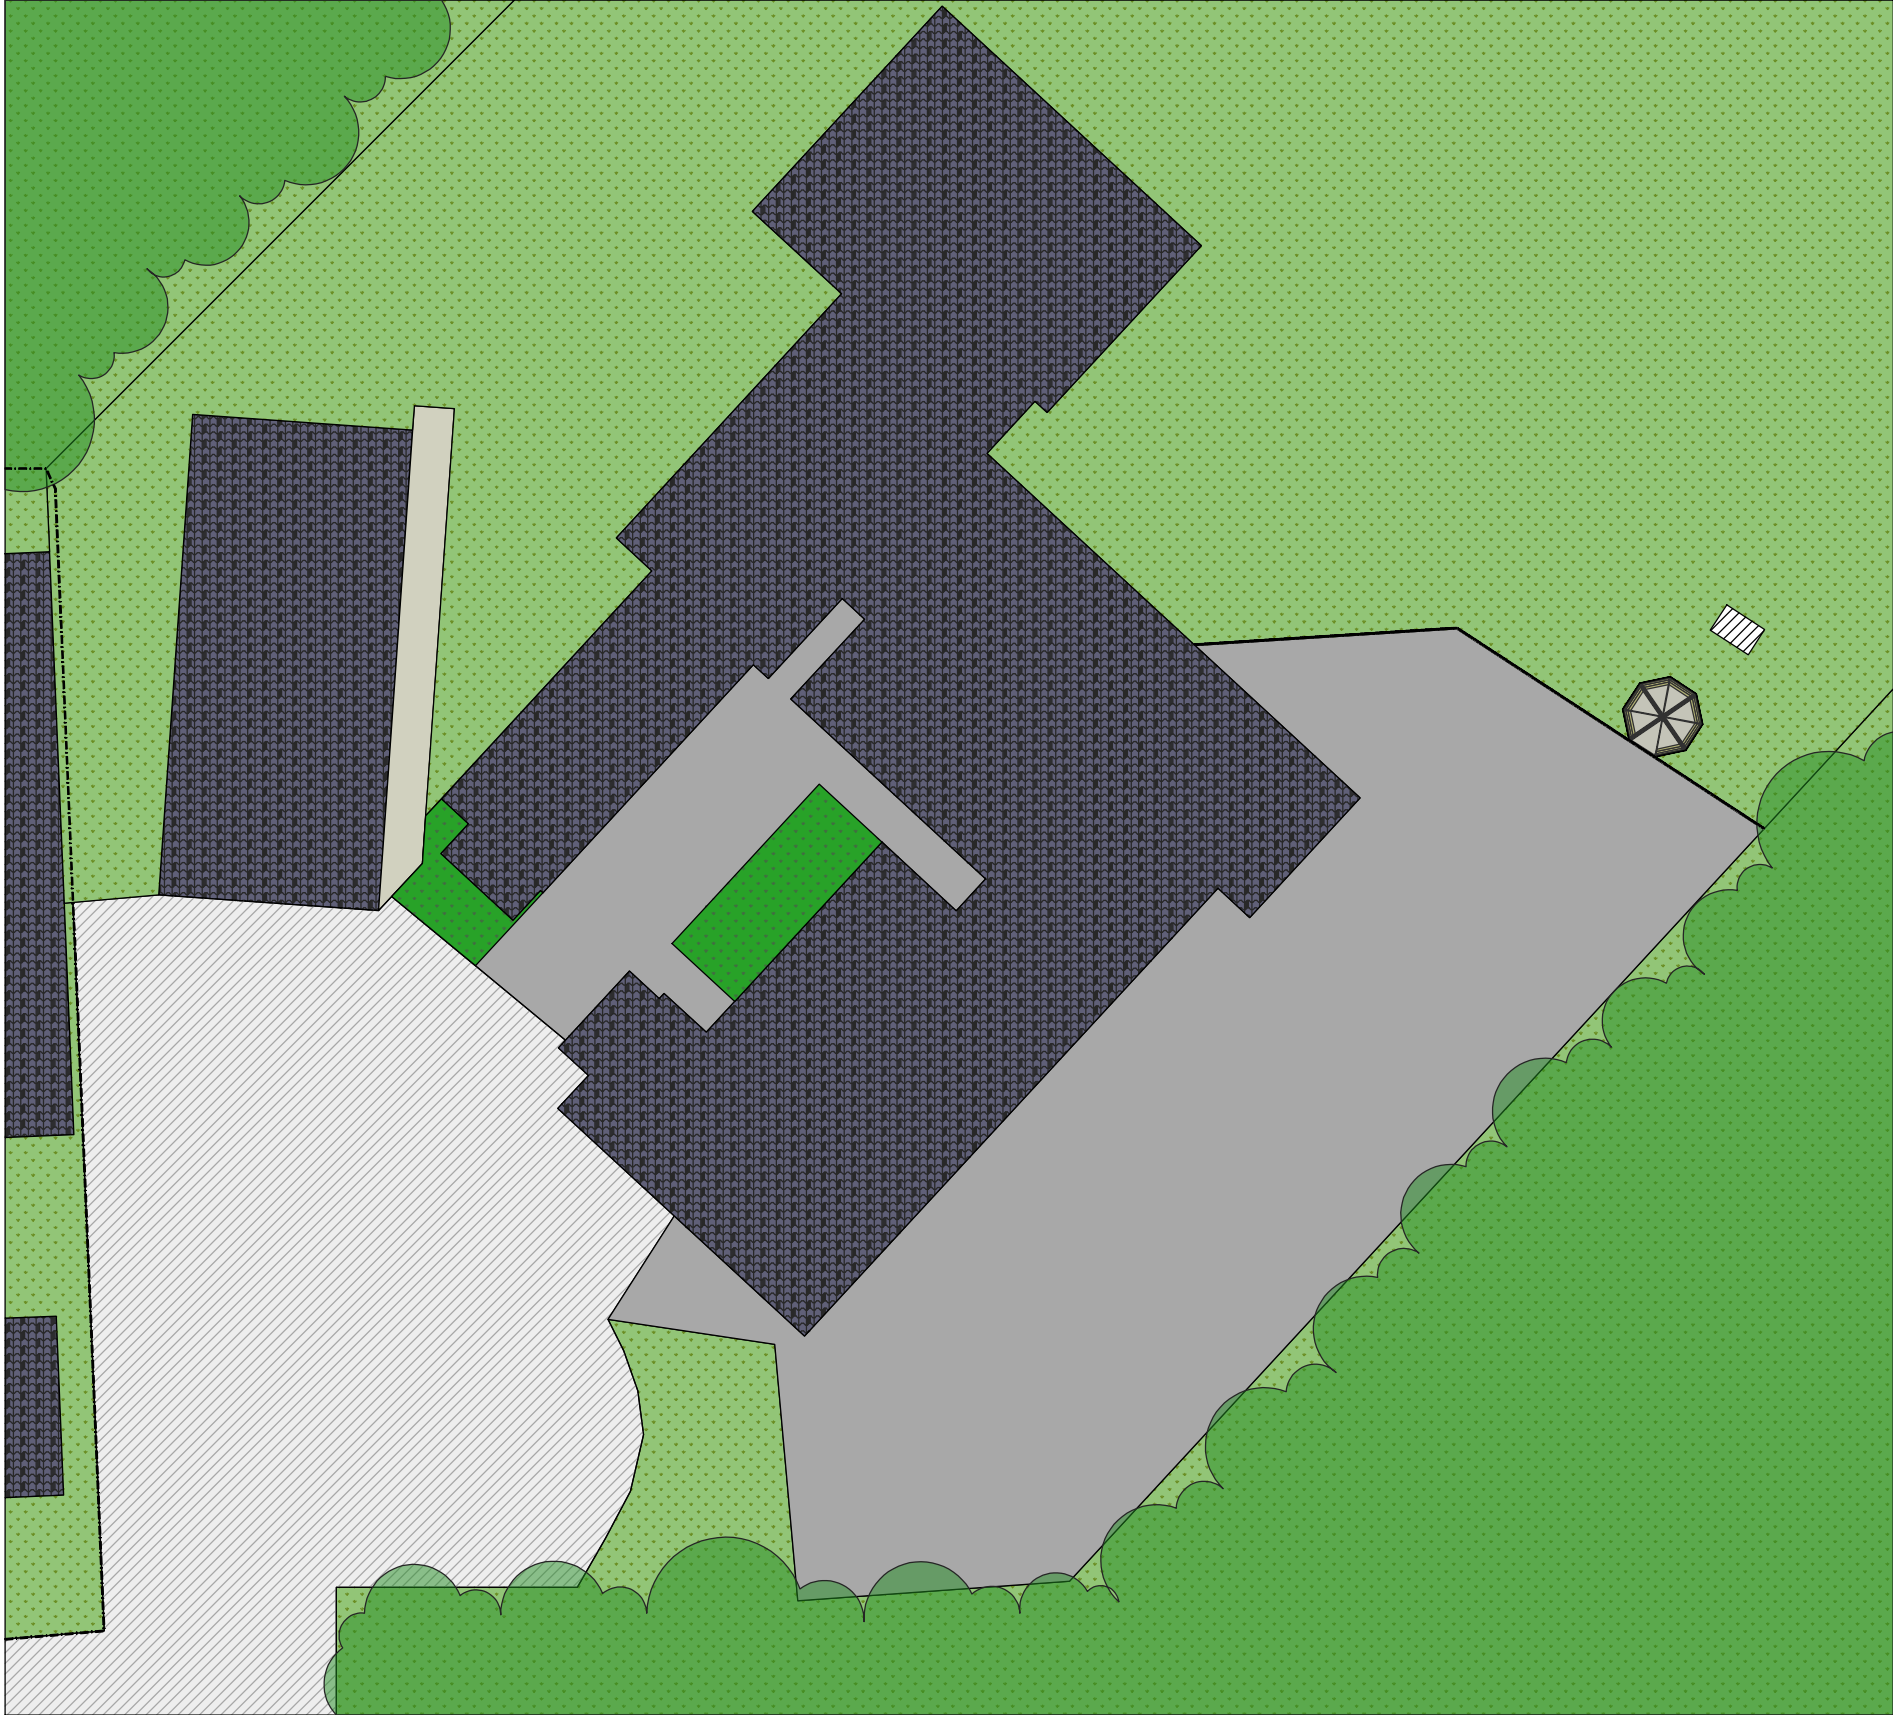


Materials Key:	
	Grass
	Building
	Tarmac
	Concrete / Path
	Artificial Grass
	Car Park
	Existing Equipment
	Fenceline
	Bushes / Trees
	Proposed Gazebo

Ref: 17041
Date: 18/05/2026
Scale : 1 : 500 @ A3
Designer: Samuel Hill-Lonergan
Area Manager: Neil Hudson