

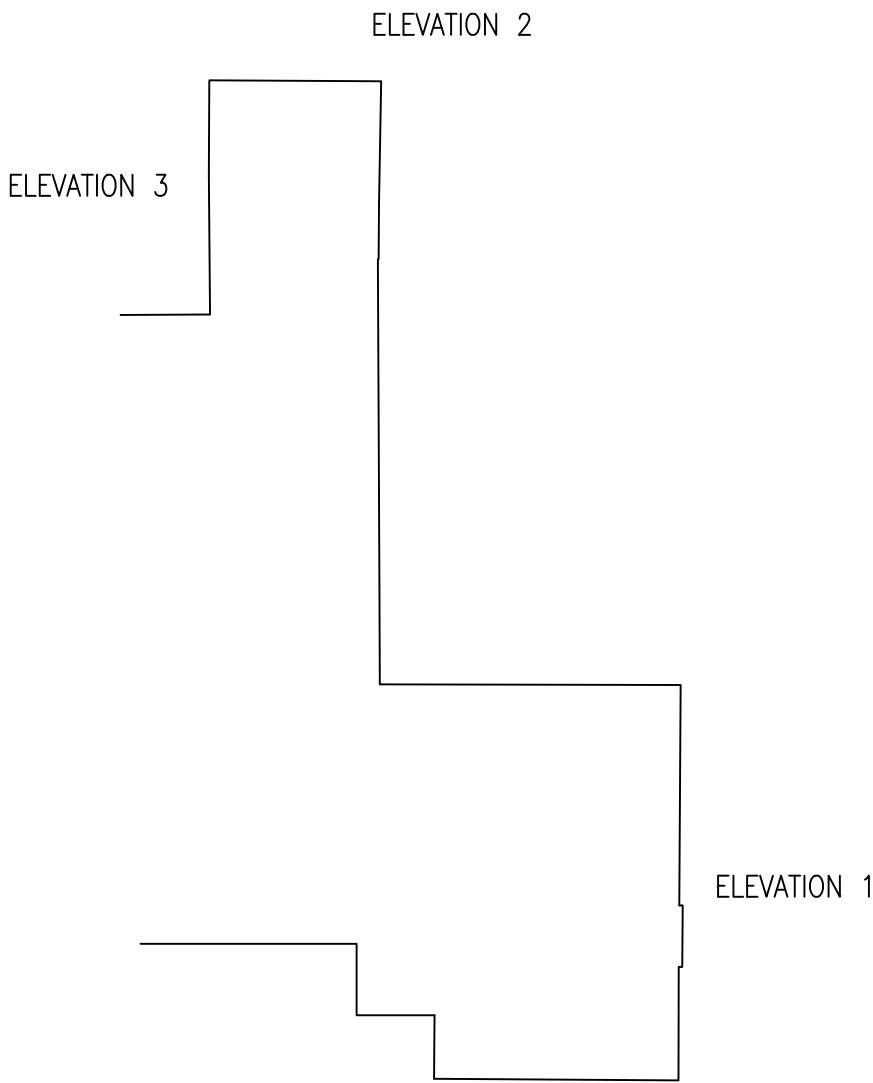


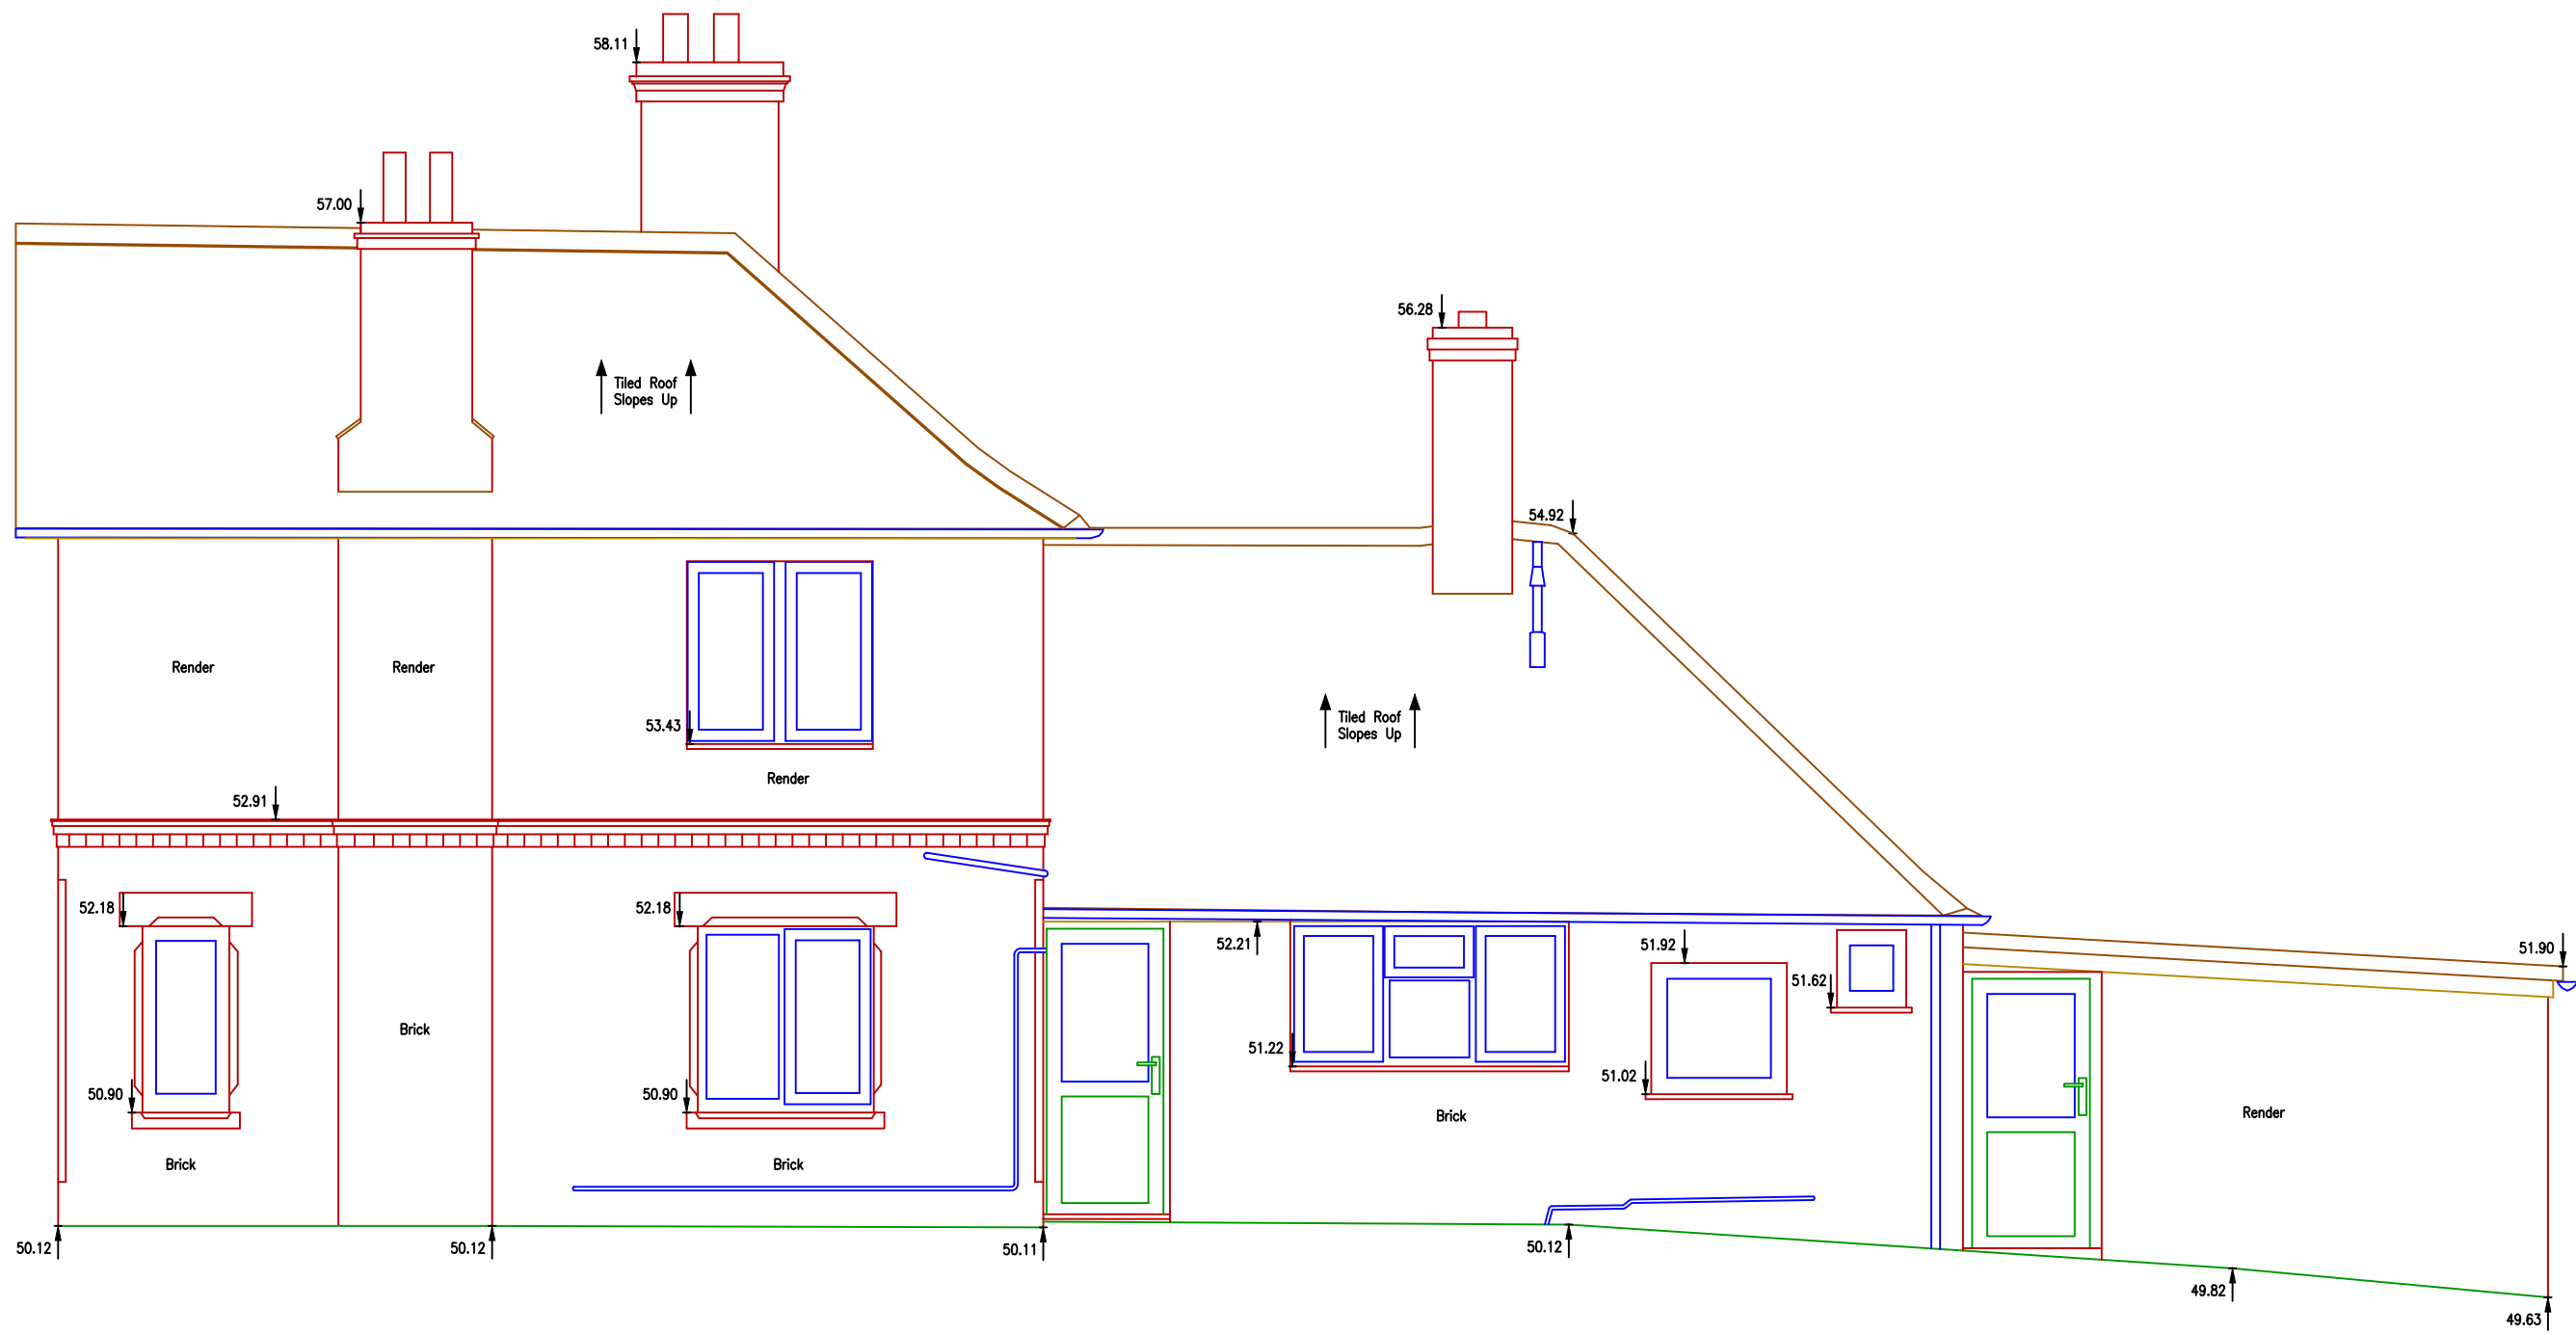


DATUM: 49.000m

ELEVATION 1

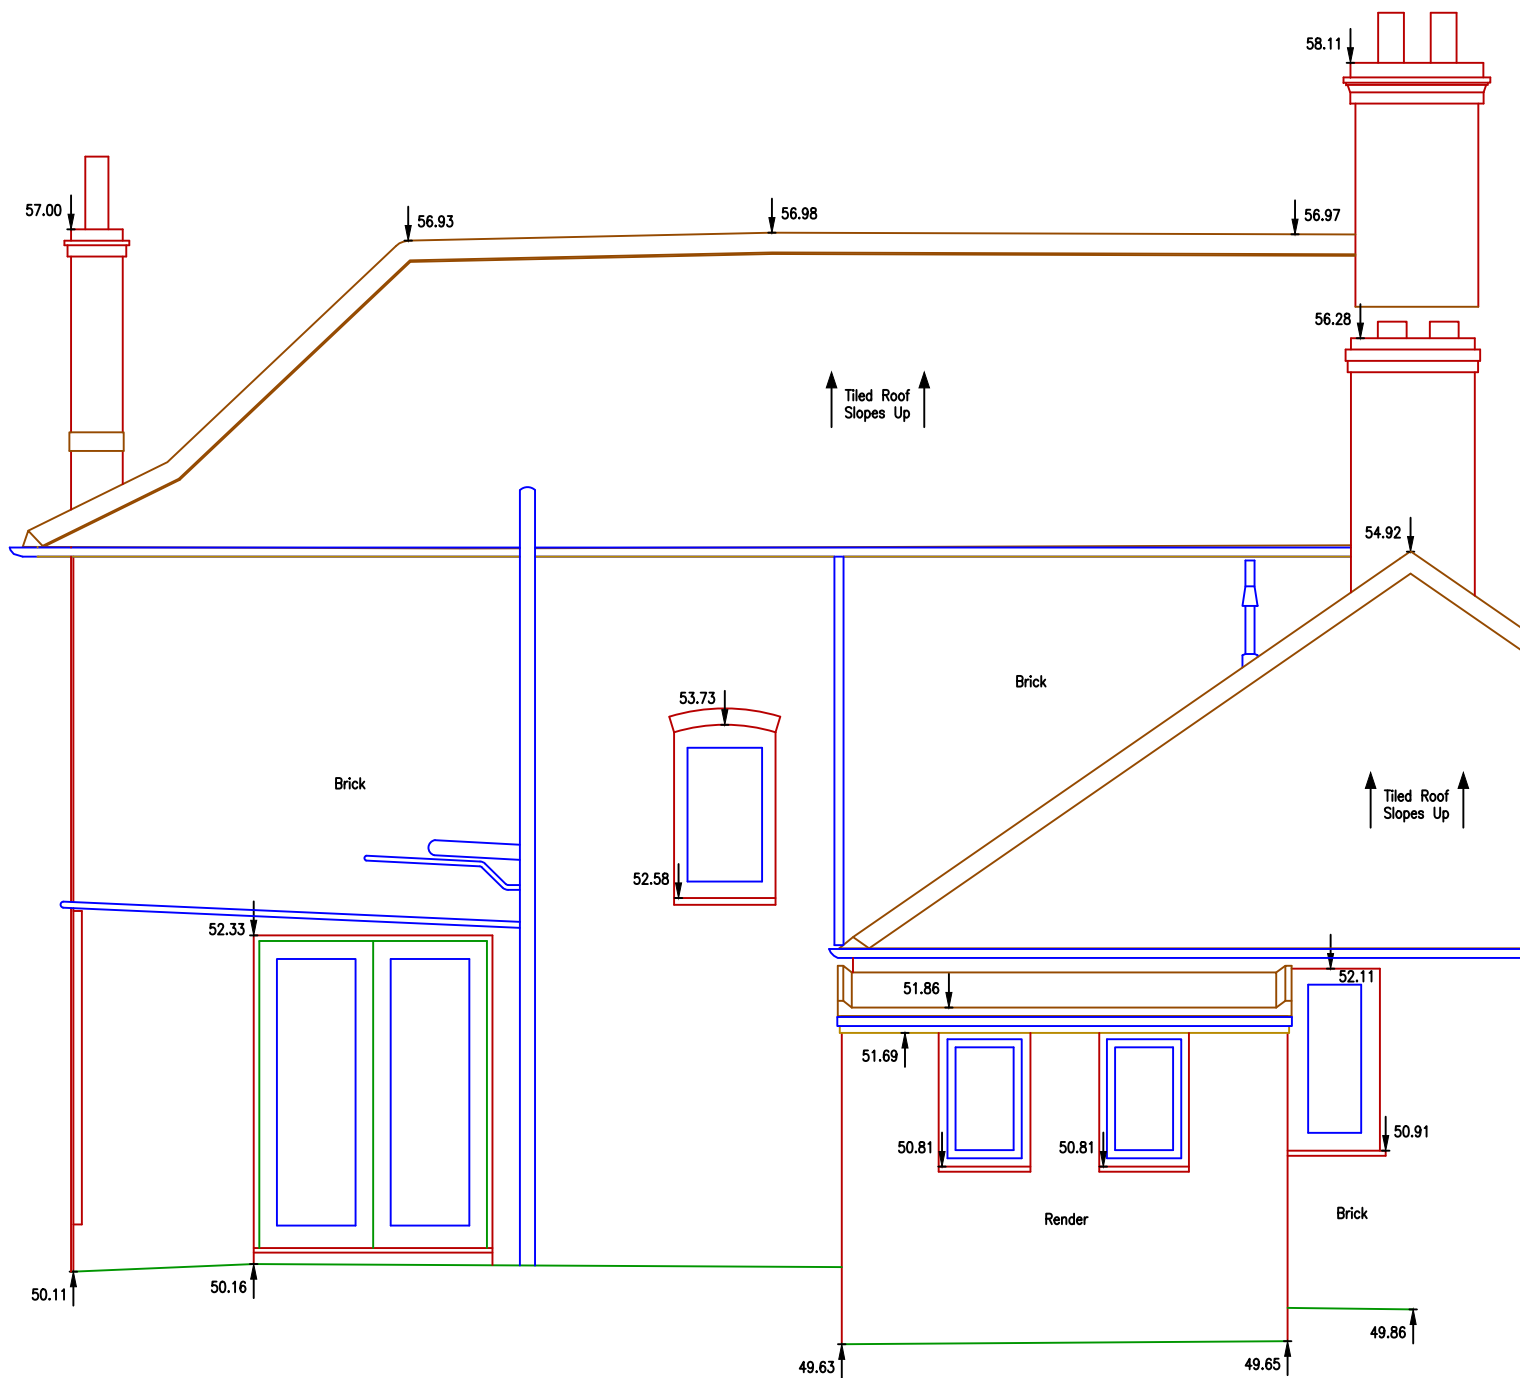

DATUM: 49.000m

ELEVATION 2

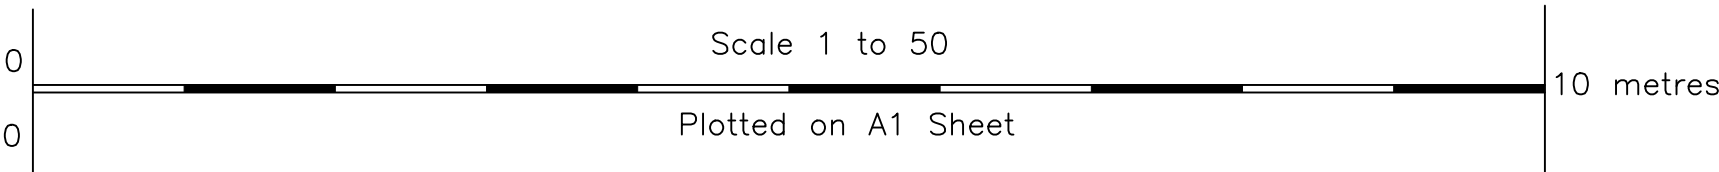

Rev.	Comments	By	Chkd	Date
1				

RJM SURVEYS

Land & Building Surveyors

60 Broadleas Road, Devizes,
Wiltshire, SN10 5DQ

rjmsurveys@icloud.com
www.rjmsurveys.co.uk

Project Title:	
Oriell Cottage, 29 High Street, West Lavington, Devizes, SN10 4HQ	

CAD Drawing Name:	
25652_3_Elevations.dwg	

Drawing Title:	
Elevations	

Client:	Date
Benito & Connie Capone	December 2025
Scale	
1:50	

Drawn by:	Checked by:	Project Code:	Revision:
RC	RC	25652	---

Grid Orientation:	Site Level Datum
Local	Local. STN 1 - 50.000m

All dimensions are to be checked on site where applicable. This drawing must not be scaled, and only written dimensions should be respected.