

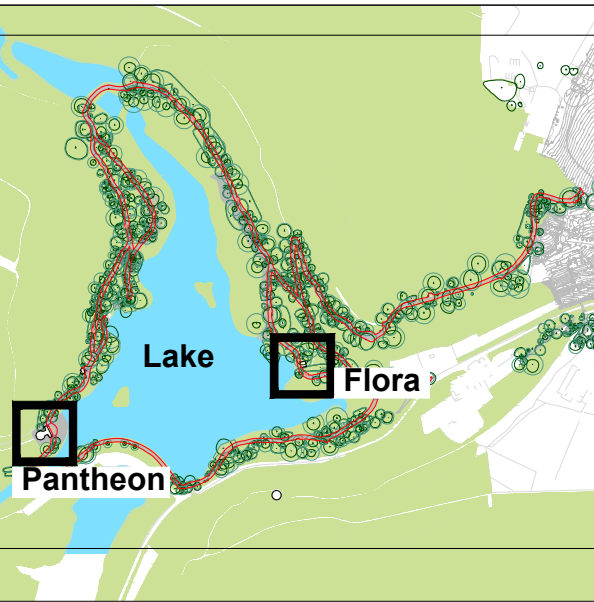
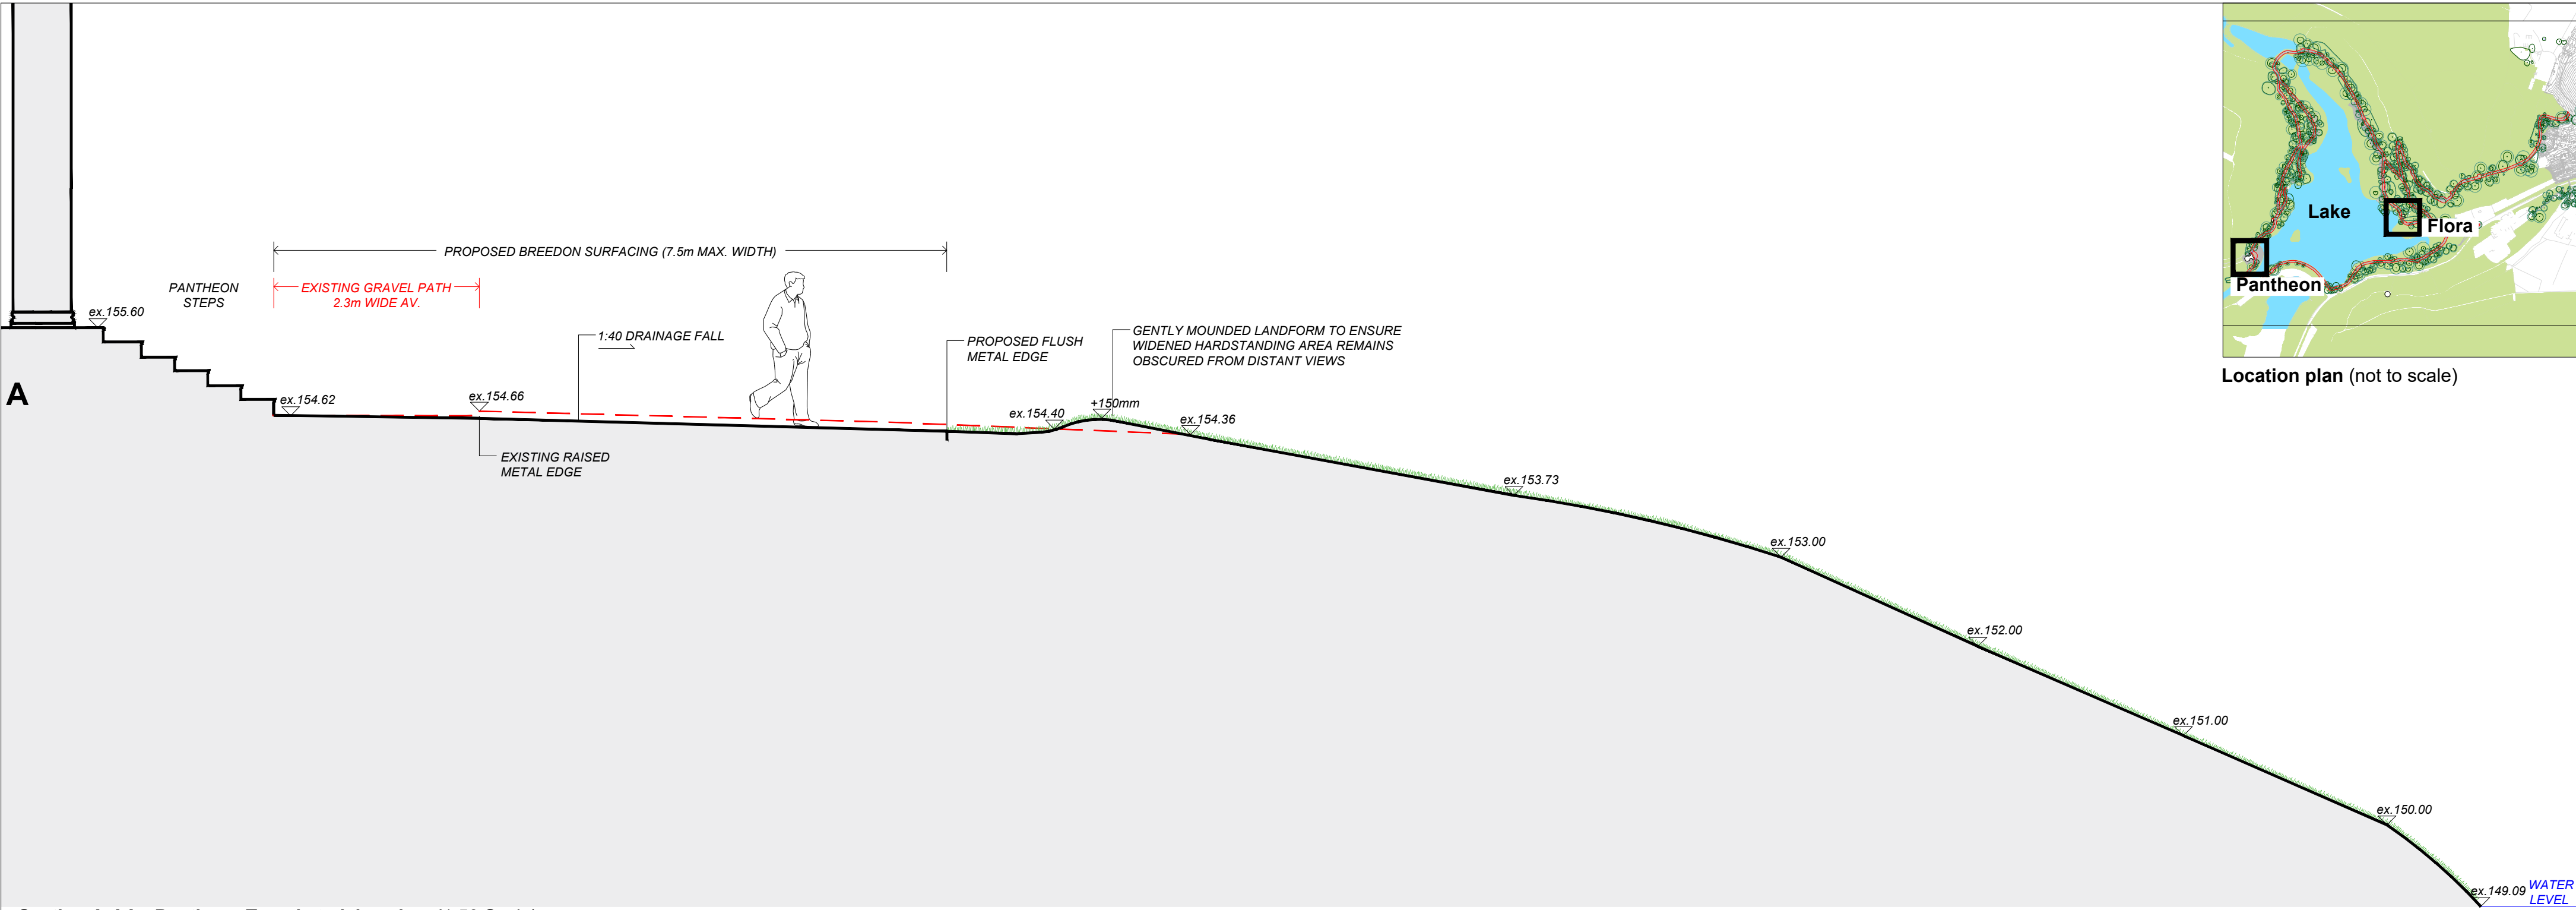


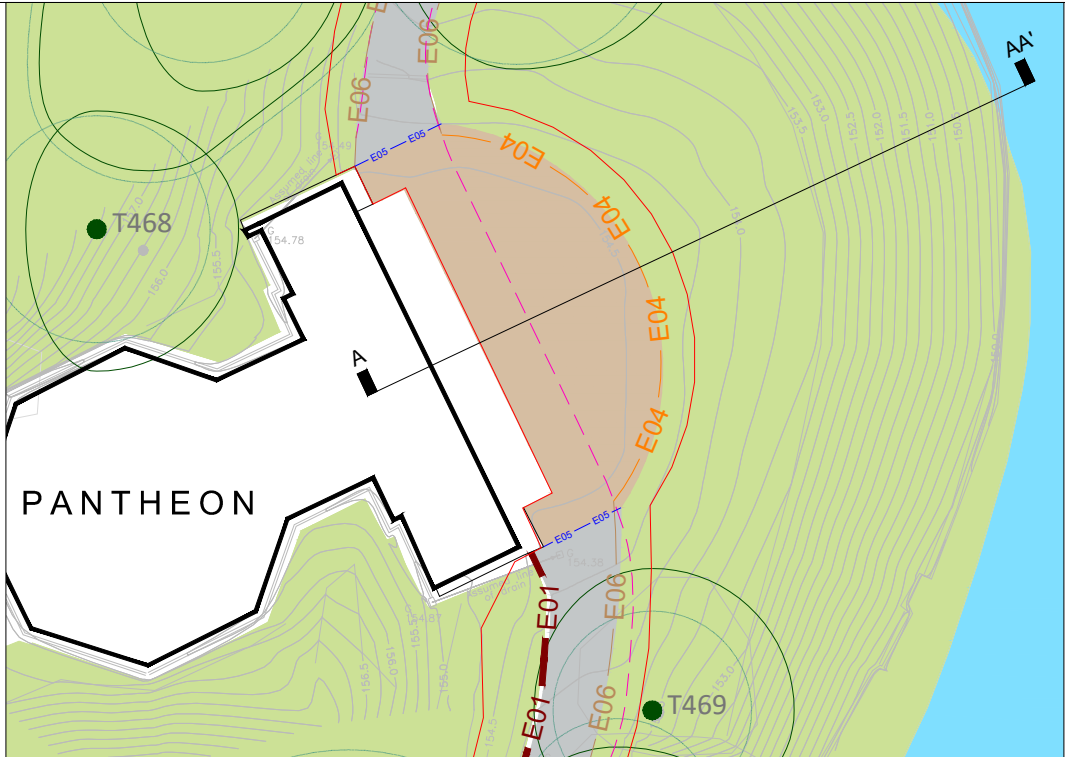


Location plan (not to scale)

Section A-AA - Pantheon Temple to lake edge (1:50 Scale)

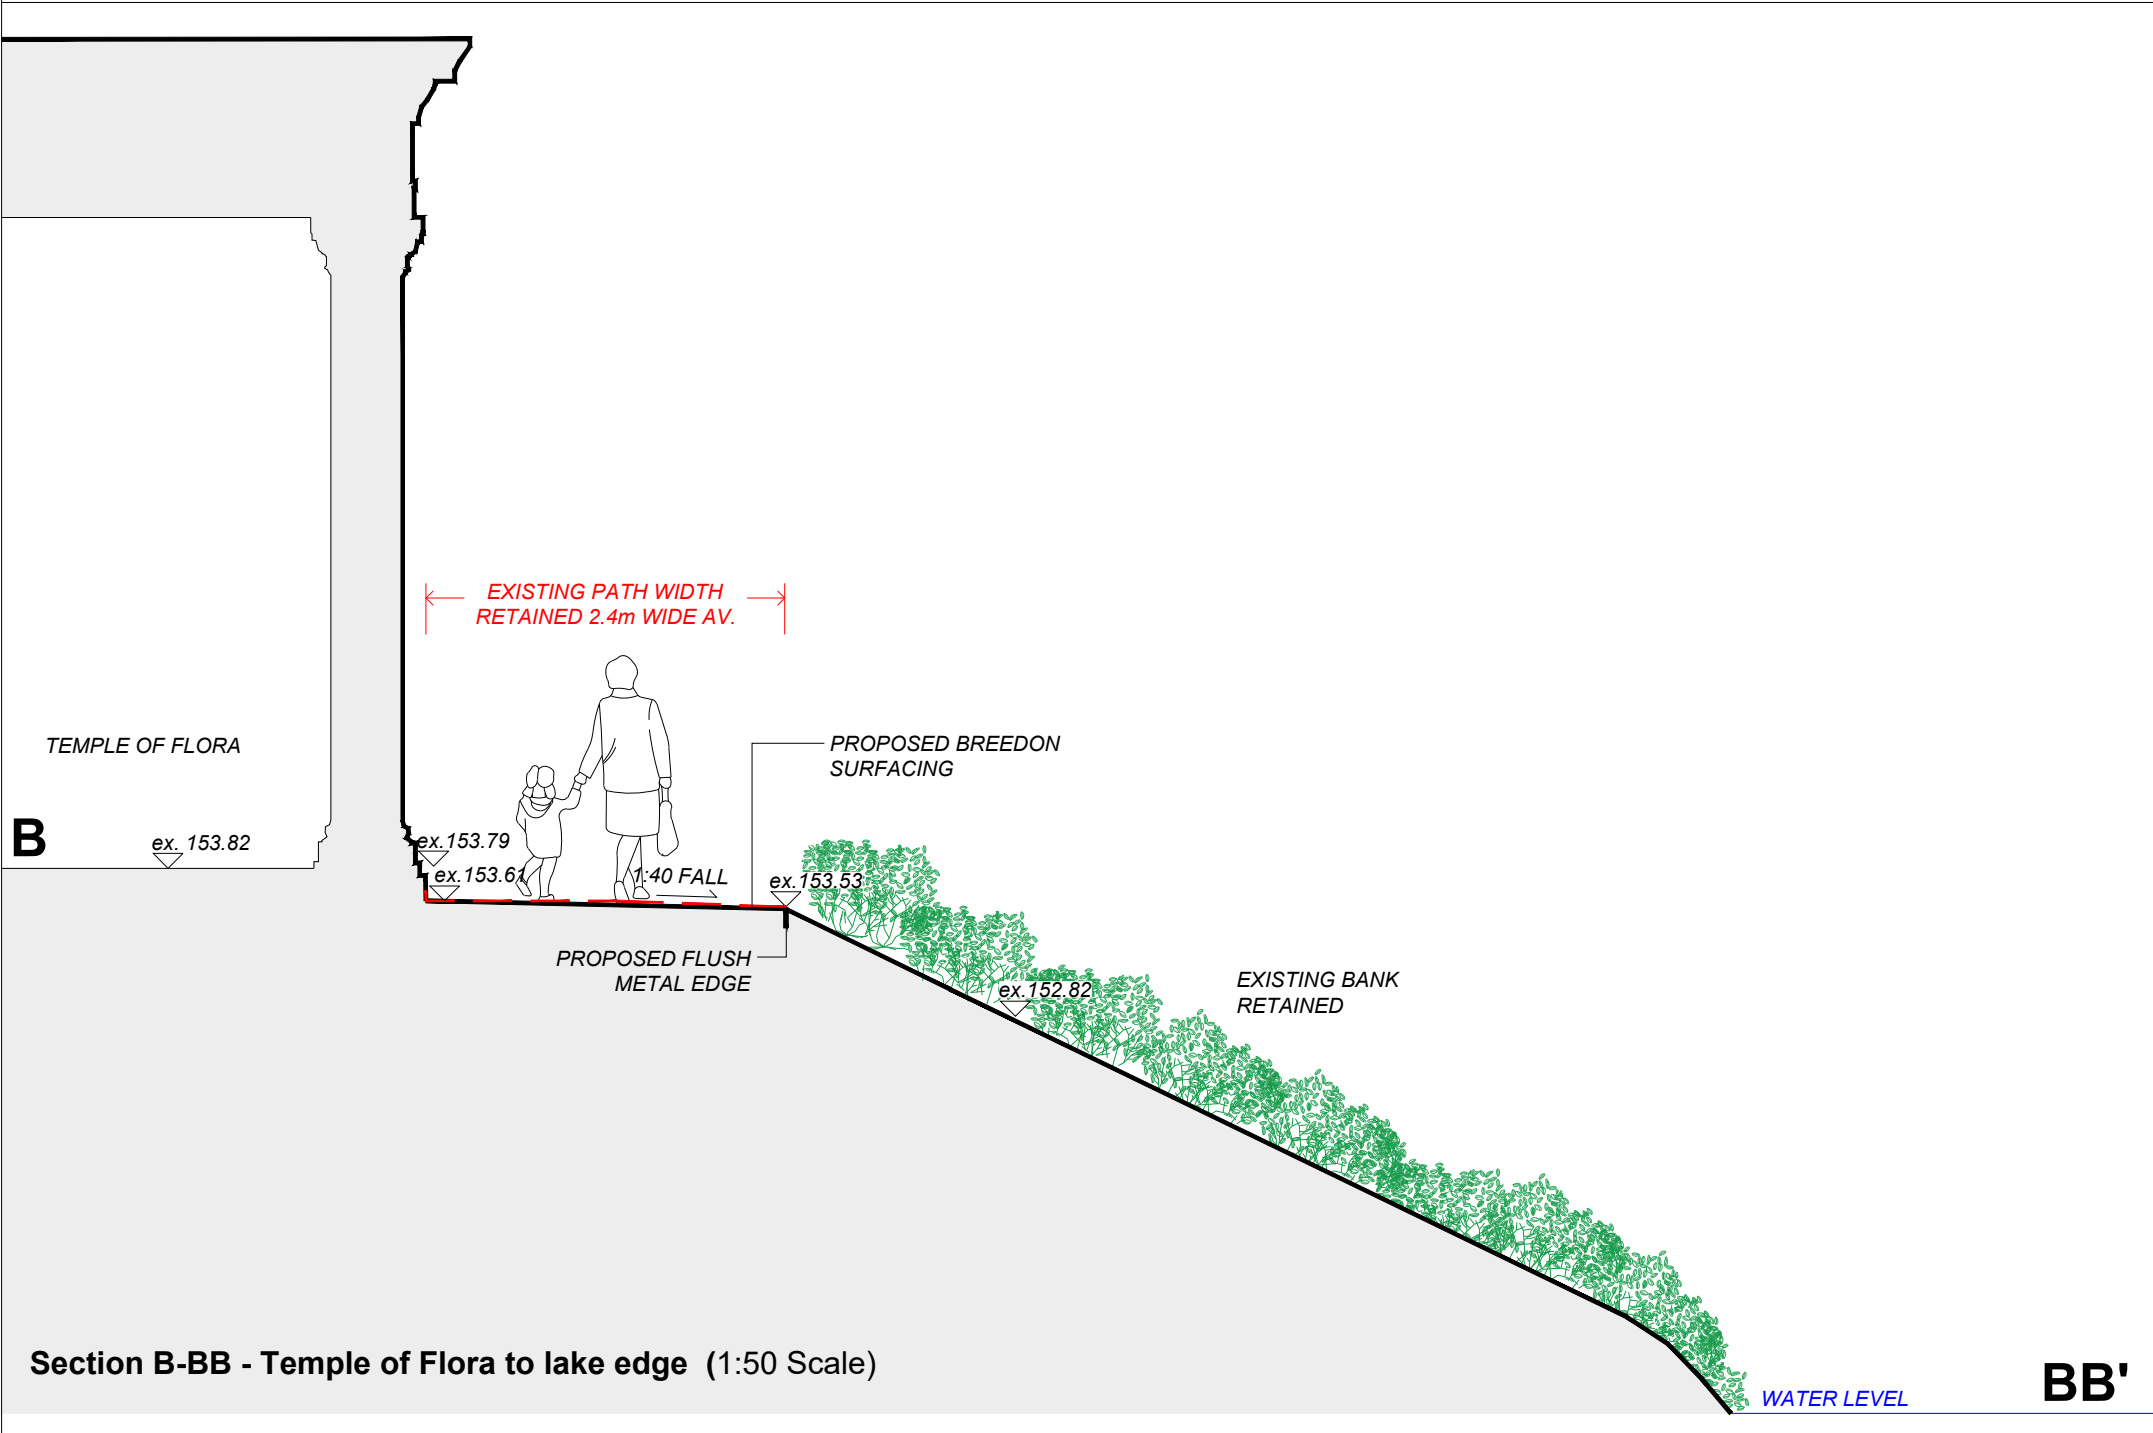

Plan Extract - Pantheon Temple (not to scale)

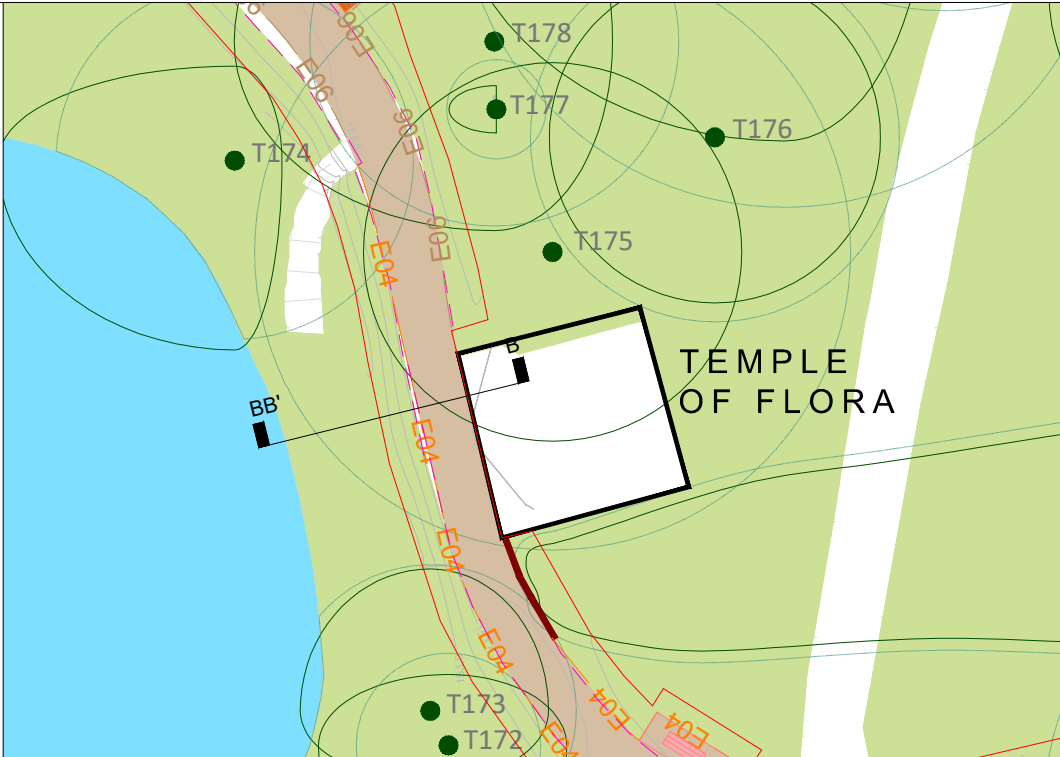

Plan Extract - Temple of Flora (not to scale)

LUC
www.landuse.co.uk

Project
STOURHEAD GARDEN PATHWAY
IMPROVEMENT PROJECT

Client
THE NATIONAL TRUST

P02 18.12.25 Planning Issue Updated

TP ET ET

P01 08.08.25 Planning Issue

TP ET ET

Rev

Date

Description

Drn

Chk

App

Scale 1:50

0 0.5 1.0 1.5 2.0 2.5m

Drawings to be scaled only for planning purposes.
All dimensions to be verified on site for construction.
© Drawing & design copyright LUC

Drawing Title
LANDSCAPE SECTIONS
PANTHEON AND TEMPLE OF FLORA

Drawing Nr
13000-LUC-XX-XX-DR-L-01205

Rev
P02