

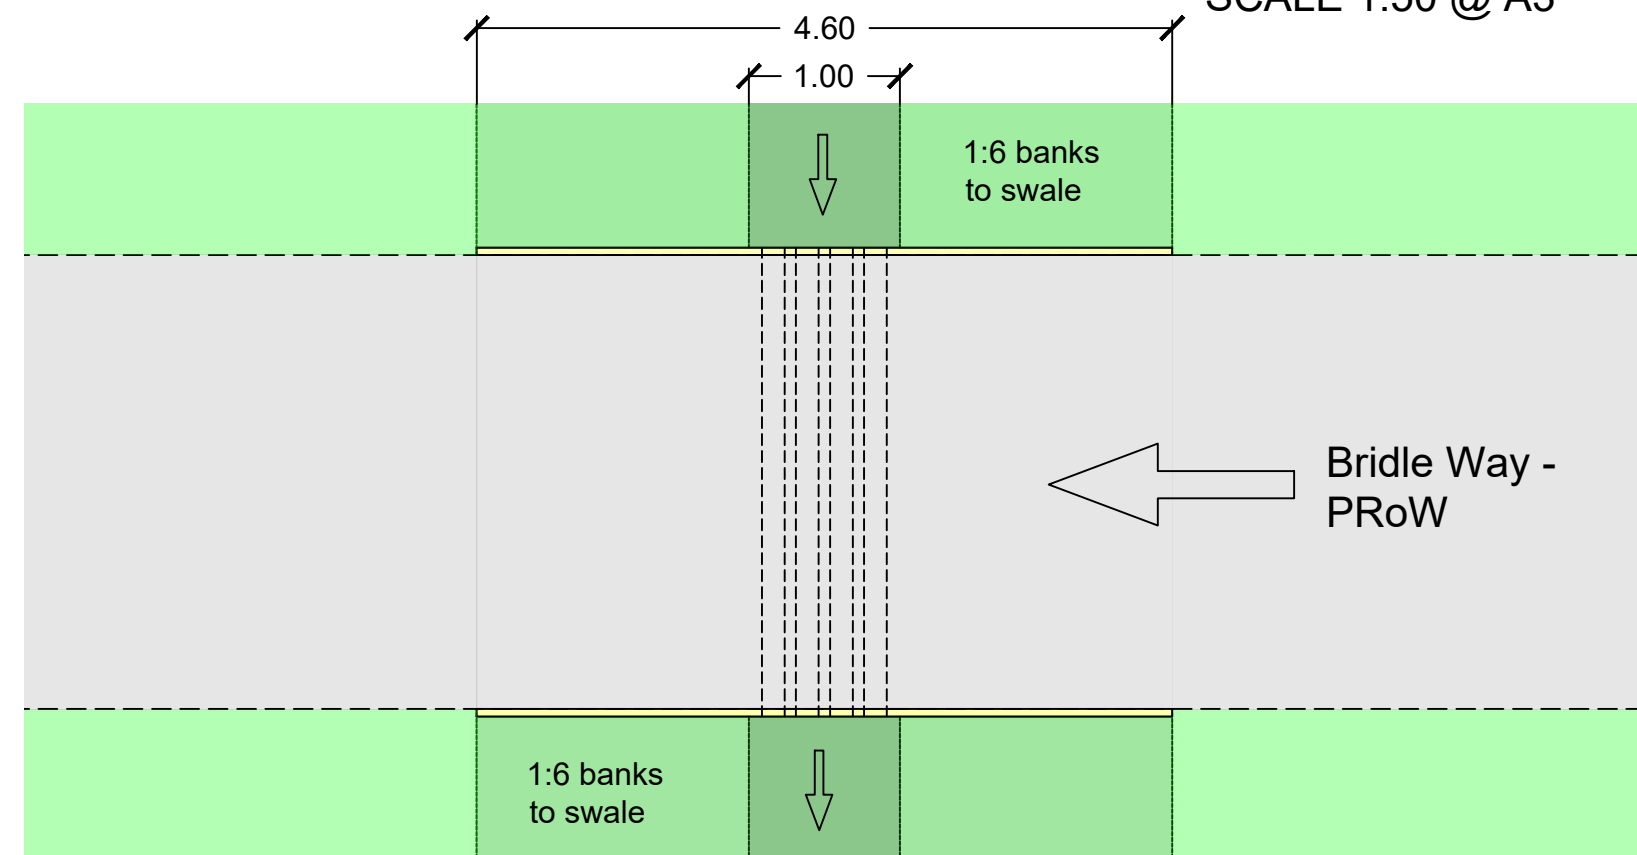


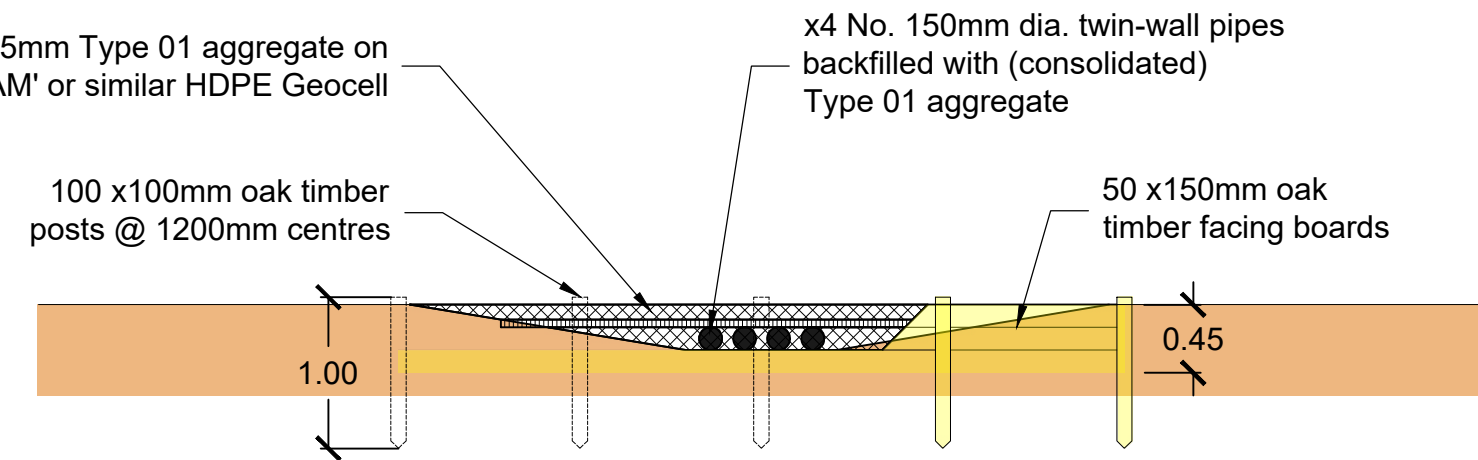

REV C				
REV B				
REV A				
P01 ~	DD/MM/YY	PC	CHK 1	NOTES
REV	DATE	INITIALS	CHECKED	NOTES

SITE ADDRESS	Ham Cross Farm, Lower Chicks Grove, Tisbury, Wiltshire SP3 6ND		
CLIENT	Emma Muir		
PROJECT NAME	Ham Cross Farm		
DRAWING TITLE	Pond Overflow, Swale & Bridleway Crossing Detail		
DRAWING NUMBER	MWE_24194_HCF_PO_SW&BR_X_03_05.26-P03		
SCALE	1:50	PAPER SIZE	A3
DATE	21.05.25		
PROJECT NUMBER	24194	DRAWN BY	AN
REVISION	~		
STATUS	SKETCH ☐ QUOTING ☐ PLANNING ☐ CONSTRUCTION ☒		
CHECKED BY	MWE ☒ OTHER ☐		

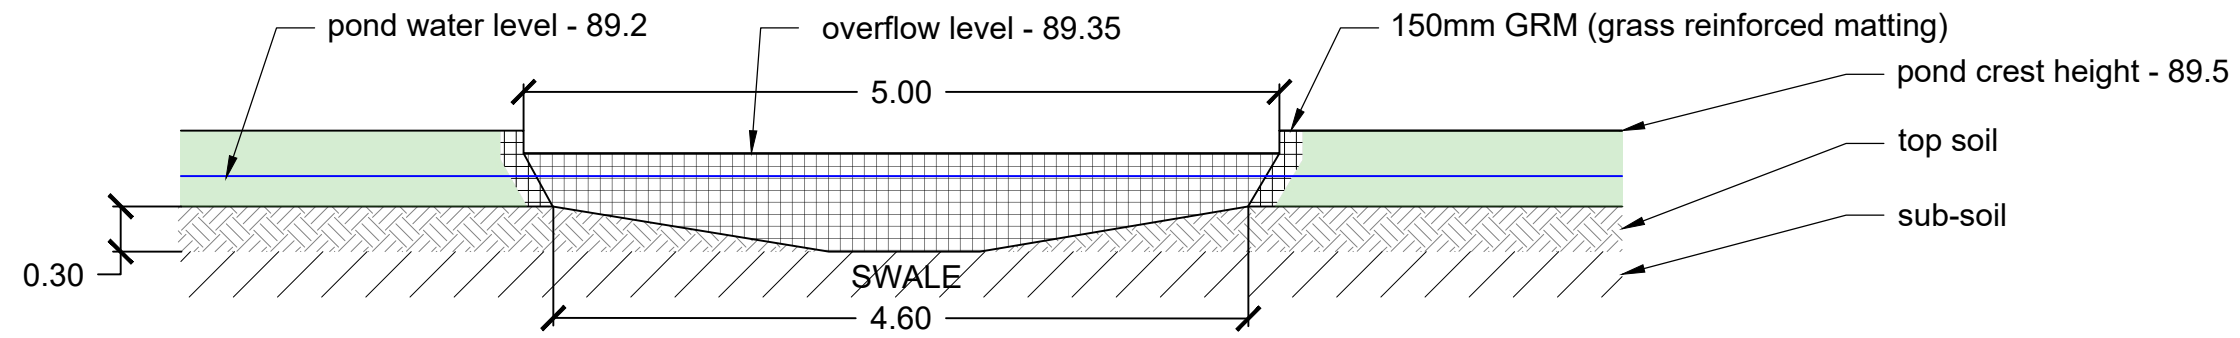

ADDRESS: SCHOOL HOUSE FARM, GREAT ASHFIELD, BURY ST. EDMUNDS, SUFFOLK IP31 3HJ. PHONE: 01359 242356
E-MAIL: CONTACT@MILES-WATER.COM, WEBSITE: WWW.MILES-WATER.COM

THIS DRAWING IS THE PROPERTY OF THE MILES WATERS ENGINEERING LTD. AND CANNOT BE PASSED TO A THIRD PARTY WITHOUT OUR PERMISSION