


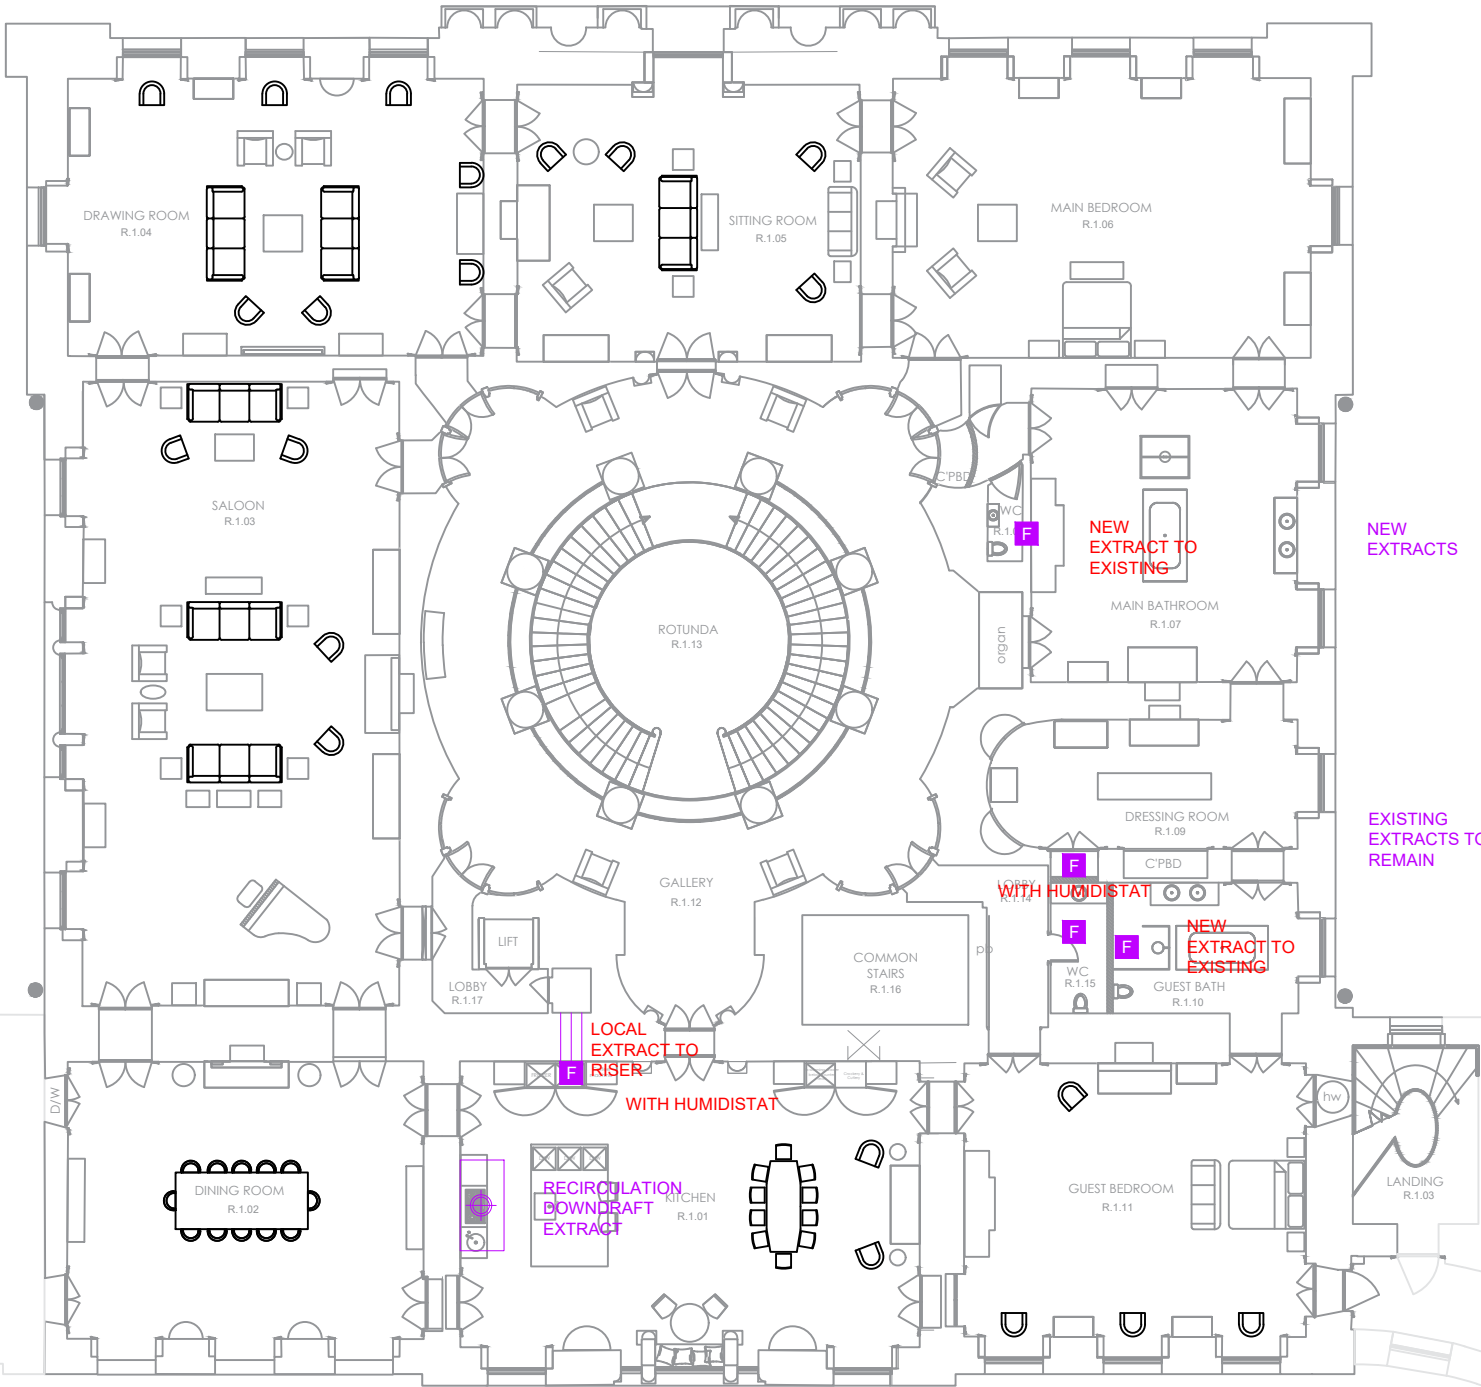

Extract Fan	
Extract hood	

THESE DRAWINGS ARE TO BE DEVELOPED BY THE INSTALLATION CONTRACTOR UNDER A CONTRACTORS DESIGN PORTION AND ASSOCIATED COLLATERAL WARRANTY FOR CONSTRUCTION PURPOSES

PROJECT
NEW WARDOUR CASTLE

LEVEL
FIRST FLOOR LAYOUT

SERVICE
MECHANICAL VENTILATION

STAGE NAME TENDER ISSUE	DRAWING NO REF/M31	RIBA STAGE STAGE 4	REVISION A
-----------------------------------	------------------------------	------------------------------	----------------------

will potter partnership
building services design