


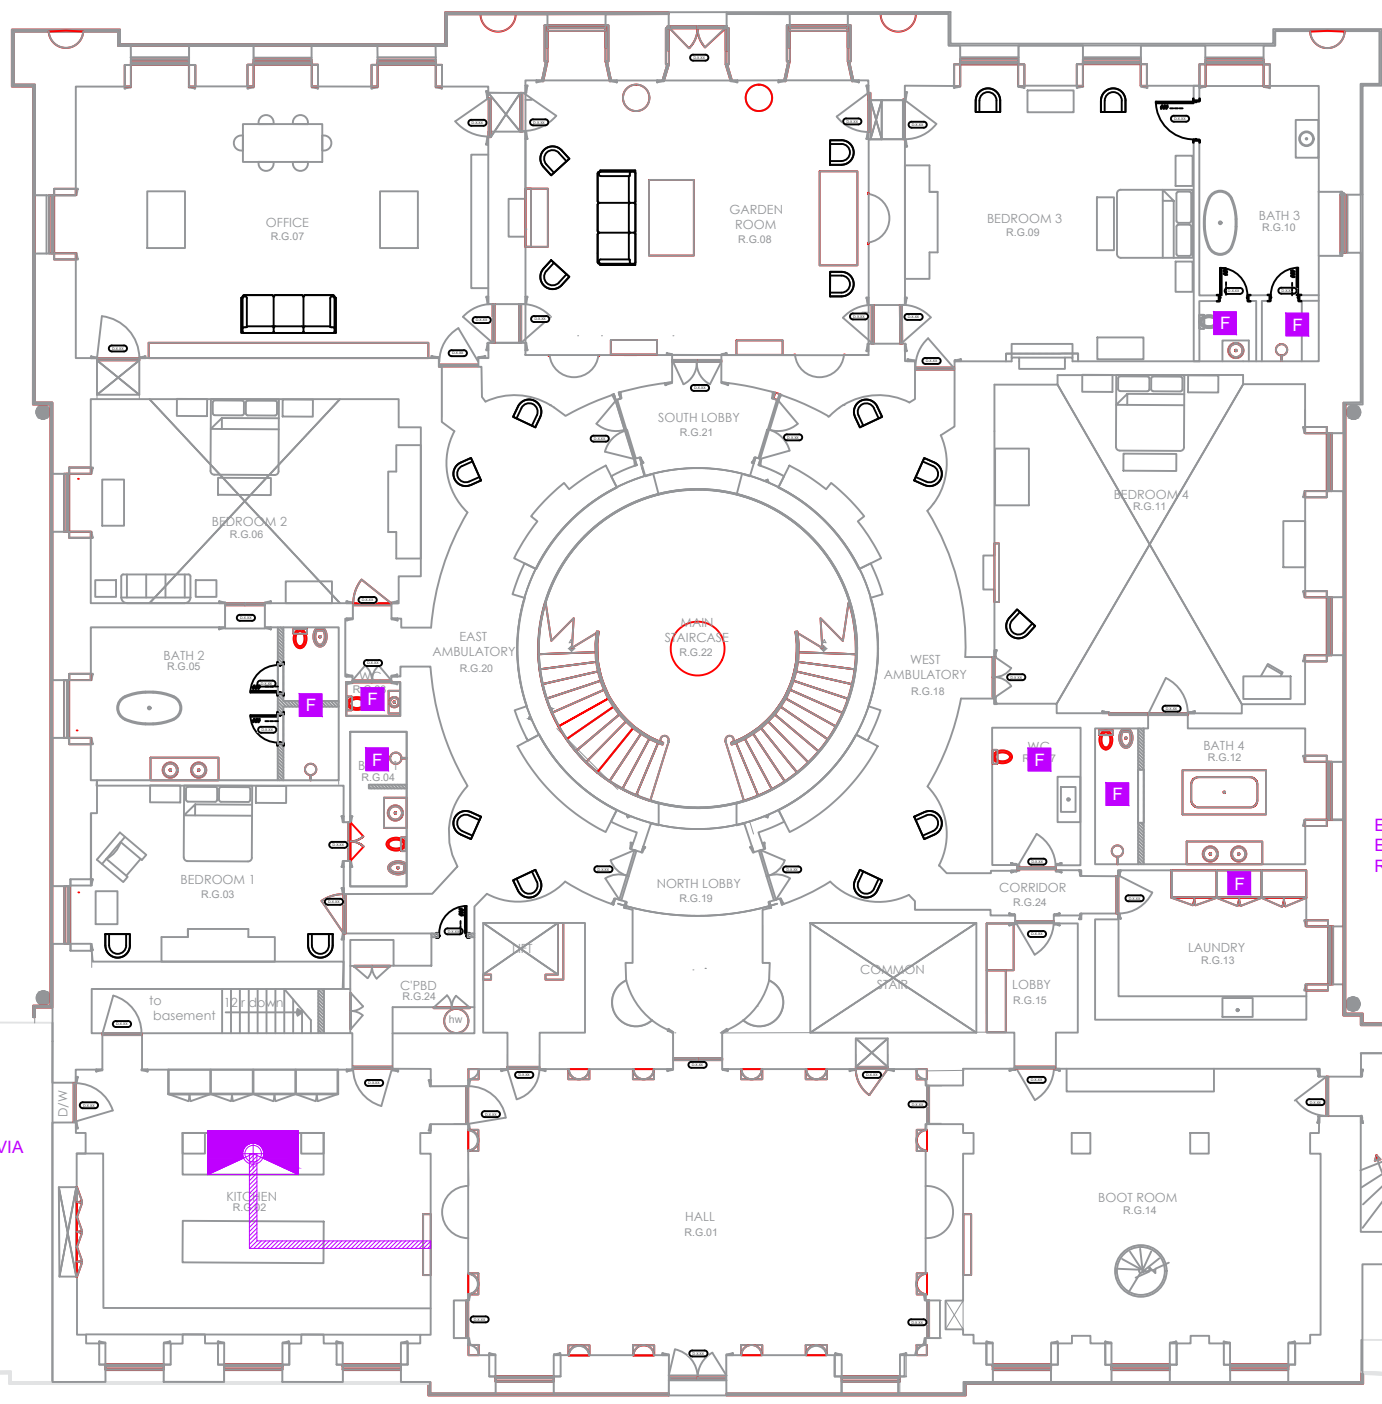

NEW EXTRACT TO
EXISTING

EXISTING
EXTRACTS TO
REMAIN

NEW EXTRACT VIA
CHIMNEY

NEW
EXTRACTS

LOW LEVEL
EXTRACT

EXISTING
EXTRACTS TO
REMAIN

Extract Fan	
Extract hood	

THESE DRAWINGS ARE TO BE DEVELOPED BY THE INSTALLATION CONTRACTOR UNDER A CONTRACTORS DESIGN PORTION AND ASSOCIATED COLLATERAL WARRANTY FOR CONSTRUCTION PURPOSES

PROJECT	NEW WARDOUR CASTLE		
LEVEL	GROUND FLOOR LAYOUT		
SERVICE	MECHANICAL VENTILATION		
STAGE NAME	REF/M30	RIBA STAGE	REVISION
TENDER ISSUE		STAGE 4	A