


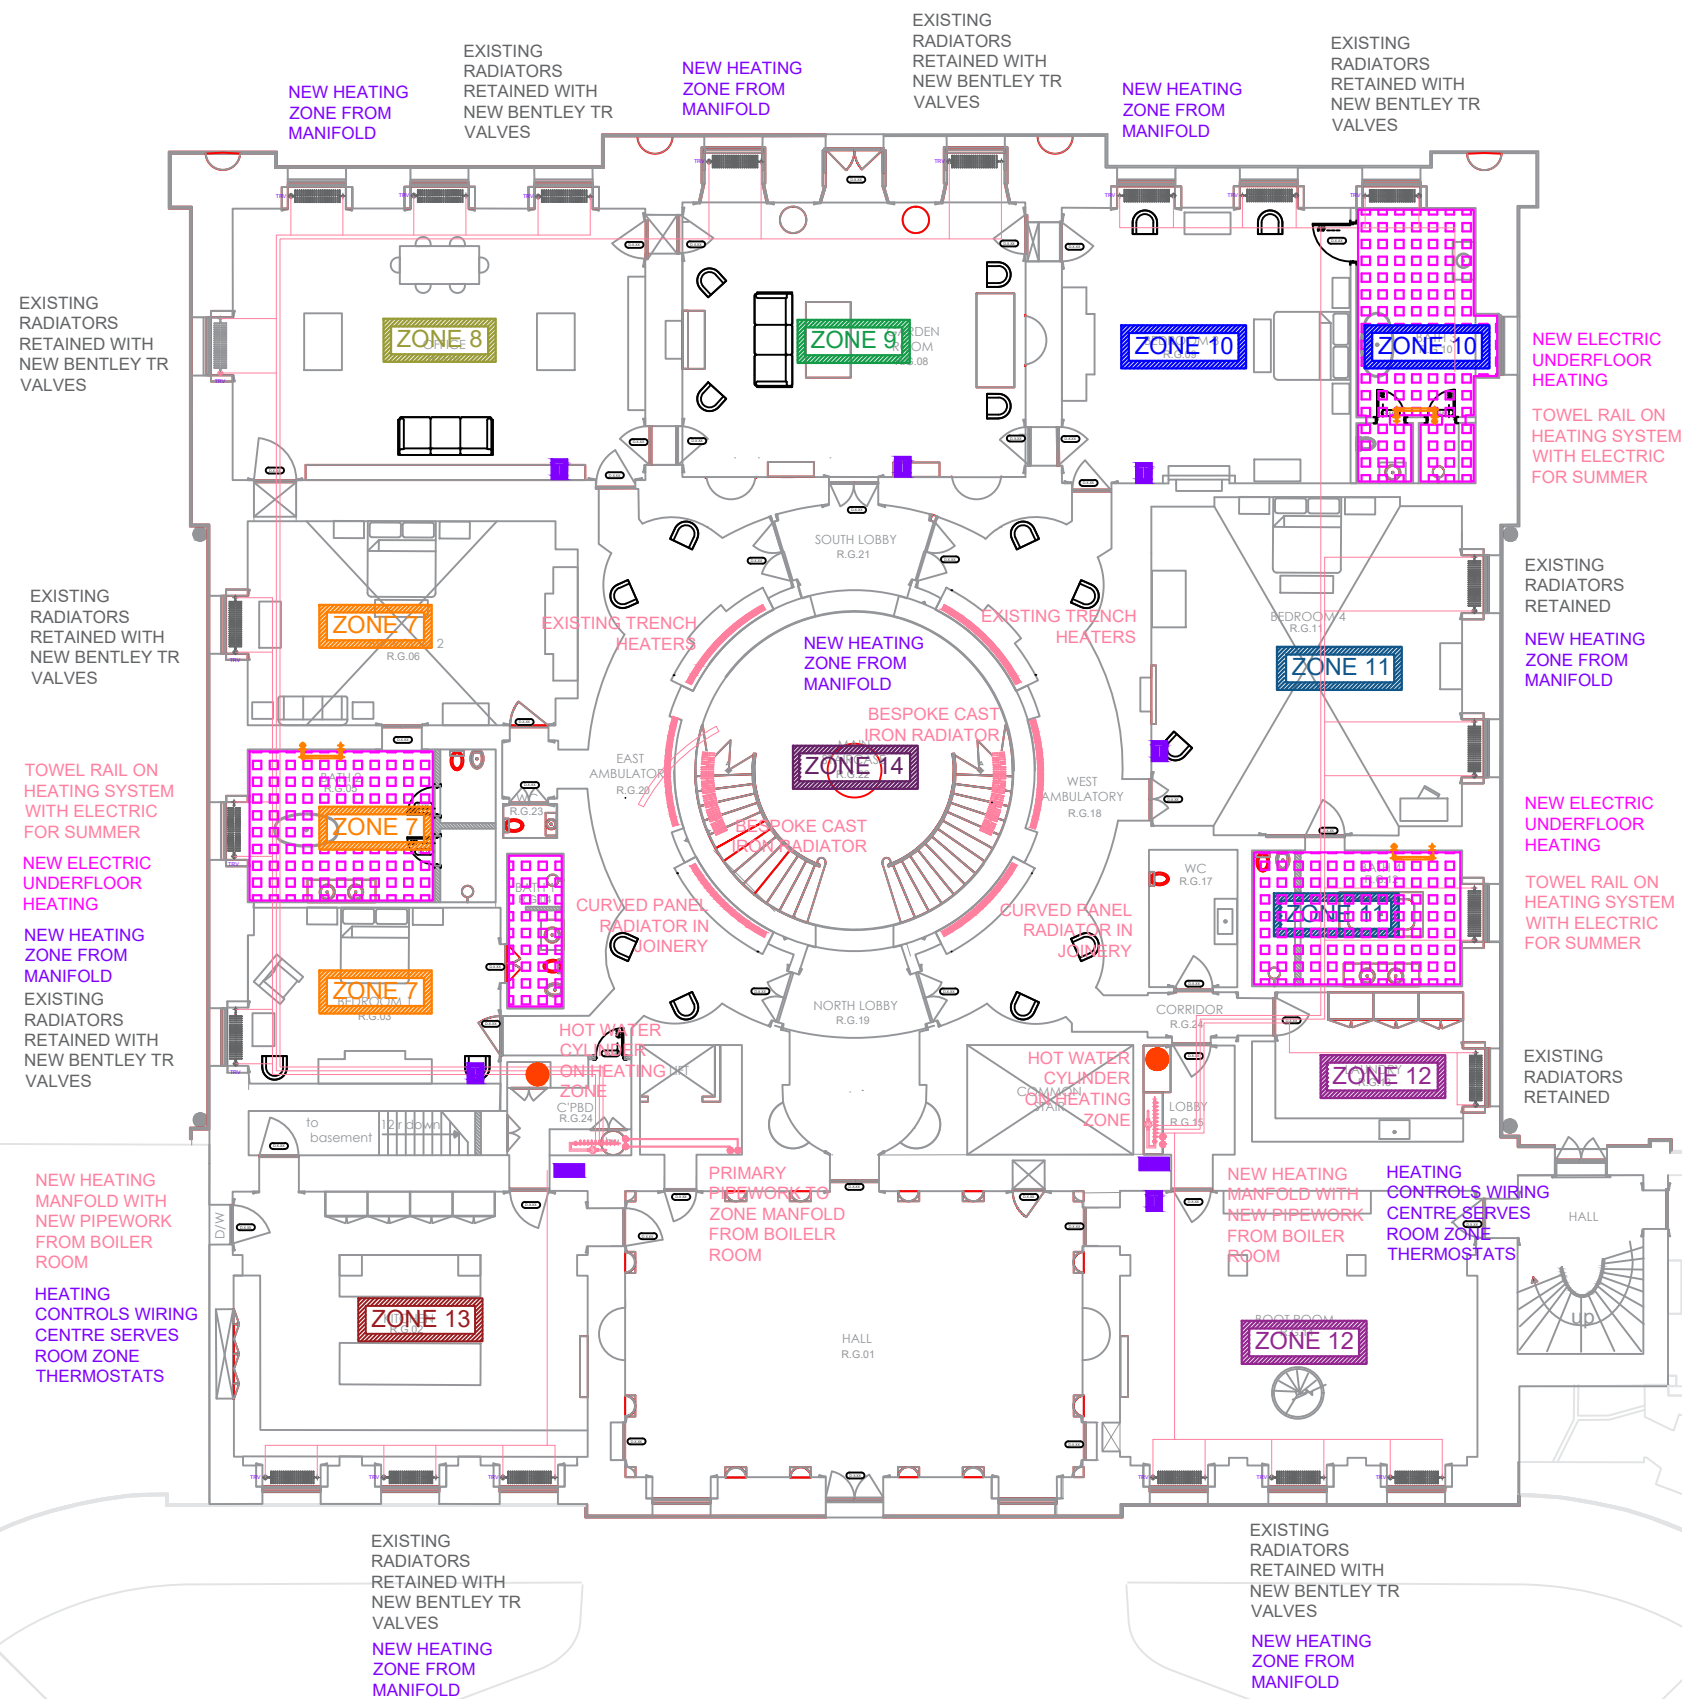

Boiler or internal heatpump	
External heatpump	
Steel panel radiator with local valve	
Multicolumn radiator with local valve	
Hydraulic UFH heating	
Electric UFH heating	
Towel warmer (hydraulic/electric or dual fuel)	
Heating manifold	
Heating pipework	
Thermostat with integral temperature sensor (unless remote sensor is used)	
Room (or floor) temperature sensor (remote from thermostat)	
Central controls wiring centre	

CHAPEL

BED

THESE DRAWINGS ARE BASED ON A VISUAL INSPECTION OF THE HOUSE ACCOMPANIED BY THE ORIGINAL INSTALLERS RECOLLECTION AND THE ONGOING EXPERIENCE OF THE HOUSE IN USE. IT IS NOT A DEFINITIVE RECORD OF THE INSTALLATION AND MAY CONTAIN INNACURACIES

PROJECT
NEW WARDOUR CASTLE

LEVEL
GROUND FLOOR LAYOUT

SERVICE
HEATING AND CONTROLS

STAGE NAME	DRAWING NO.	RIBA STAGE	REVISION
TENDER ISSUE	REF/M10	STAGE 4	A