



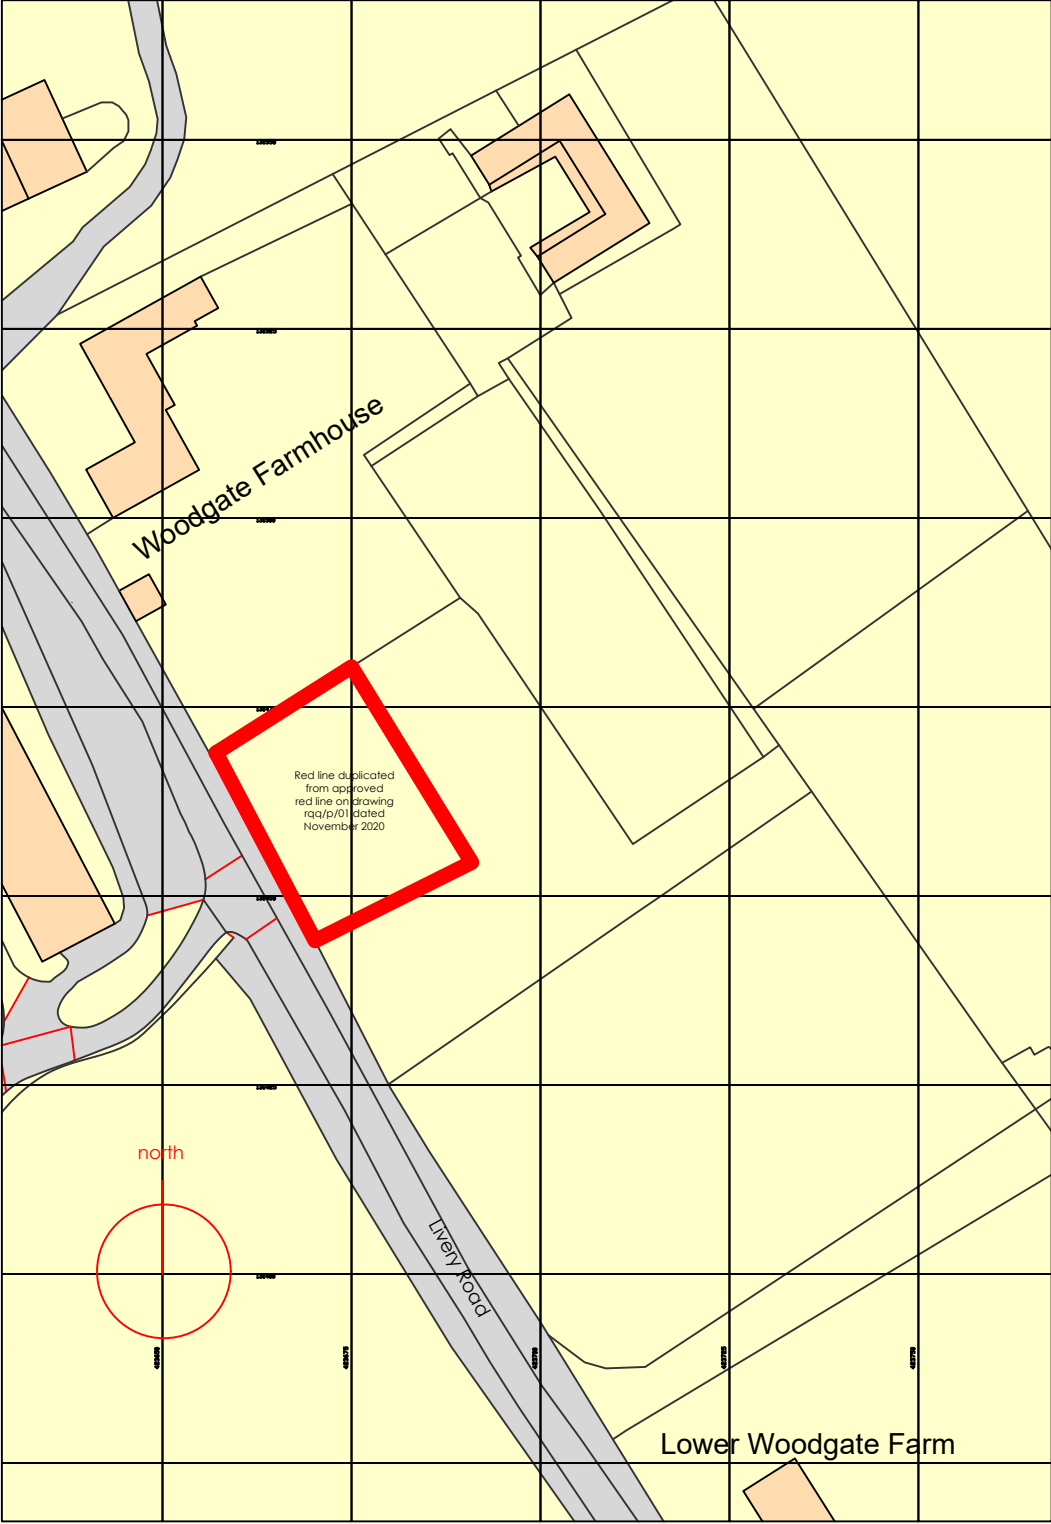

Ordnance Survey, (c) Crown Copyright 2026. All rights reserved. Licence number 100022432

0 25 50 75 100m

Location

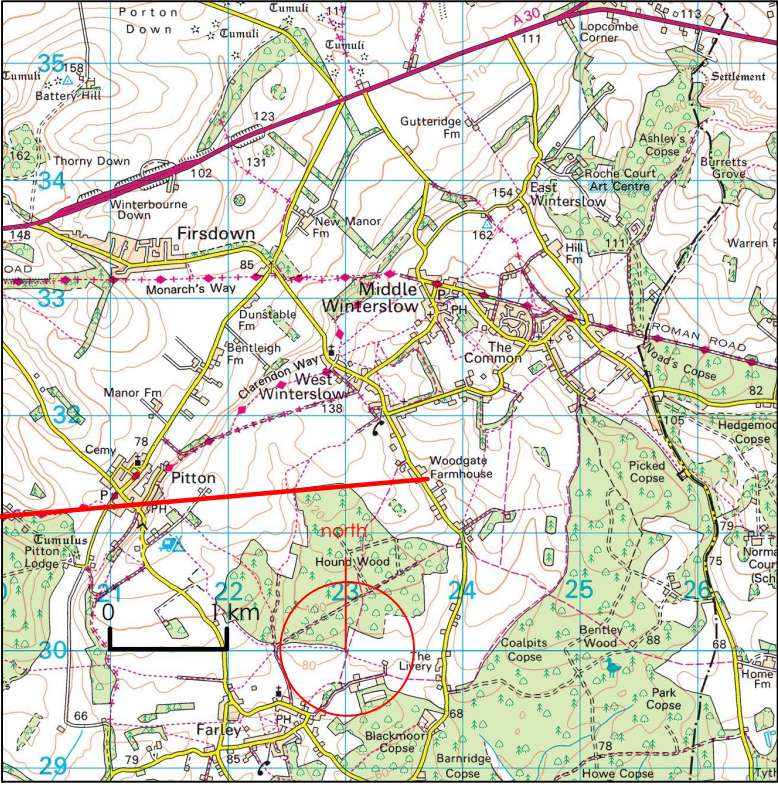

DATE	21/05/26	TITLE	Location plan
CLIENT	Rowe Family		
ADDRESS	Woodgate Farm Livery Road Winterslow SP5 1RJ		
1 : 1,250 @ A3			
May 2026	RG / PT	DRAWING No	BEN 0001 rev -