


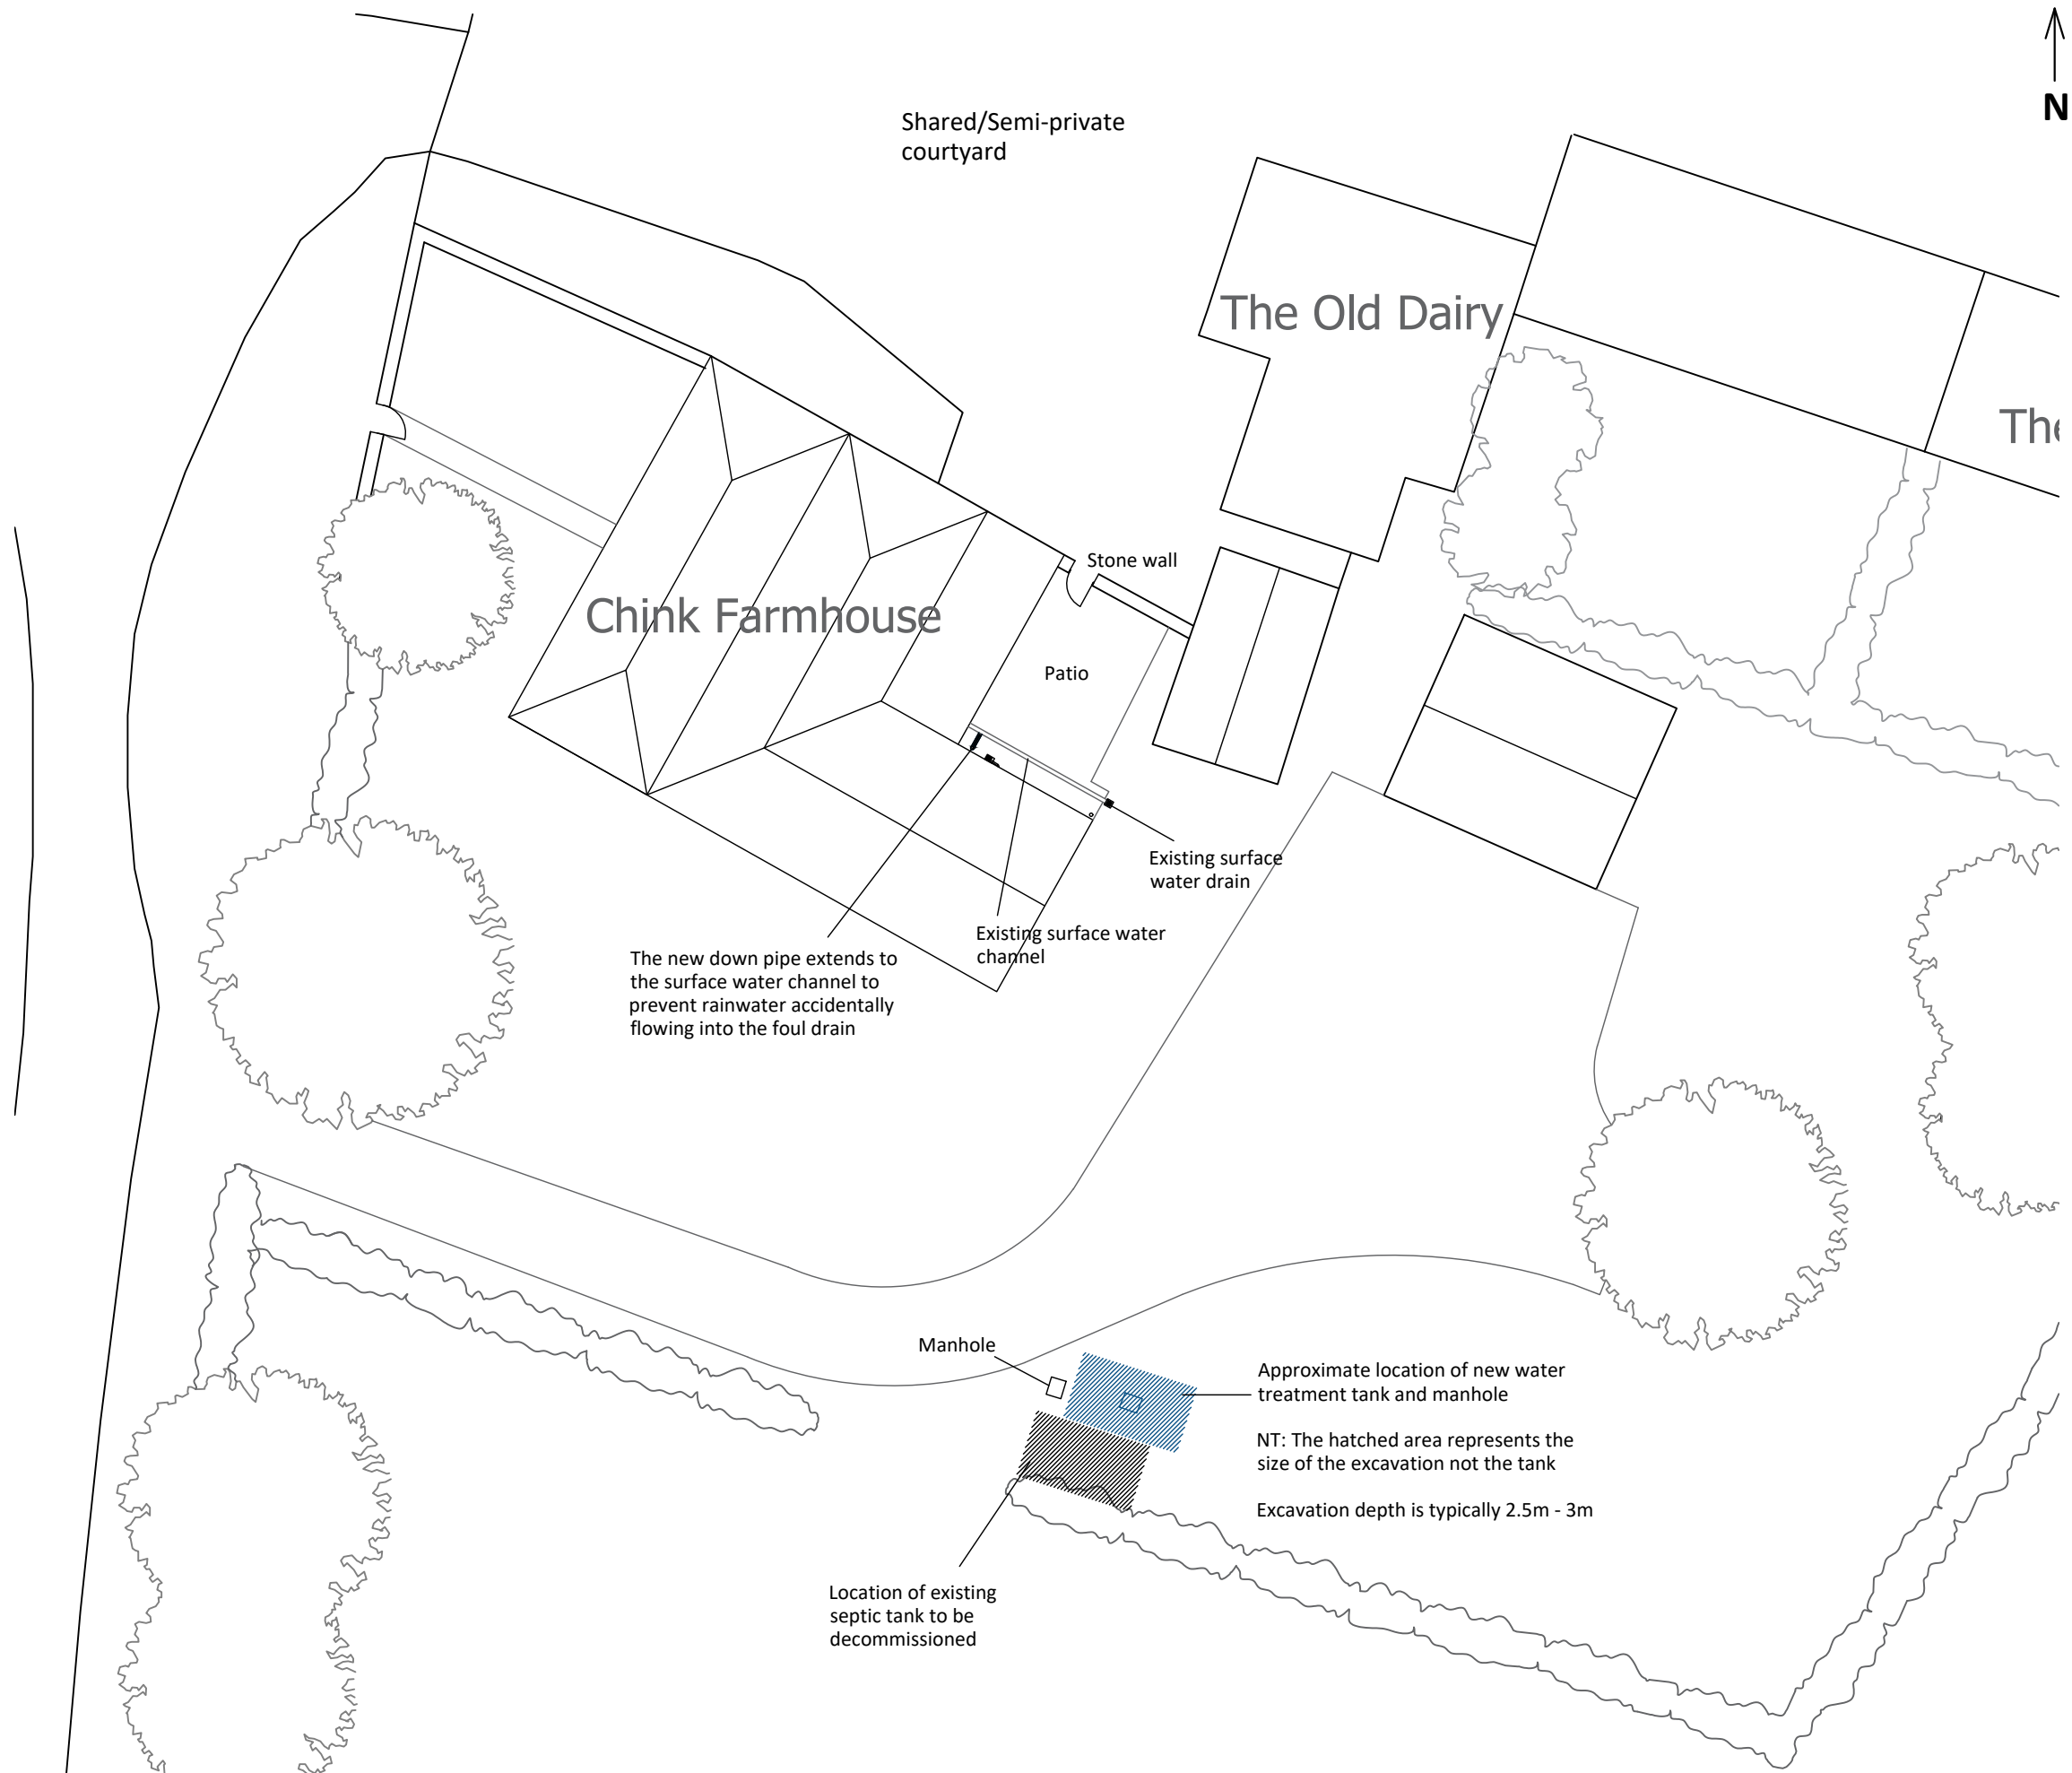

EVANS PLANNING & DESIGN

Hilary Evans
BSc(Hons), DIP Town Planning, MRTPI
BA(Hons) Architectural Technology
planninganddesign@netevans.com
07866 534501

Project:
Replacement of septic tank and instillation of new down pipe
Chink Farm House, Cresswell Lane, Lea Malmesbury

Title:
Proposed Block Plan

Scale: 1:200@A3 **Project No:** 23024

Drawing No: 23024/02 **Status:** Planning

Revision: A **Date:** 15/05/2026

Scale Bar: 1:200
0 5 10