




Existing down pipes and patio:

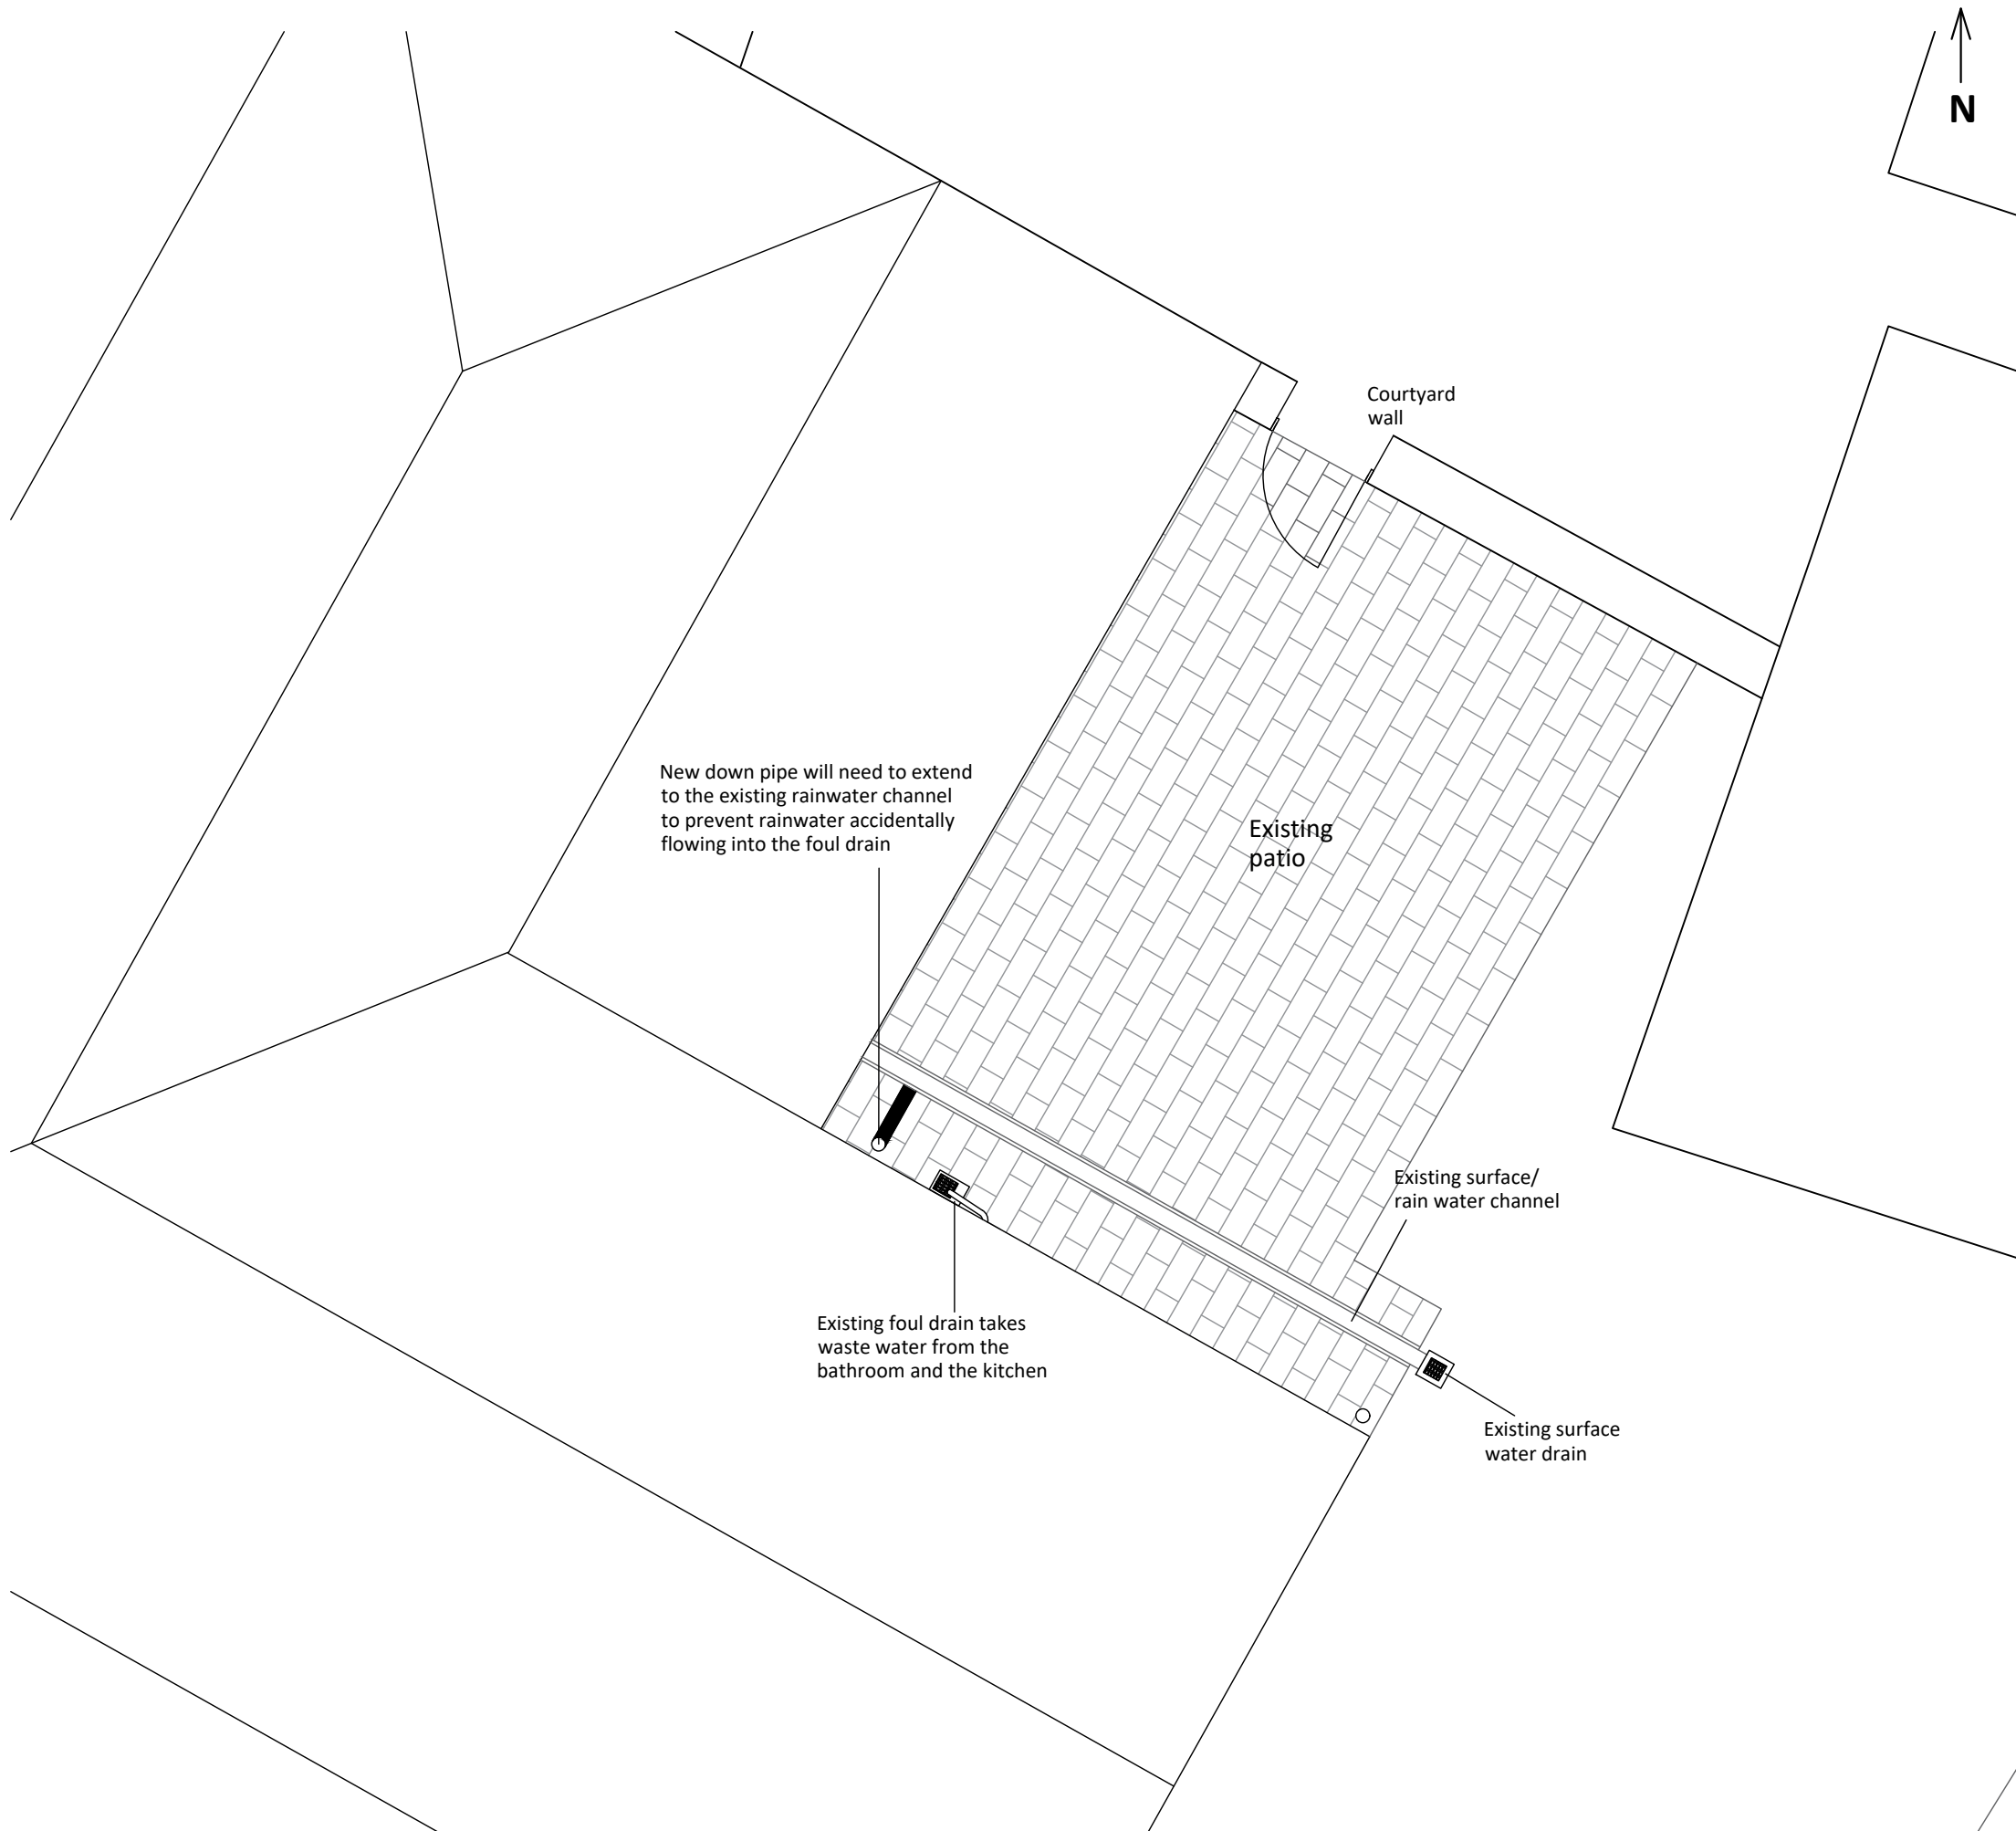

EVANS PLANNING & DESIGN

Hilary Evans
BSc(Hons), DIP Town Planning, MRTPI
BA(Hons) Architectural Technology
planninganddesign@netevans.com
07866 534501

Project:
Replacement of septic tank and instillation of new down pipe
Chink Farm House, Cresswell Lane, Lea Malmesbury

Title:
Patio Layout Plan

Scale: 1:50 @ A3 Project No: 23024

Drawing No: 23024/03 Status: Planning

Revision: A Date: 15/05/2026

Scale Bar: 1:50

