




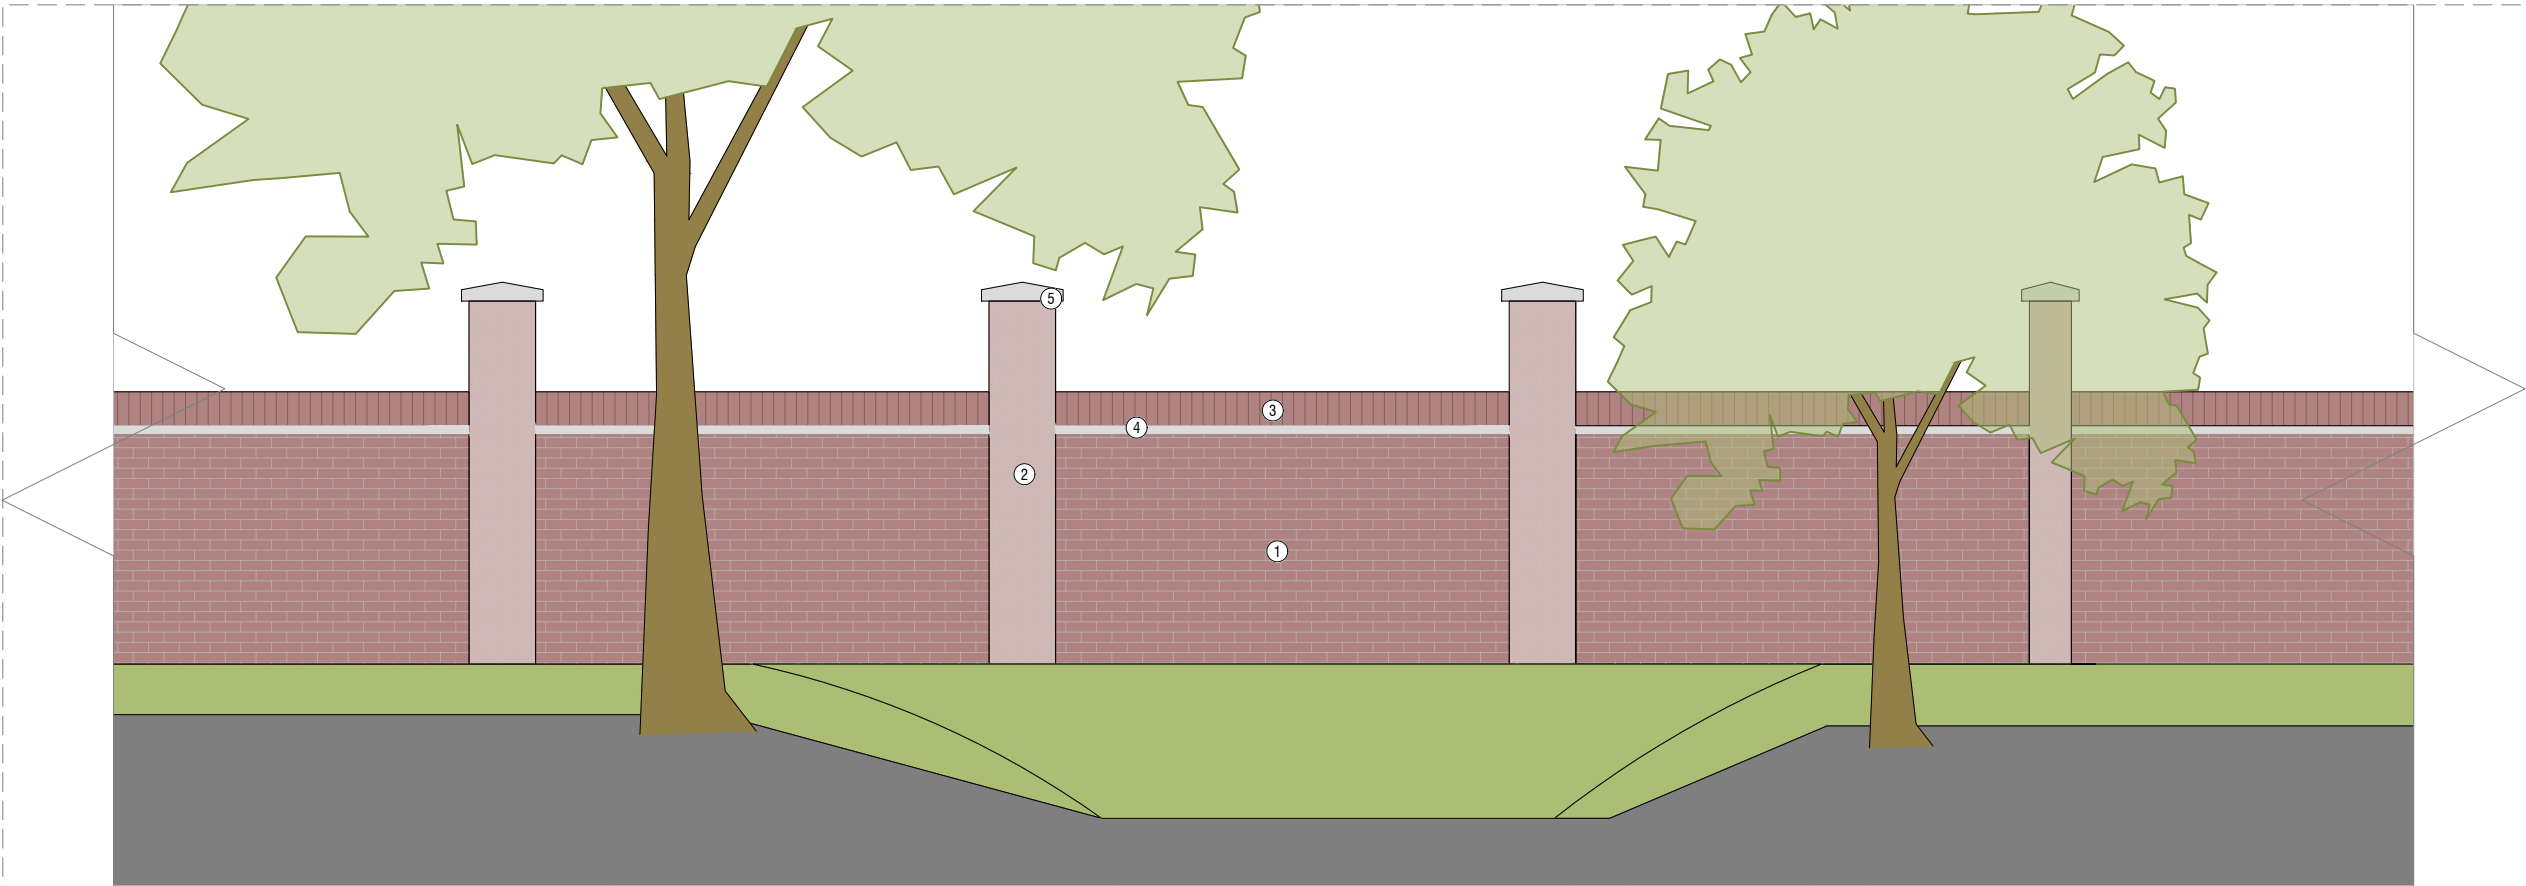


01 - Proposed Elevation (South)

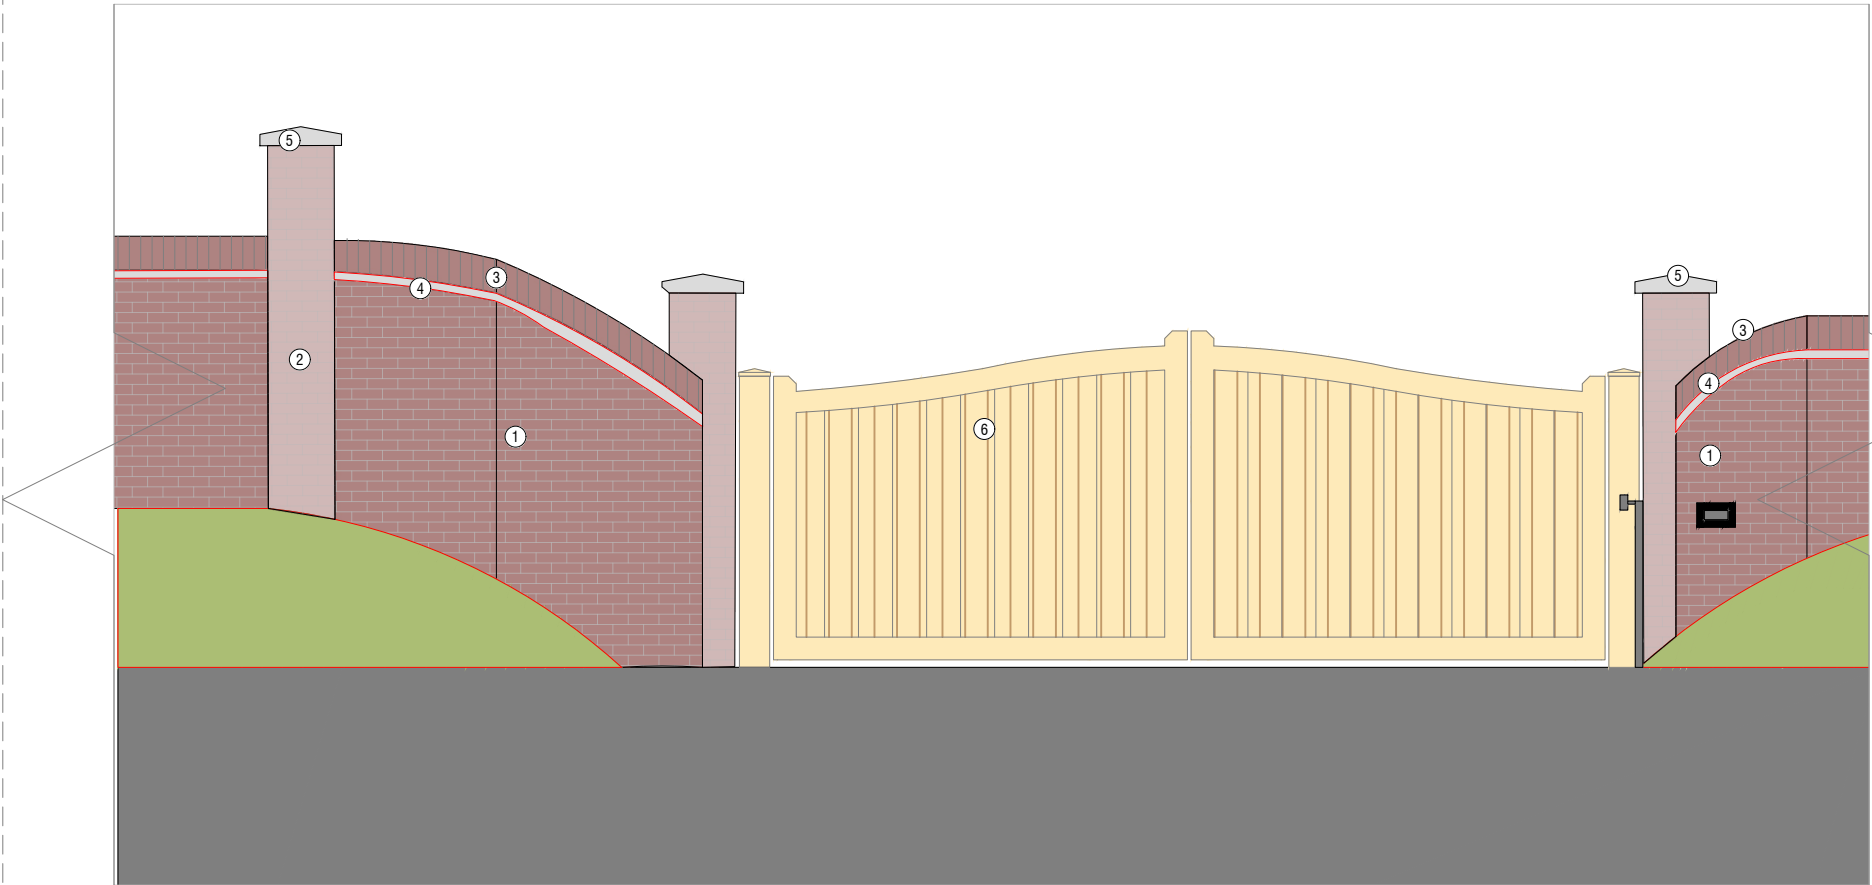

01 - Proposed Gate Elevation (North)

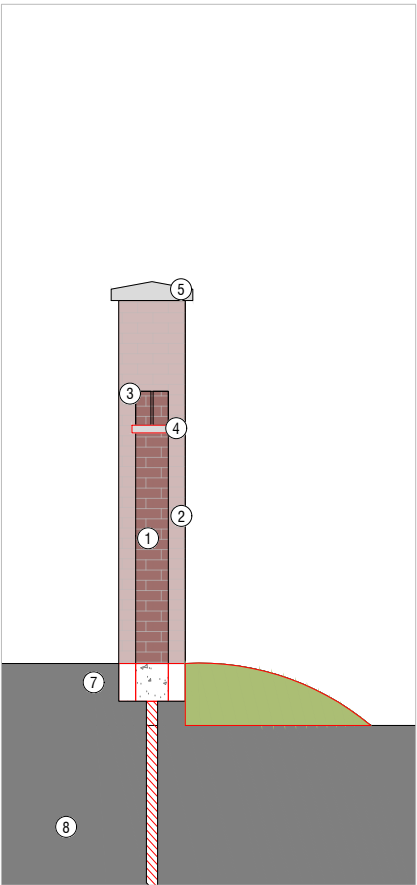

04 - Typical Section

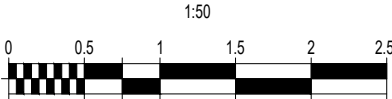

- General Notes:**
- Do not scale drawings other than for planning purposes and refer only to figured dimensions.
 - Contractor is to raise any concerns of discrepancies in this drawing and that of what is noted on site to the architect before building works commence.
 - In the circumstance that the drawing relates to an existing building or setting, the contractor is to confirm there is no conflict between this drawings dimensions and the actual building/settings dimensions.
 - Refer to all other project consultants and specialists drawings and specifications.
 - It is the contractor responsibility to ensure all site dimensions, levels and setting out is in line with the architects drawings.
 - Refer to the Structural Engineers drawings for full details on structure where necessary

- Materials Key**
- ① Facing brickwork to match existing
 - ② Facing brickwork with a slight contrast to the existing
 - ③ Soldier course brick capping
 - ④ Reconstituted stone banding
 - ⑤ Reconstituted stone coping to piers
 - ⑥ Timber gates
 - ⑦ Pre-cast concrete beam
 - ⑧ Hell pile screw pile

P1	06.05.26	Issued to planning.
Rev:	Date:	Revision History:

T: 01722 680 419
M: 07810 647 790
W: info@esdon-architecture.com

Project: 26-011 Fairfield, Winterbourne					
---	--	--	--	--	--

Designed by	EE	Name:	EE	Date:	
Drawn By:	EE	Checked:	EE	Approved:	EE

Scale: @A3	Status:
1:50	Planning

Drawing Title: Proposed Elevations	
Drawing No: W-10-200	Rev: P1