


Planning

CLIENT
OneTwoEight Co.
ADDRESS
The Bell House
47 High St
Sutton Benger
Chippenham
SN15 4RH

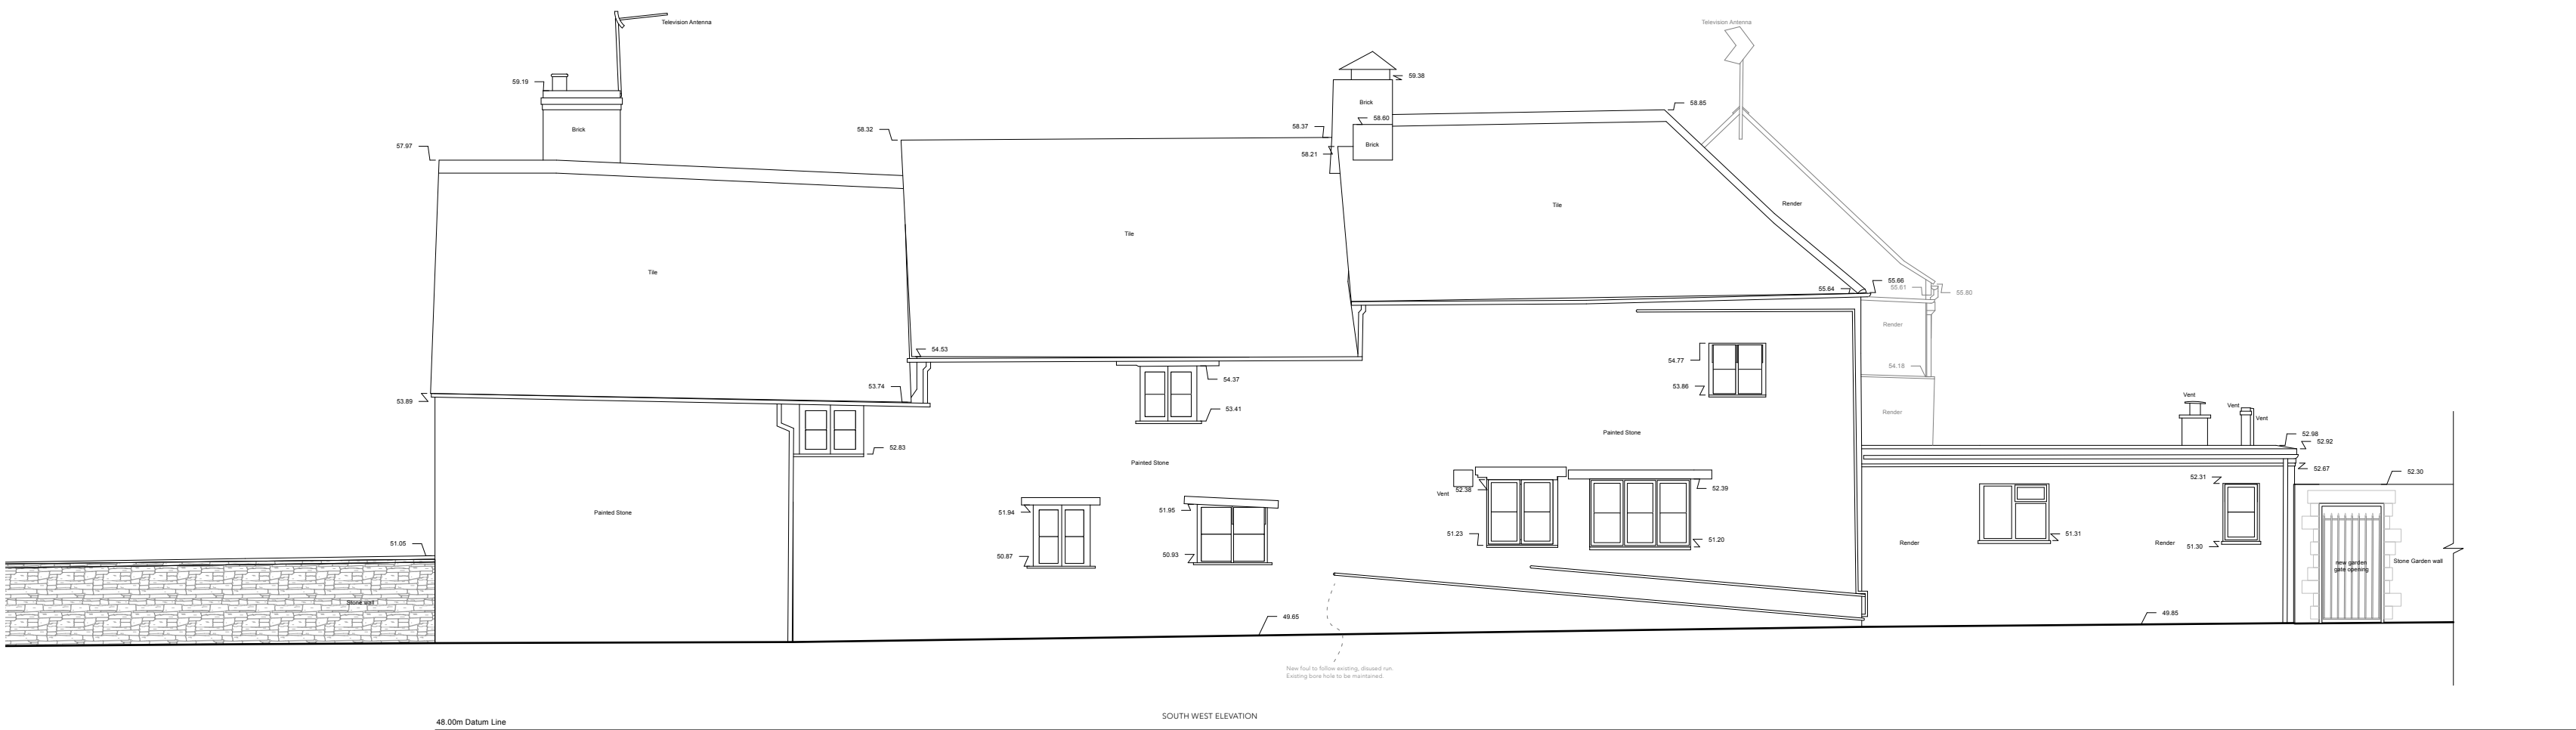

#	REV	DATE	NOTES
1	1	20/10/2025	Revised layout for clarity

PR elevations

PROJECT	786 - 3	STAGE	14	REV	B	DATE	10/10/2025
SCALE	1:100	DESIGNER	ART	CREATOR	ART	DATE	10/10/2025