



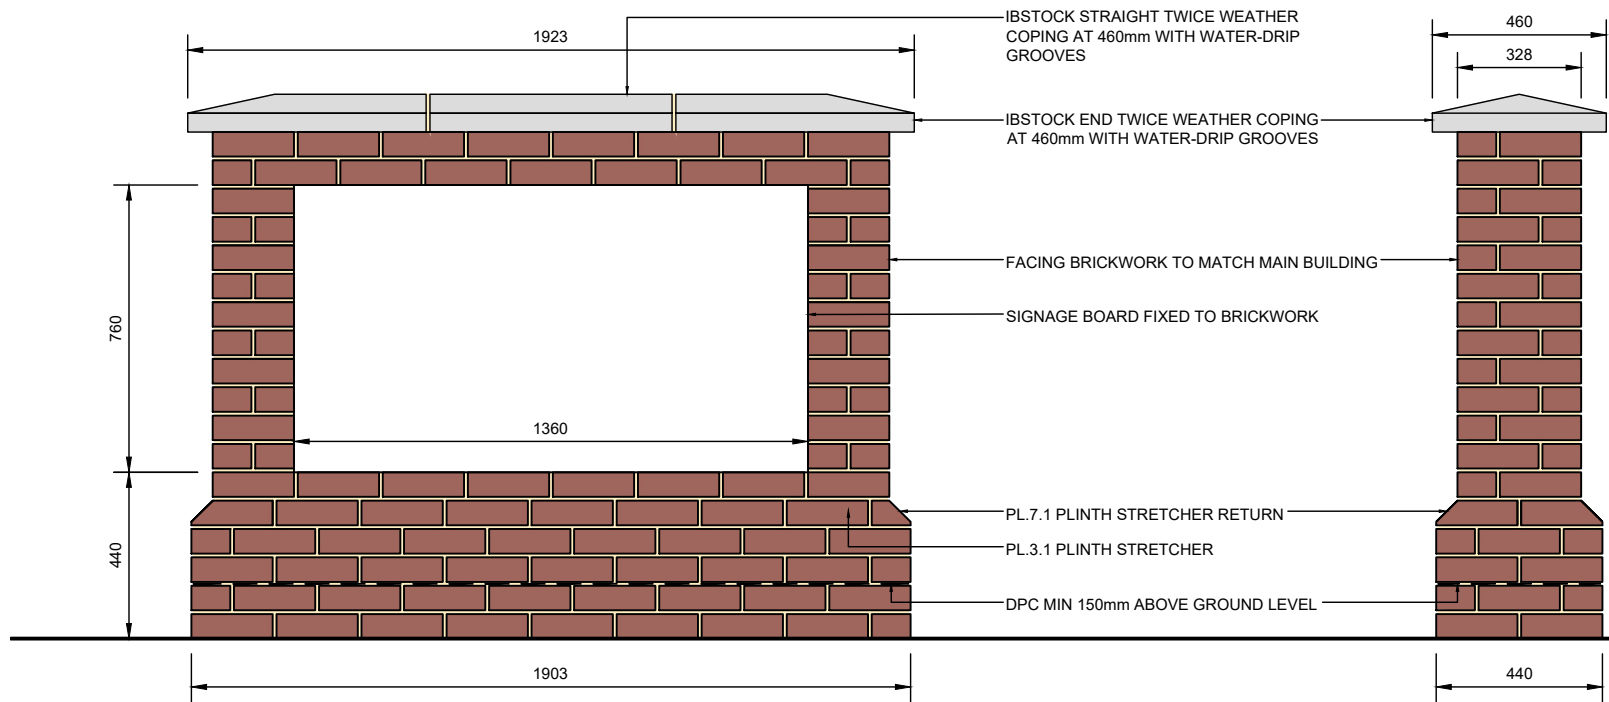


ELEVATION A


ELEVATION B

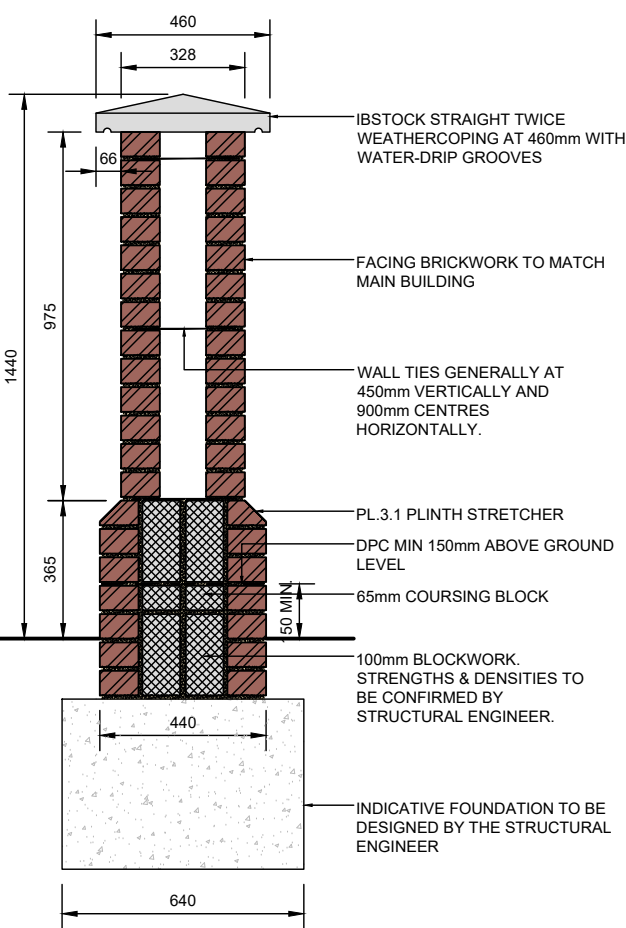

SECTION A - A

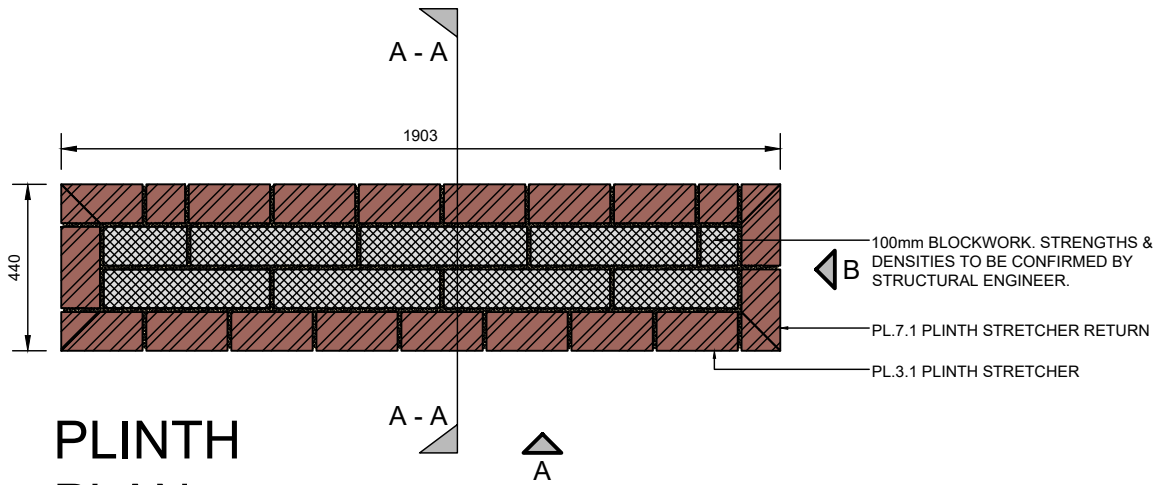


PLINTH PLAN

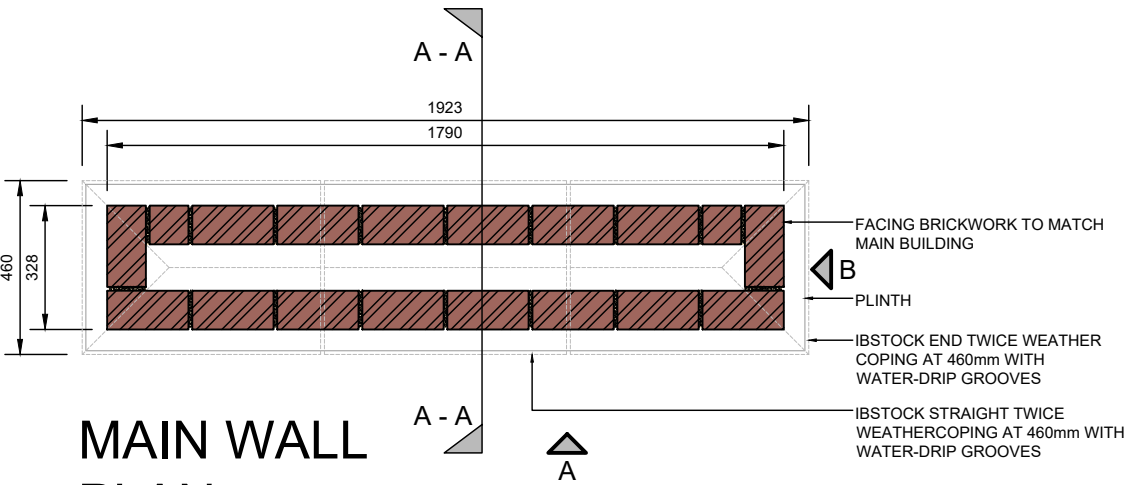

MAIN WALL PLAN

- GENERAL NOTES:
- DO NOT SCALE FROM THIS PRINT
 - ALL DIMENSIONS TO BE VERIFIED ON SITE AND ANY DISCREPANCIES REPORTED BACK TO RDT ARCHITECTS.
 - COPYRIGHT OF THIS DRAWING IS RESERVED BY RDT ARCHITECTS.

PROPOSED LIGHTING REQUIREMENTS TO BE CONFIRMED BY CLIENT

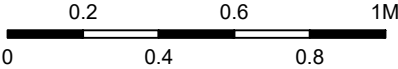

P2	SCALE BAR ADDED	JMN	21.05.26
P1	PRELIMINARY ISSUE	NE	20.05.25
REV	DESCRIPTION	BY	DATE

PROJECT WORK STAGE
CONSTRUCTION

CLIENT
OAKLAND CARE

PROJECT
**22-24 GROVE ROAD,
HARPENDEN,
AL5 1PX**


DRWG TITLE
**EXTERNAL SIGNAGE
PLINTH DETAIL**

PROJECT	ORIGINATOR	ZONE	LEVEL	TYPE	DIS	NUMBER
1446C	RDT	ZZ	XX	DR	A	1550

STATUS
-

SUITABILITY DESCRIPTION
-

DRAWN BY NE	DATE MAY 25	SCALE 1:20	CHECKED BY SAS
RDT PROJECT REF. 1446		PAPER SIZE A3	REVISION P2

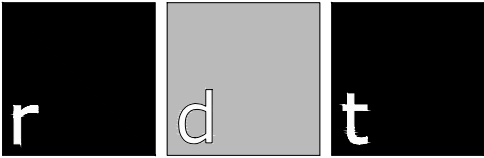

A R C H I T E C T S

1 Harrier Court, Woodside Road
Lower Woodside, Bedfordshire LU1 4DQ
T: +44(0)1582 461060
E: rdt@rdtarchitects.co.uk
www.rdtarchitects.co.uk

EXTERNAL SIGNAGE - PLINTH DETAIL