


Location Plan

Site Address: Horseshoe Cottage, 10, Malmesbury Road, Leigh, SN6 6RH

Date Produced: 22-May-2026

Scale: 1:2500 @A4

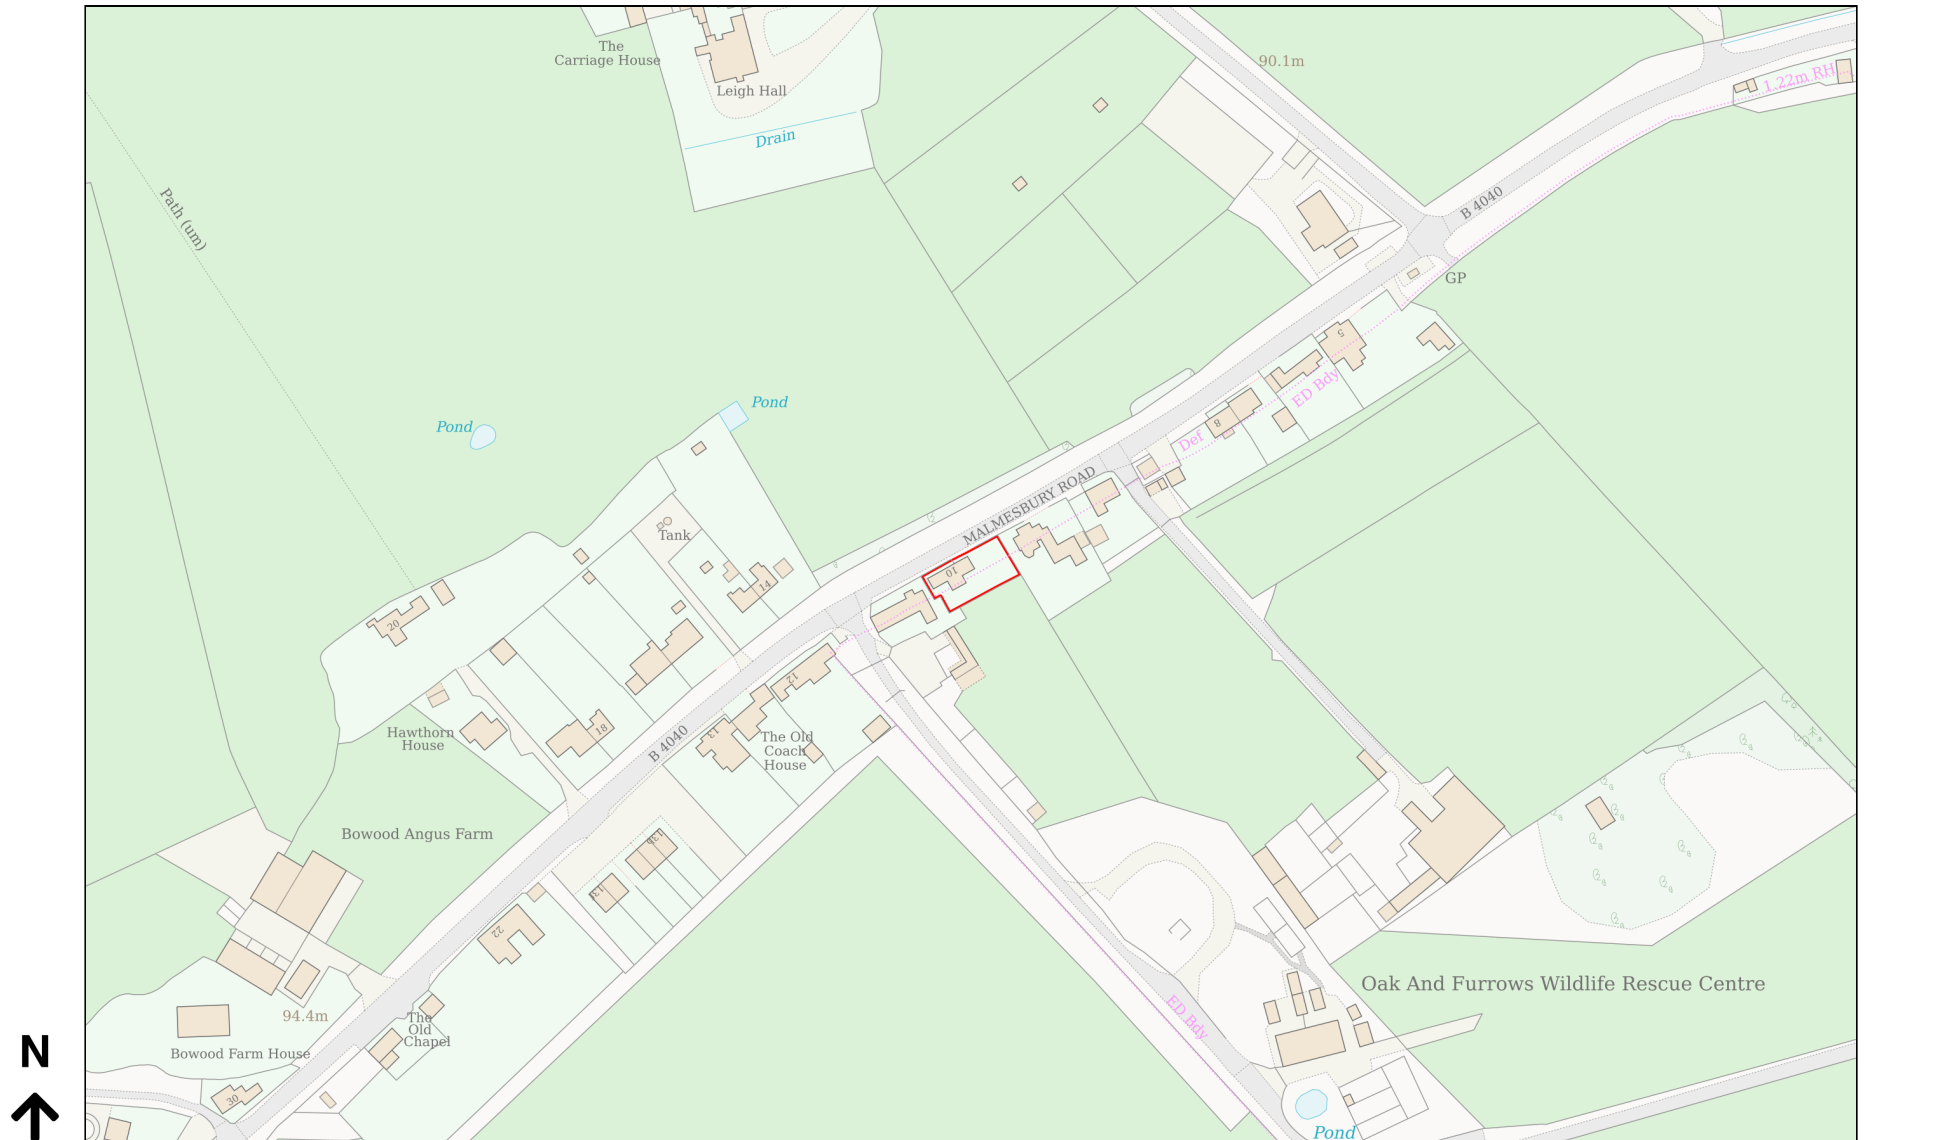

Planning Portal Reference: PP-14956349v1