



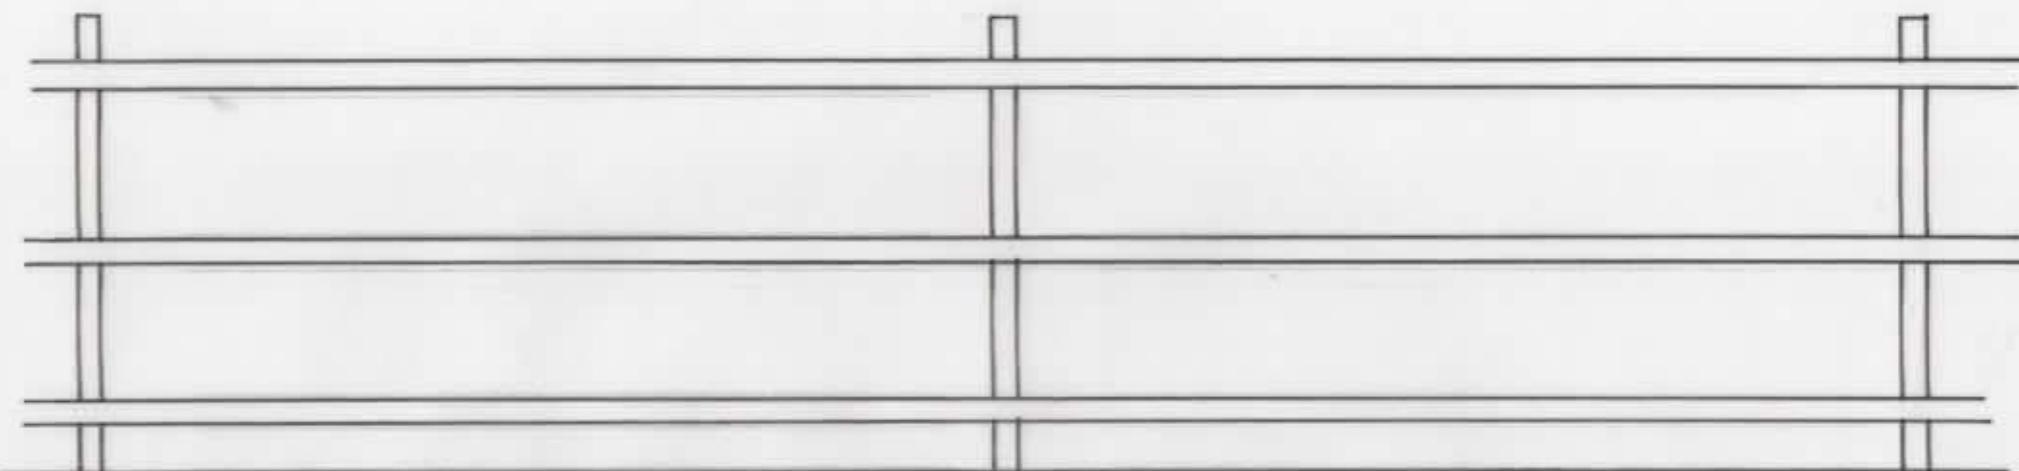

FENCE ELEVATION 1:20

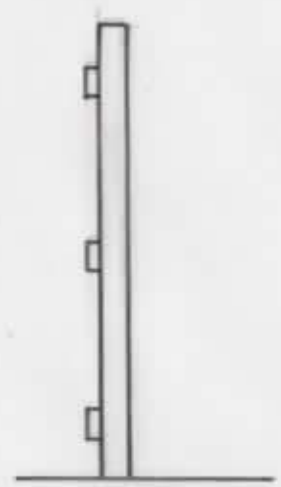

FENCE SECTION

100x100 Treated Posts @ 2400mm C.C 1200mm high
 75x50 Treated Rails

FENCE DETAILS AT THATADO FARM

1:20 MAY 2026

25/056 (IV)

