



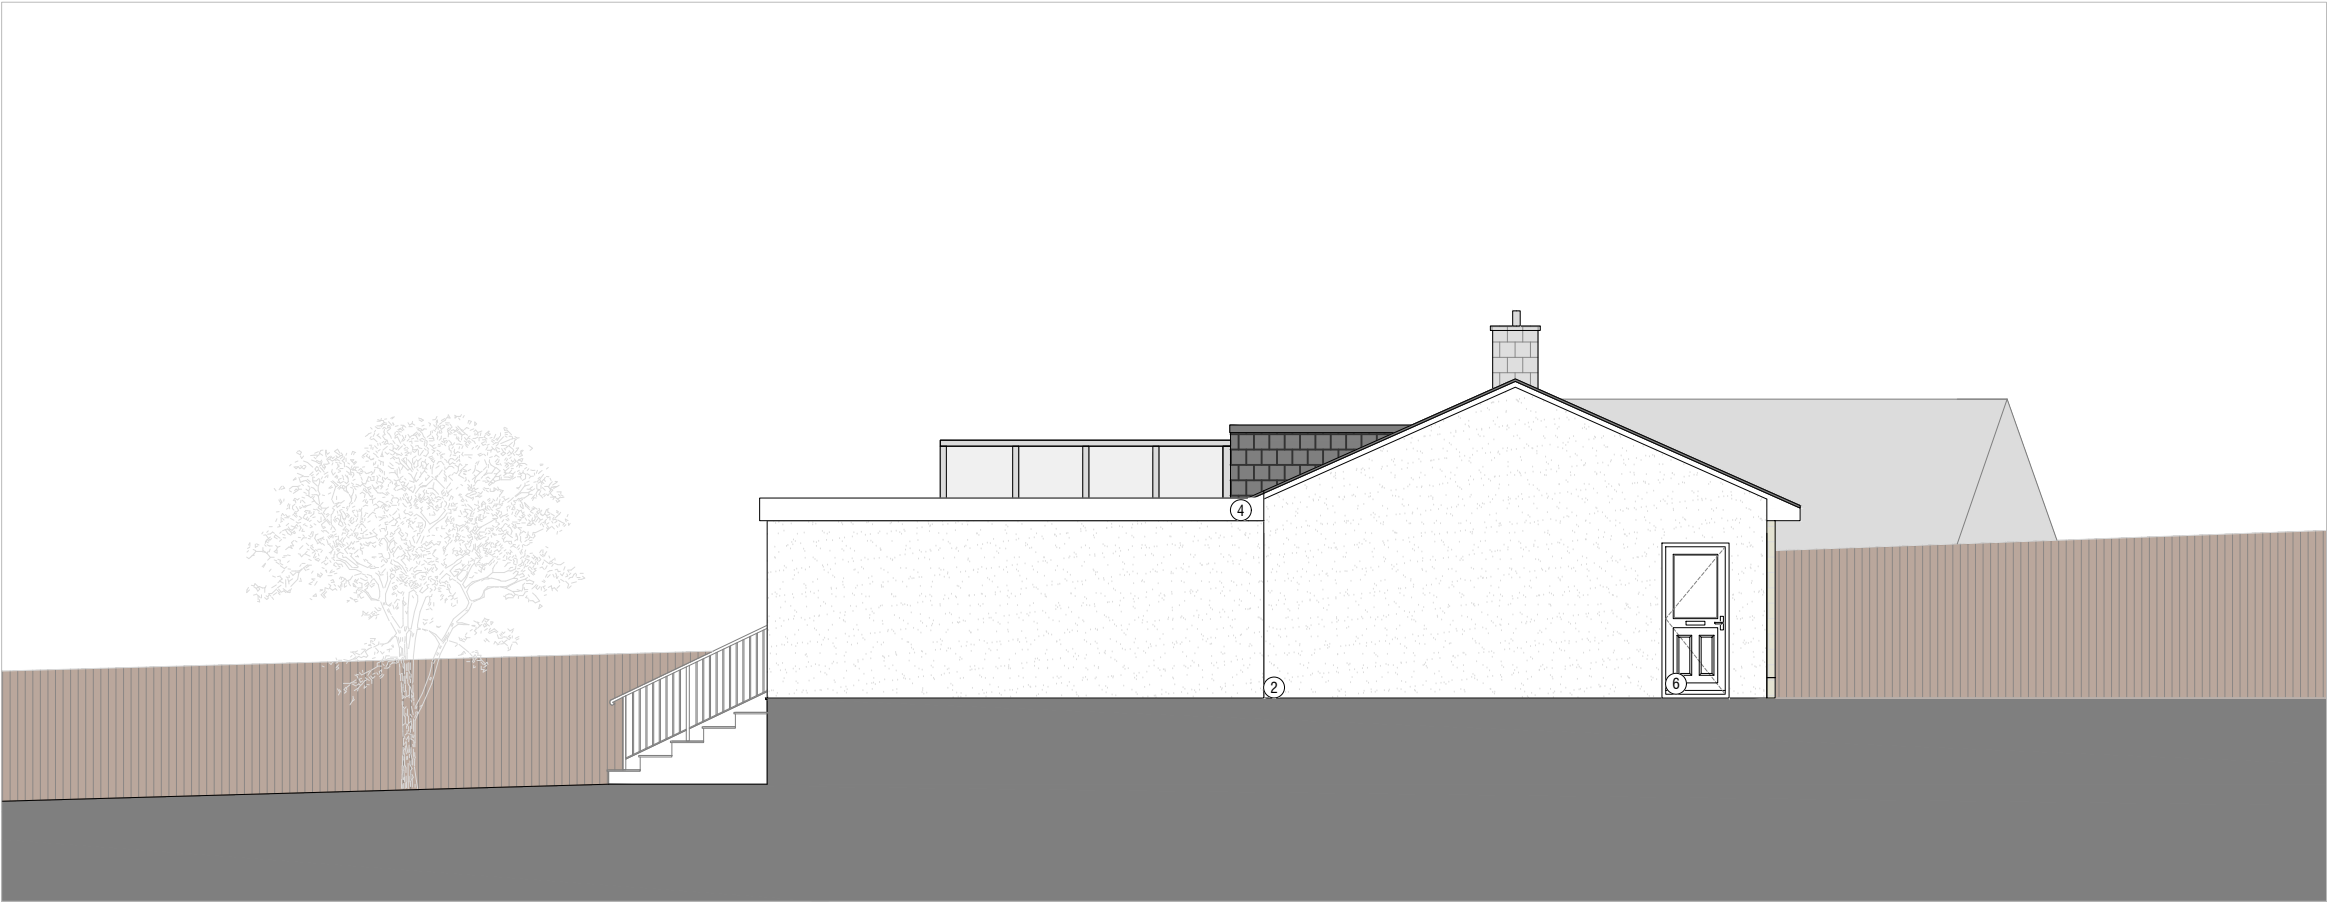

01 - Proposed Side Elevation



02 - Proposed Side Elevation

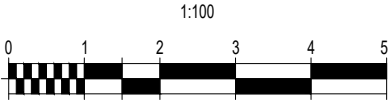

- General Notes:**
- Do not scale drawings other than for planning purposes and refer only to figured dimensions.
 - Contractor is to raise any concerns of discrepancies in this drawing and that of what is noted on site to the architect before building works commence.
 - In the circumstance that the drawing relates to an existing building or setting, the contractor is to confirm there is no conflict between this drawings dimensions and the actual building/settings dimensions.
 - Refer to all other project consultants and specialists relevant drawings and specifications.
 - It is the contractor responsibility to ensure all site dimensions, levels and setting out is in line with the architects drawings.
 - Refer to the Structural Engineers drawings for full details on structure where necessary

Materials Key

①	Stone to match existing
②	Painted Render
③	Roof tiles to match existing
④	Single Ply Membrane Flat Roof
⑤	UPVC Windows to match existing
⑥	UPVC Doors to match existing
⑦	Existing Roller Garage Door Retained

P1	20.05.26	Planning
B	19.05.26	Client Changes
A	15.05.26	First Issue
Rev:	Date:	Revision History:

T: 01722 680 419
M: 07810 647 790
W: info@esdon-architecture.com

Project:
26-029
Barrington

	Name:	Date:		Name:	Date:
Designed by:	EE		Checked:	EE	
Drawn By:	EE		Approved:	EE	

Scale: @A3
1:100

Status:
PLANNING

Drawing Title: Proposed Elevations	
Drawing No: 10-201	Rev: P1