
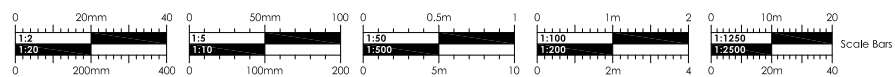
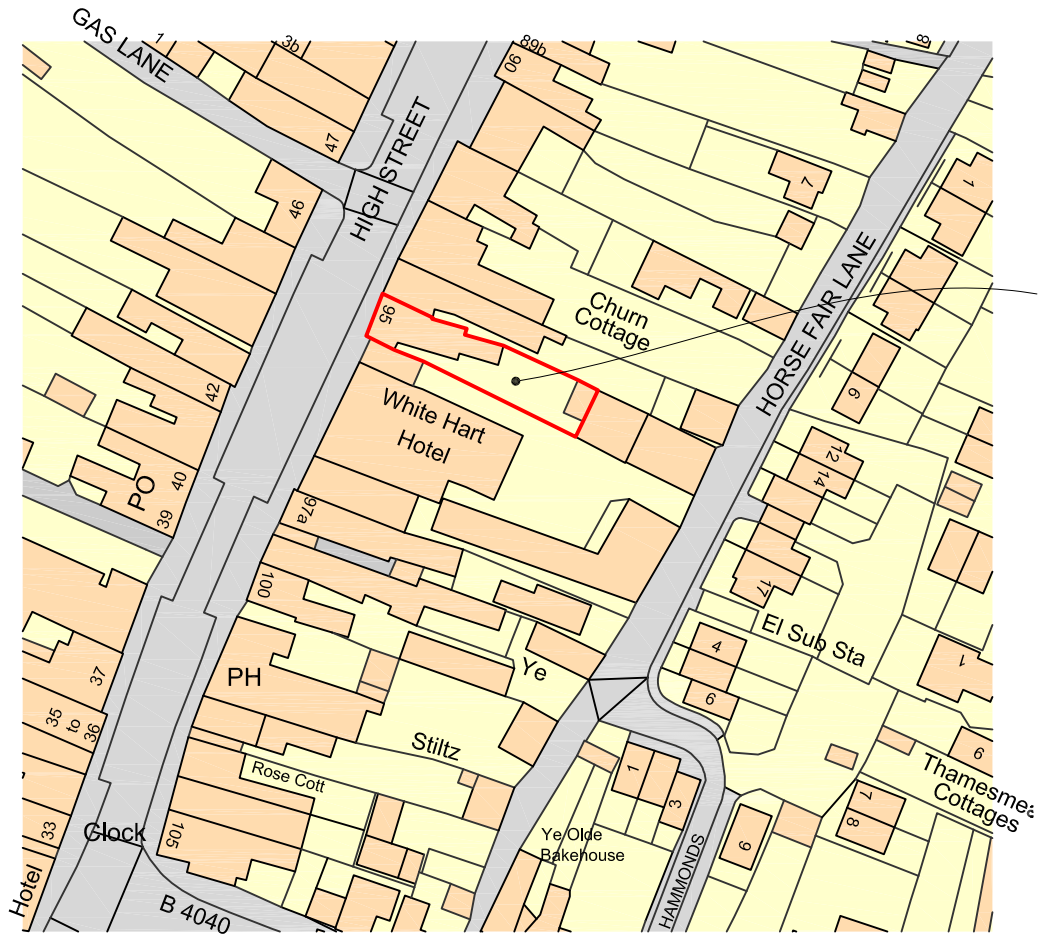


REV	DETAIL OF REVISION	BY	DATE
-----	--------------------	----	------

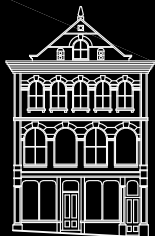

 CLARK & MASLIN Unit 5, Charlton Business Park Crudwell Road, Malmesbury Wiltshire, SN16 9RU Telephone: 01666 822911 Planning Architecture Conservation	Client MR J BRYCE	Document Type SURVEY DRAWING		
	Project PROPOSED CHANGE OF USE TO RESIDENTIAL, 95 HIGH STREET, CRICKLADE, WILTSHIRE, SN6 6DF	Scale 1:1250	PG Size A4	
	Description SITE LOCATION PLAN	Date MAY '26	Drawn -	
	Drawing No 5950/03		Revision -	