


Location Plan for Shed at 7b Stormore - Location Plan

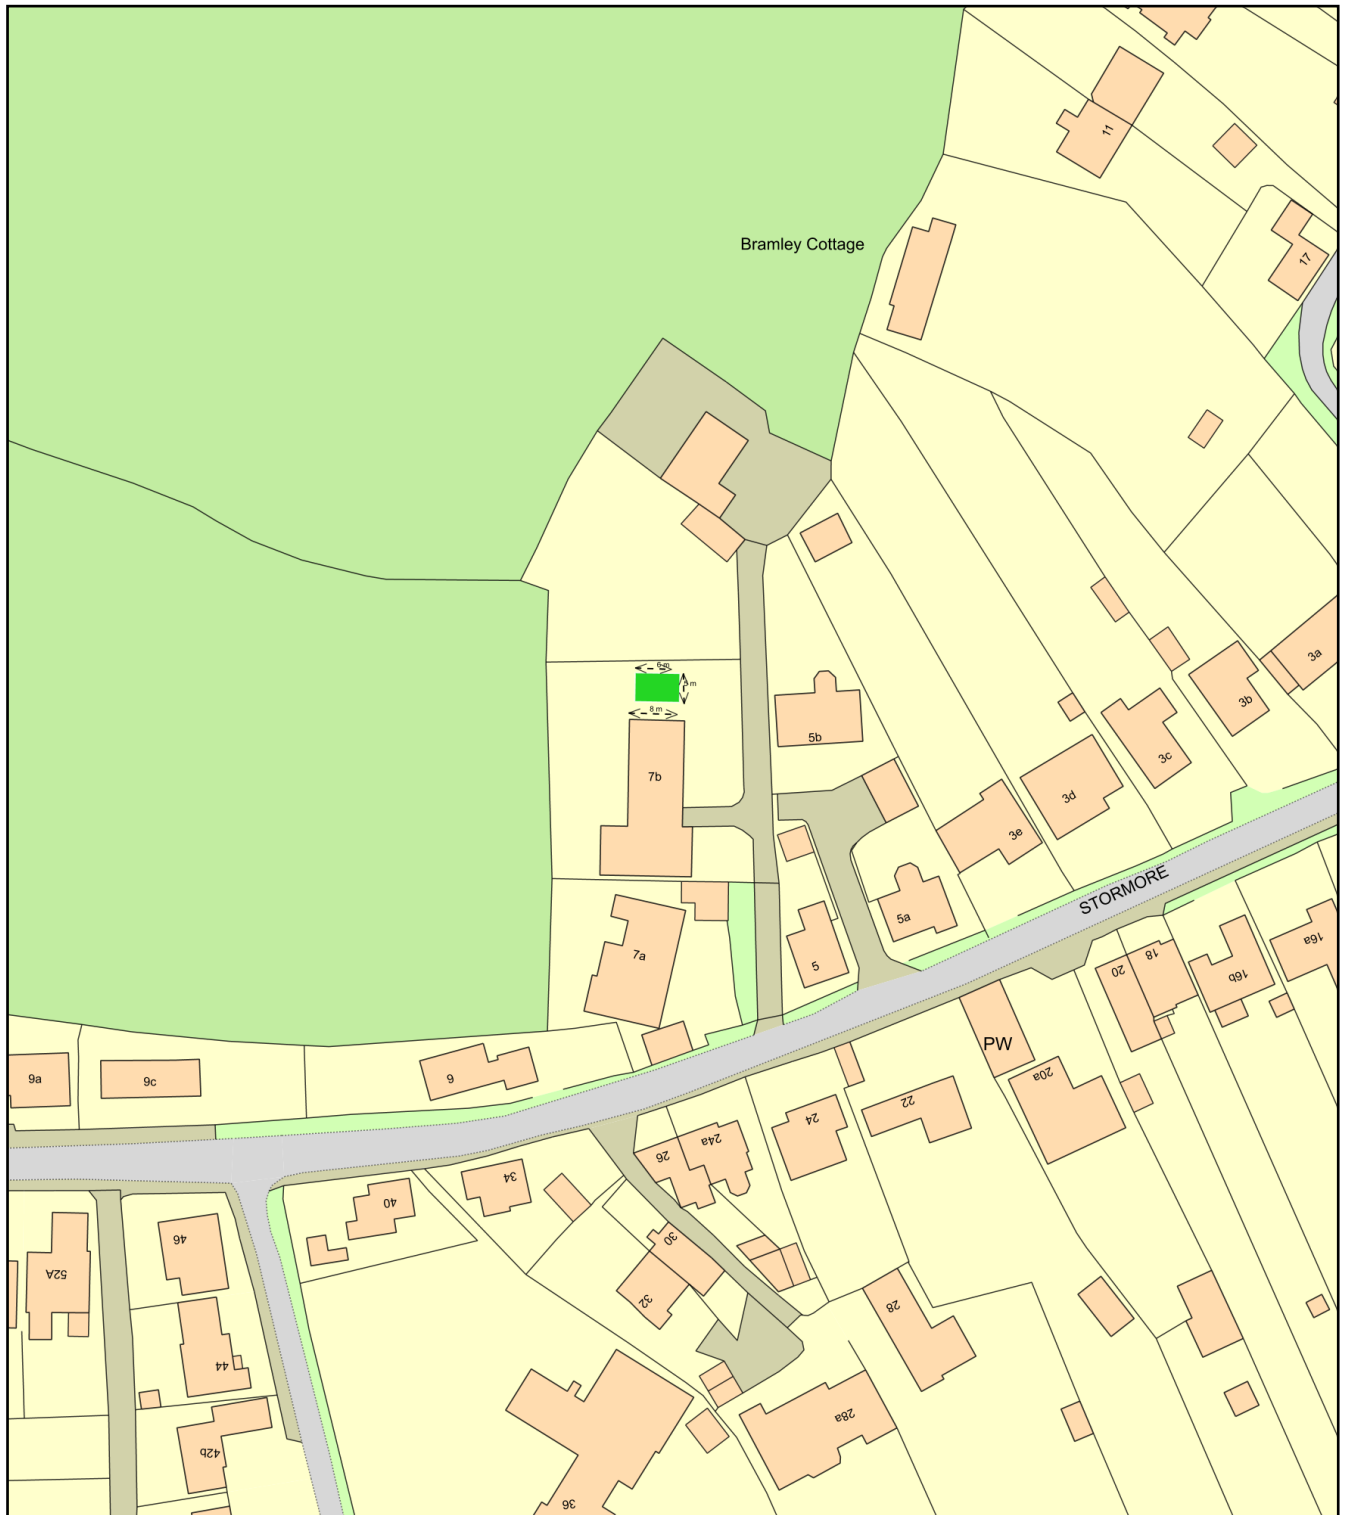

0 50
Metres



Plan Produced for: Wiltshire Planning

Date Produced: 24 May 2026

Plan Reference Number: TQRQM26144123815897

Scale: 1:1250 @ A4