
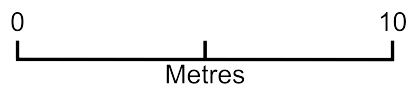


Location Plan for Shed at 7b Stormore

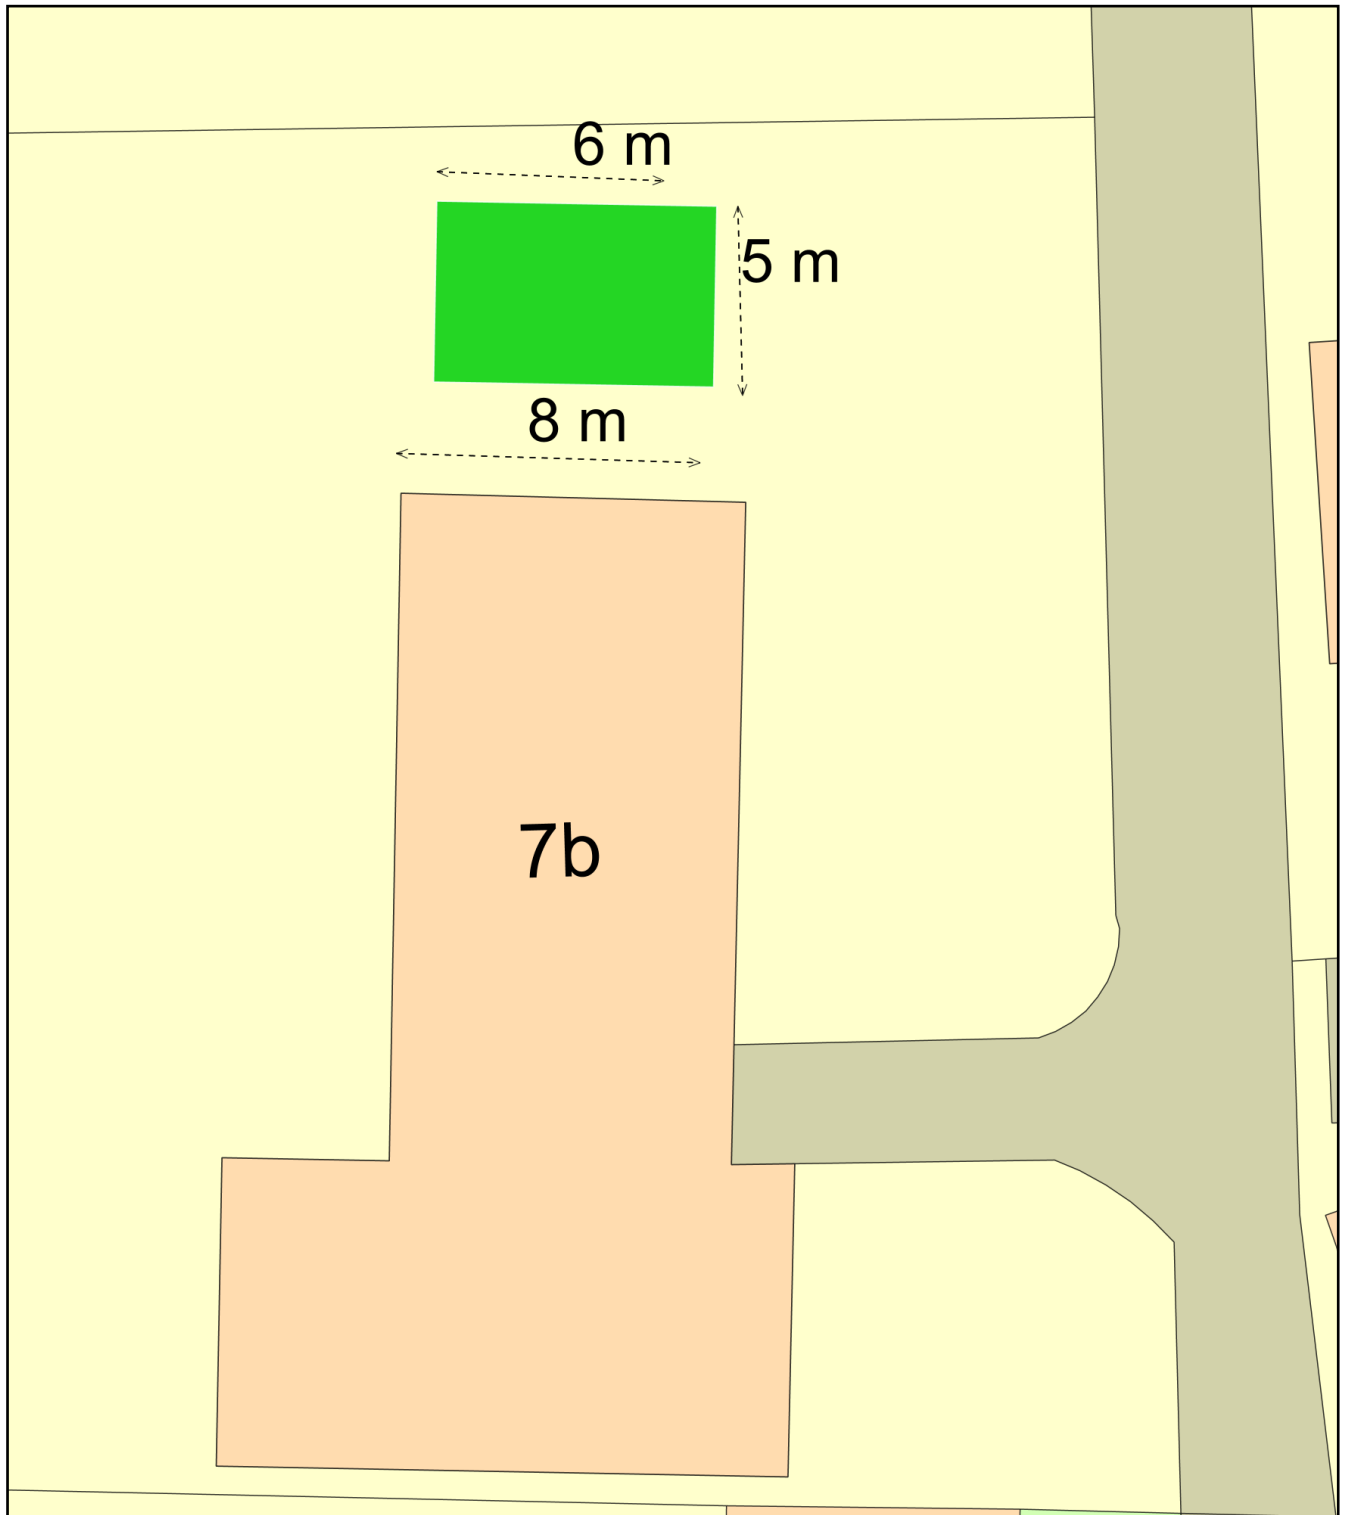

Plan Produced for: Wiltshire Planning

Date Produced: 24 May 2026

Plan Reference Number: TQRQM26144122505375

Scale: 1:200 @ A4