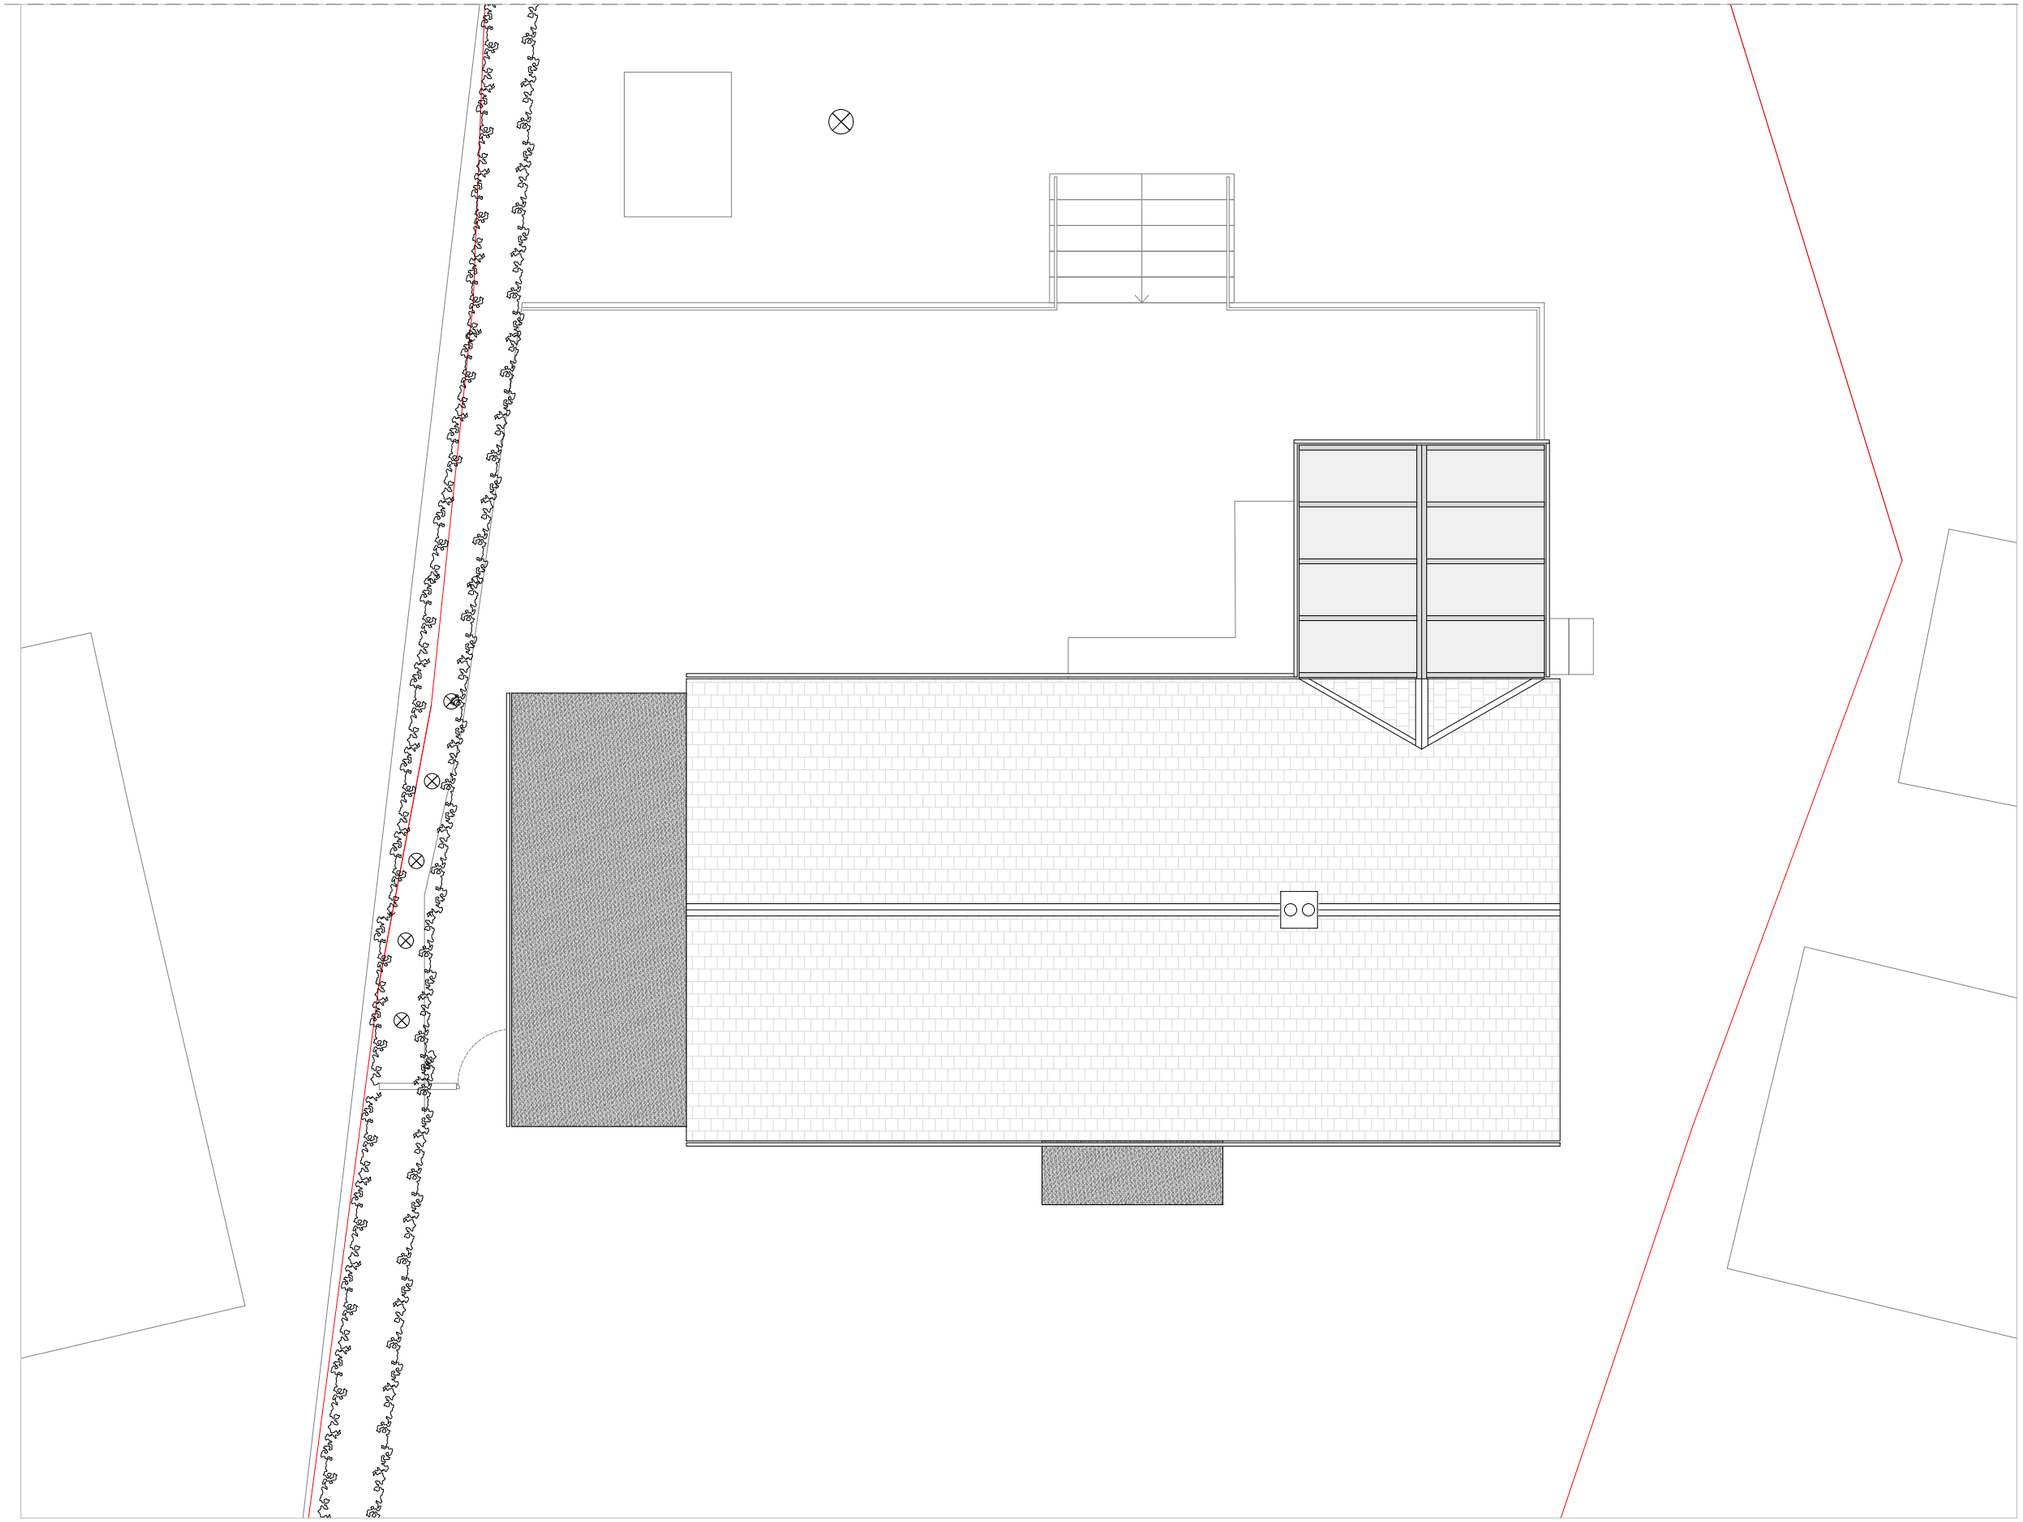

01 -Existing Roof Plan

1:100

0 1 2 3 4 5

N

General Notes:

- Do not scale drawings other than for planning purposes and refer only to figured dimensions.
- Contractor is to raise any concerns of discrepancies in this drawing and that of what is noted on site to the architect before building works commence.
- In the circumstance that the drawing relates to an existing building or setting, the contractor is to confirm there is no conflict between this drawings dimensions and the actual building/settings dimensions.
- Refer to all other project consultants and specialists relevant drawings and specifications.
- It is the contractor responsibility to ensure all site dimensions, levels and setting out is in line with the architects drawings.
- Refer to the Structural Engineers drawings for full details on structure where necessary

Rev:	Date:	Revision History:
P1	20.05.26	Planning
A	15.05.26	First Issue

ESDON ARCHITECTURE
T: 01722 680 419
M: 07810 647 790
W: info@esdon-architecture.com

Project:
26-029
Barrington

	Name:	Date:		Name:	Date:
Designed by:	EE		Checked:	EE	
Drawn By:	EE		Approved:	EE	

Scale: @A3
1:100

Status:
PLANNING

Drawing Title:
Existing Roof Plans

Drawing No:
00-101

Rev:
P1