


Please Note: We Recommend All Drainage is Surveyed - All Building Control Applications should be Full Plans

Copyright 2026

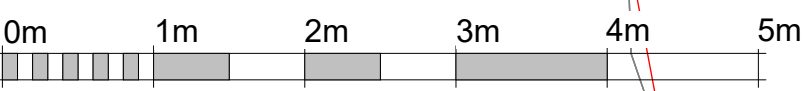


VISUAL SCALE 1:50 @ A1



VISUAL SCALE 1:100 @ A1

A1

1
1 : 50
Parking Plan

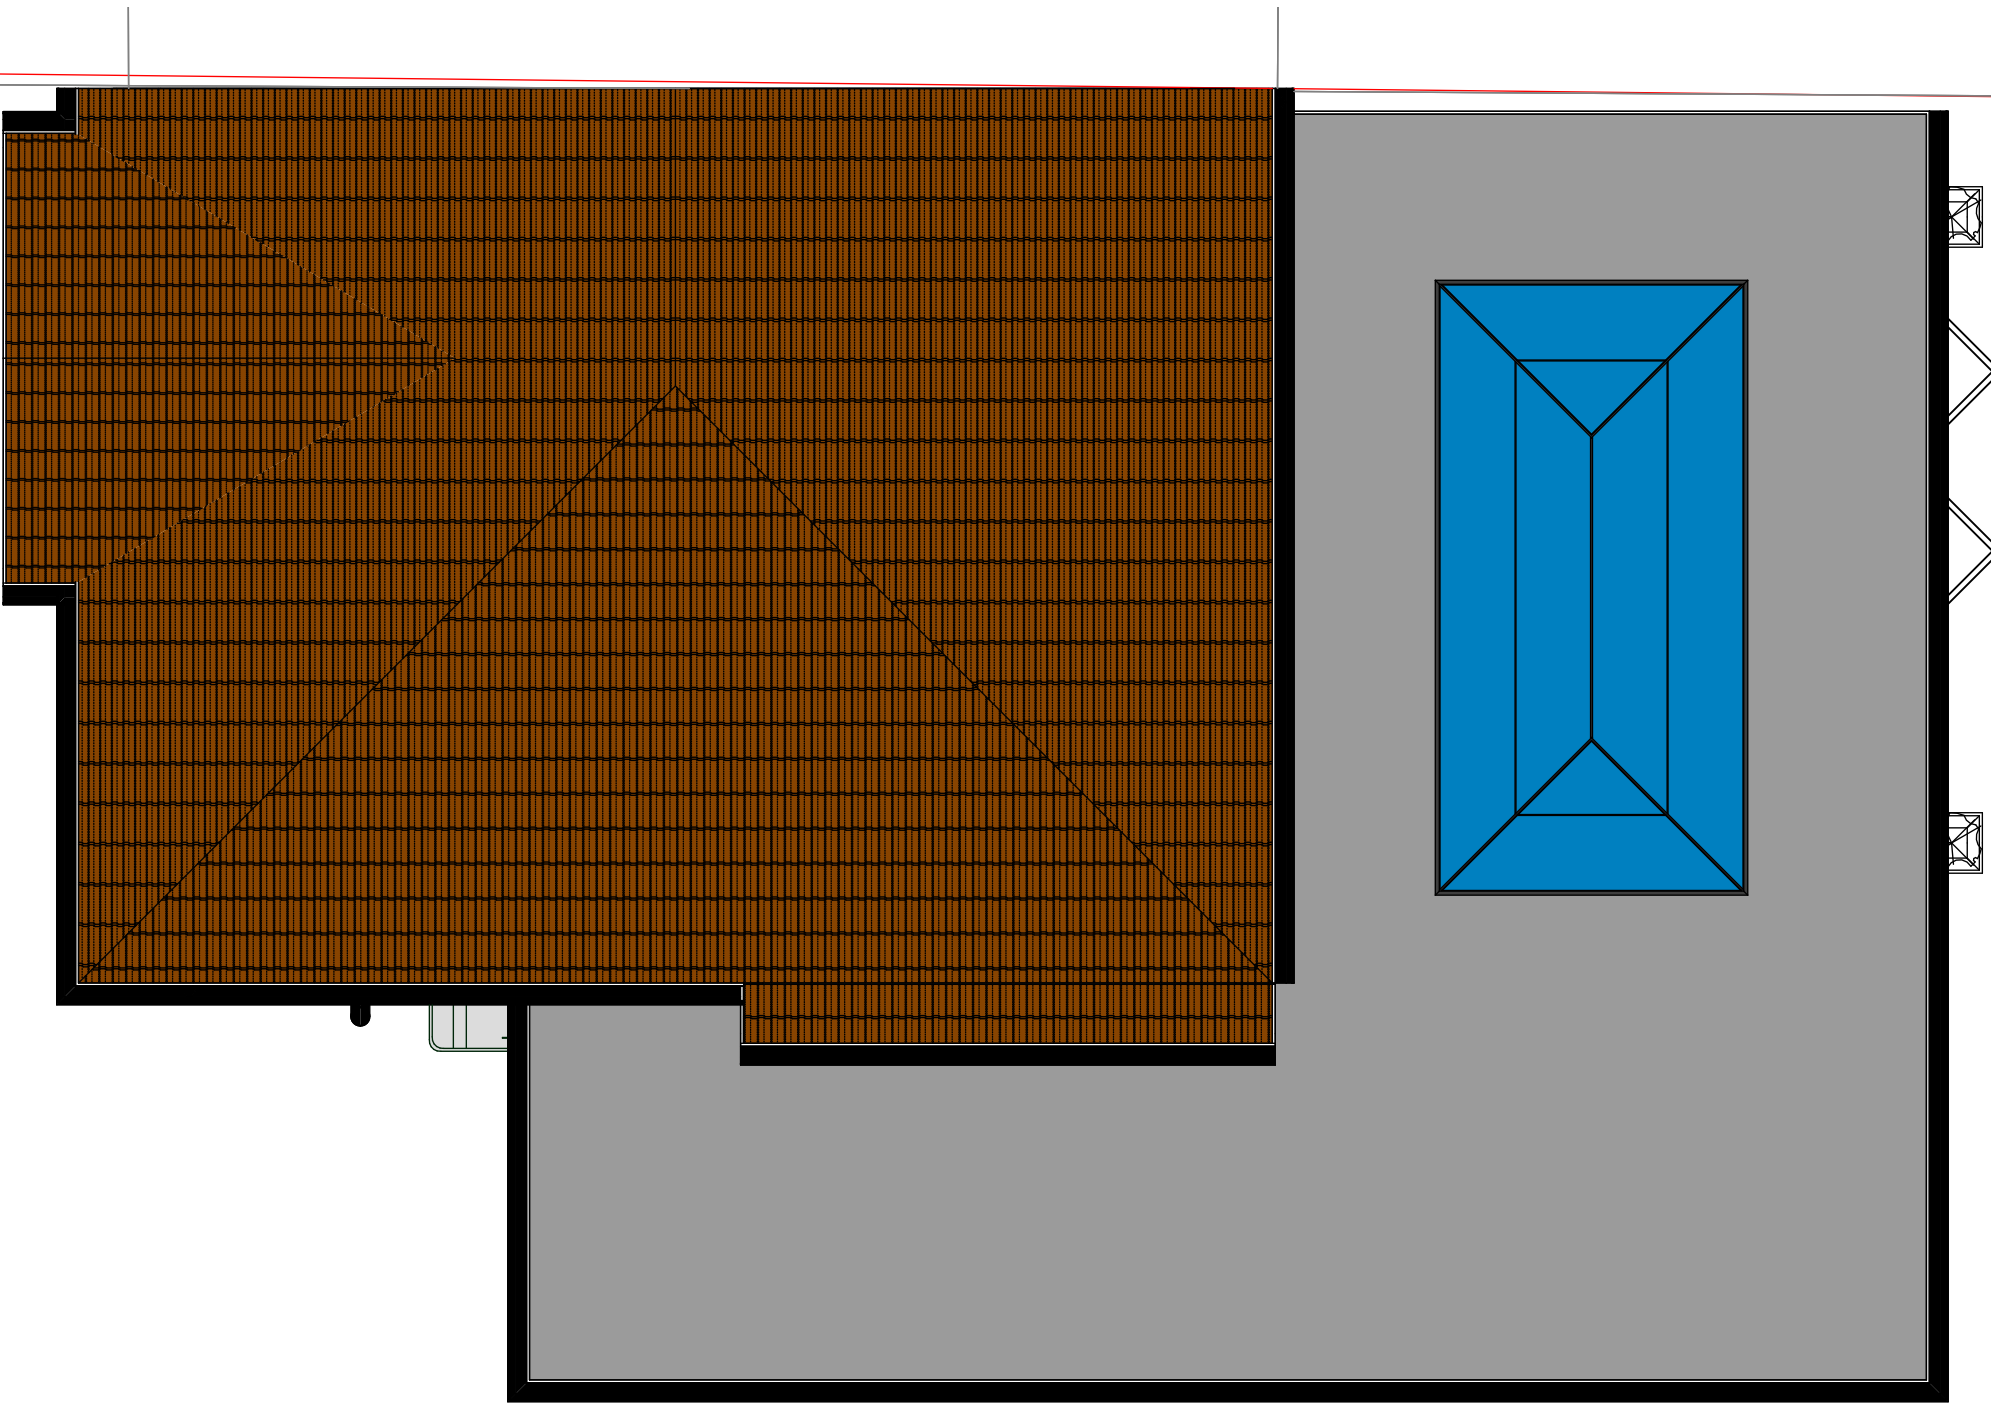

PLEASE NOTE:

All drawings are for the purposes of planning only unless marked for construction.

All builders to site measure to confirm measurements and layout for setting out, especially door and window positions.

Report all discrepancies to the person named below, do not proceed without instruction.

BRO take no responsibility should any drawing/s unless specified are used for building purposes and measurements should be checked on site.

All drawings remain the property of BRO Architecture Ltd



Wall Structure Key:

- Cavity Wall: Render
- Cavity Wall: Face Brick
- Block Work: 100mm
- Studwork Wall: 75mm
- Metal Frame: 70mm
- Solid Brick Wall: 215mm
- Solid Block Wall: 215mm
- Structural Opening
- Walls Removed

Drainage Key

S Storm Drainage
MH Manhole
FD Foul Drainage
SVP Soil Vent Pipe
GP Gulley Pot
RWP Rainwater Pipe
AD ACO Drain


Ducting Colour & Use

Red Electric cable
Yellow Gas Pipe
Blue Water pipes
Green Data/Comms
Grey BT
Purple Security Cameras
Orange Garden Lighting

- Single Power Socket
- Double Power Socket
- Cooker Point
- Unswitched Fused Spur
- External Power Socket
- Telephone Point
- Cat 6 Data Point
- Extract Vent
- Fire Alarm Panel
- Shaver Socket
- Speaker Point
- TV Aerial Point
- Floor Box
- Floor Socket
- Passive Extract
- Mechanical Extract
- Distribution Board
- Smoke Detector
- Heat Detector
- Carbon Monoxide Detector
- Extract fan
- Underfloor heating control

DRAWING NUMBER

P1-5

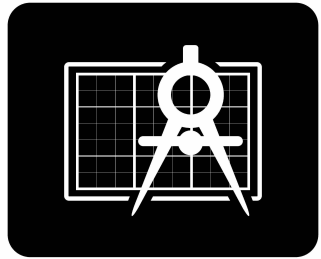

BRO ARCHITECTURE
DESIGNING YOUR DREAMS

Mobile: 07508 856621
Website: www.broarchitecture.co.uk
E-mail: info@broarchitecture.co.uk

CLIENT

Lee Owens

SITE ADDRESS

2 Park Ave Chippenham
SN14 0HA

PROJECT NAME

Proposed Rear, Side Extension,
Parking and Garage

DRAWING NAME

Proposed Parking Plan

DATE
23rd May 26

DRAWN BY
SH

CHECKED BY
Client

REV

SCALE (@ A1)
1 : 50

PROJECT NUMBER
SH/BRO/230526-LO