


Copyright 2026

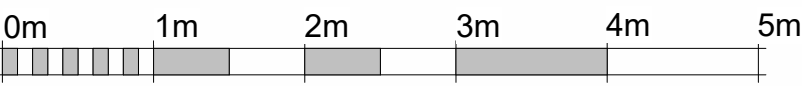





VISUAL SCALE 1:50 @ A1



VISUAL SCALE 1:100 @ A1

A1

Comments

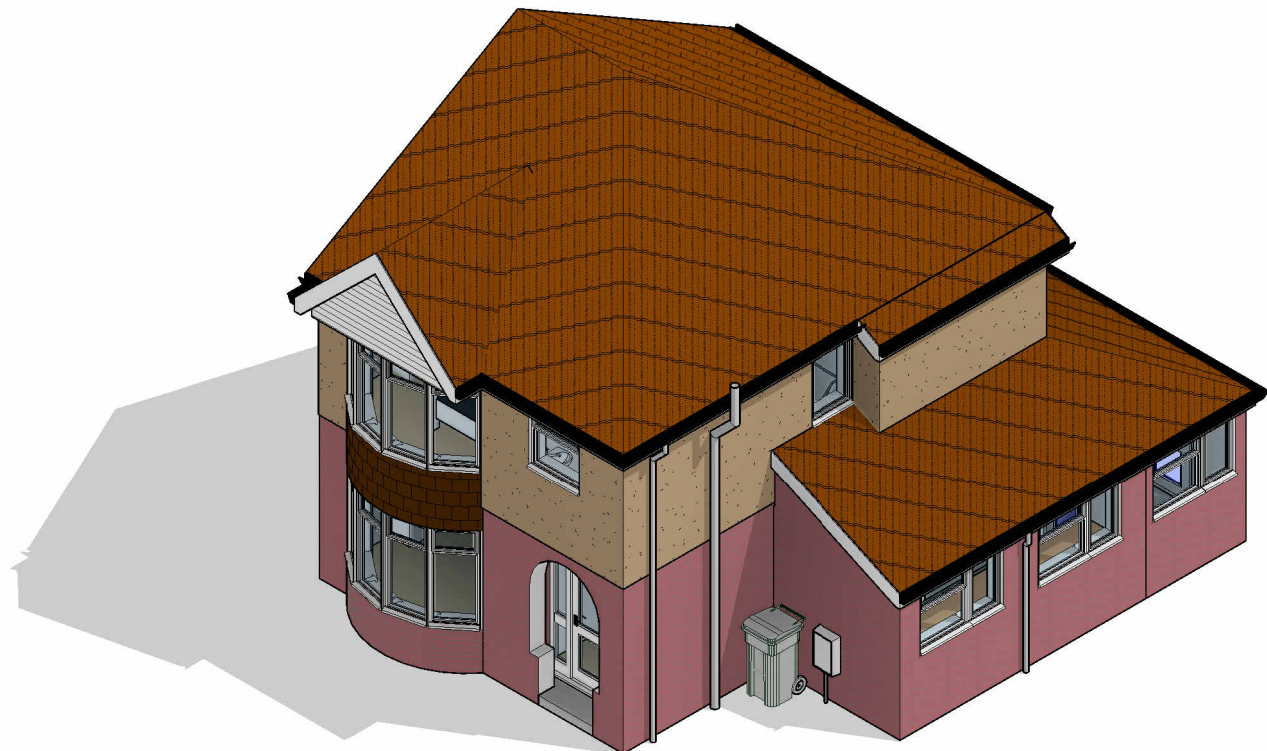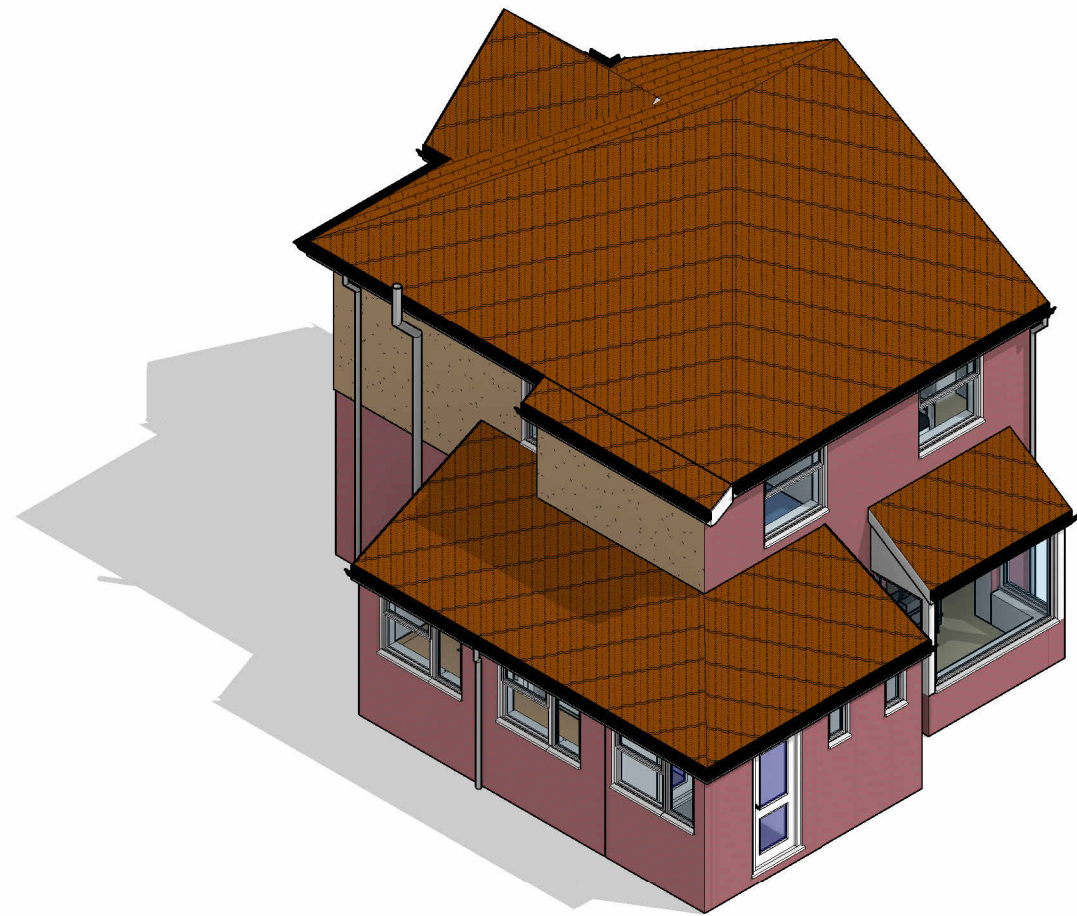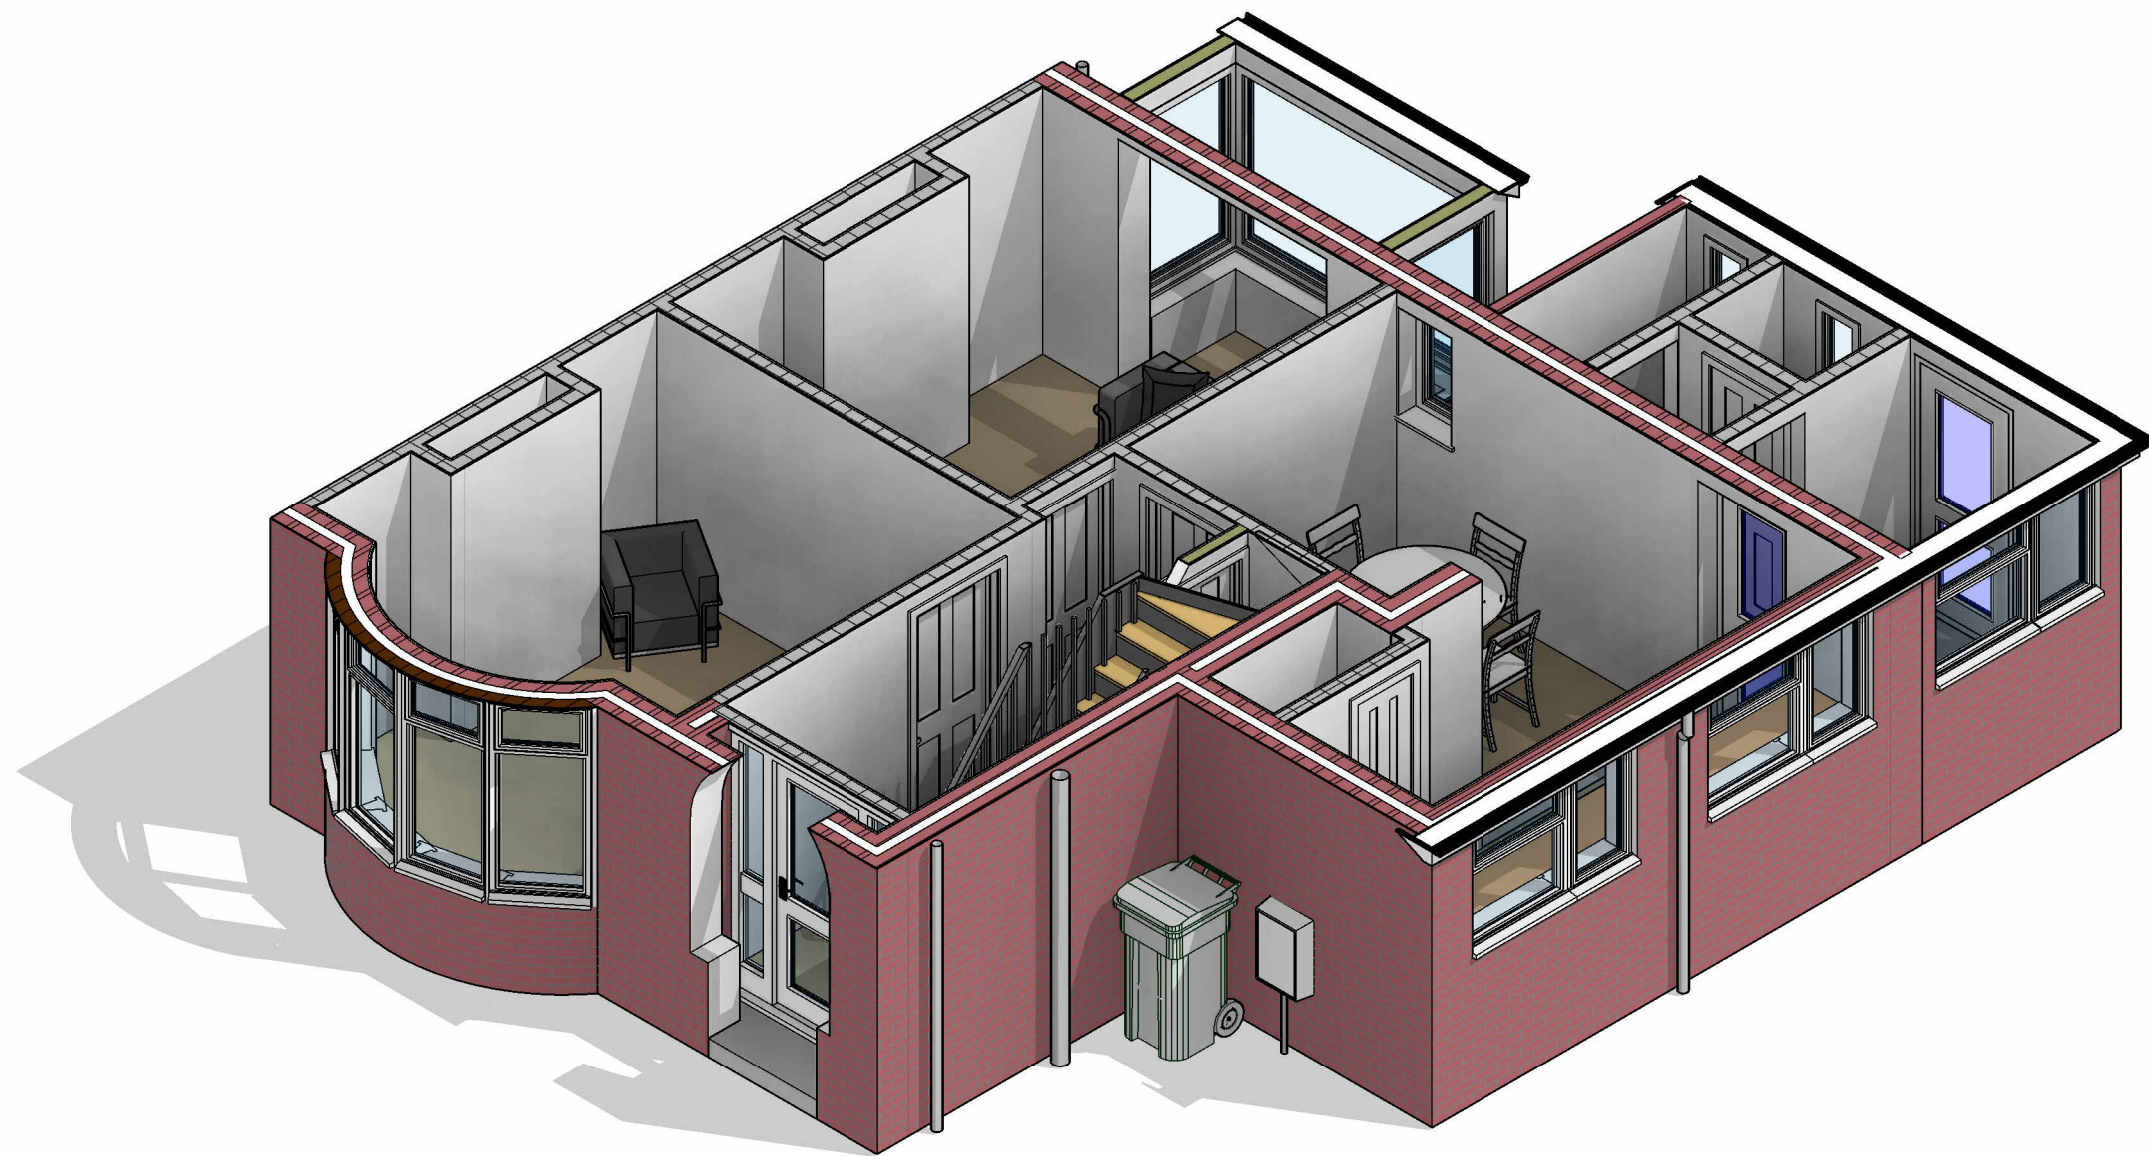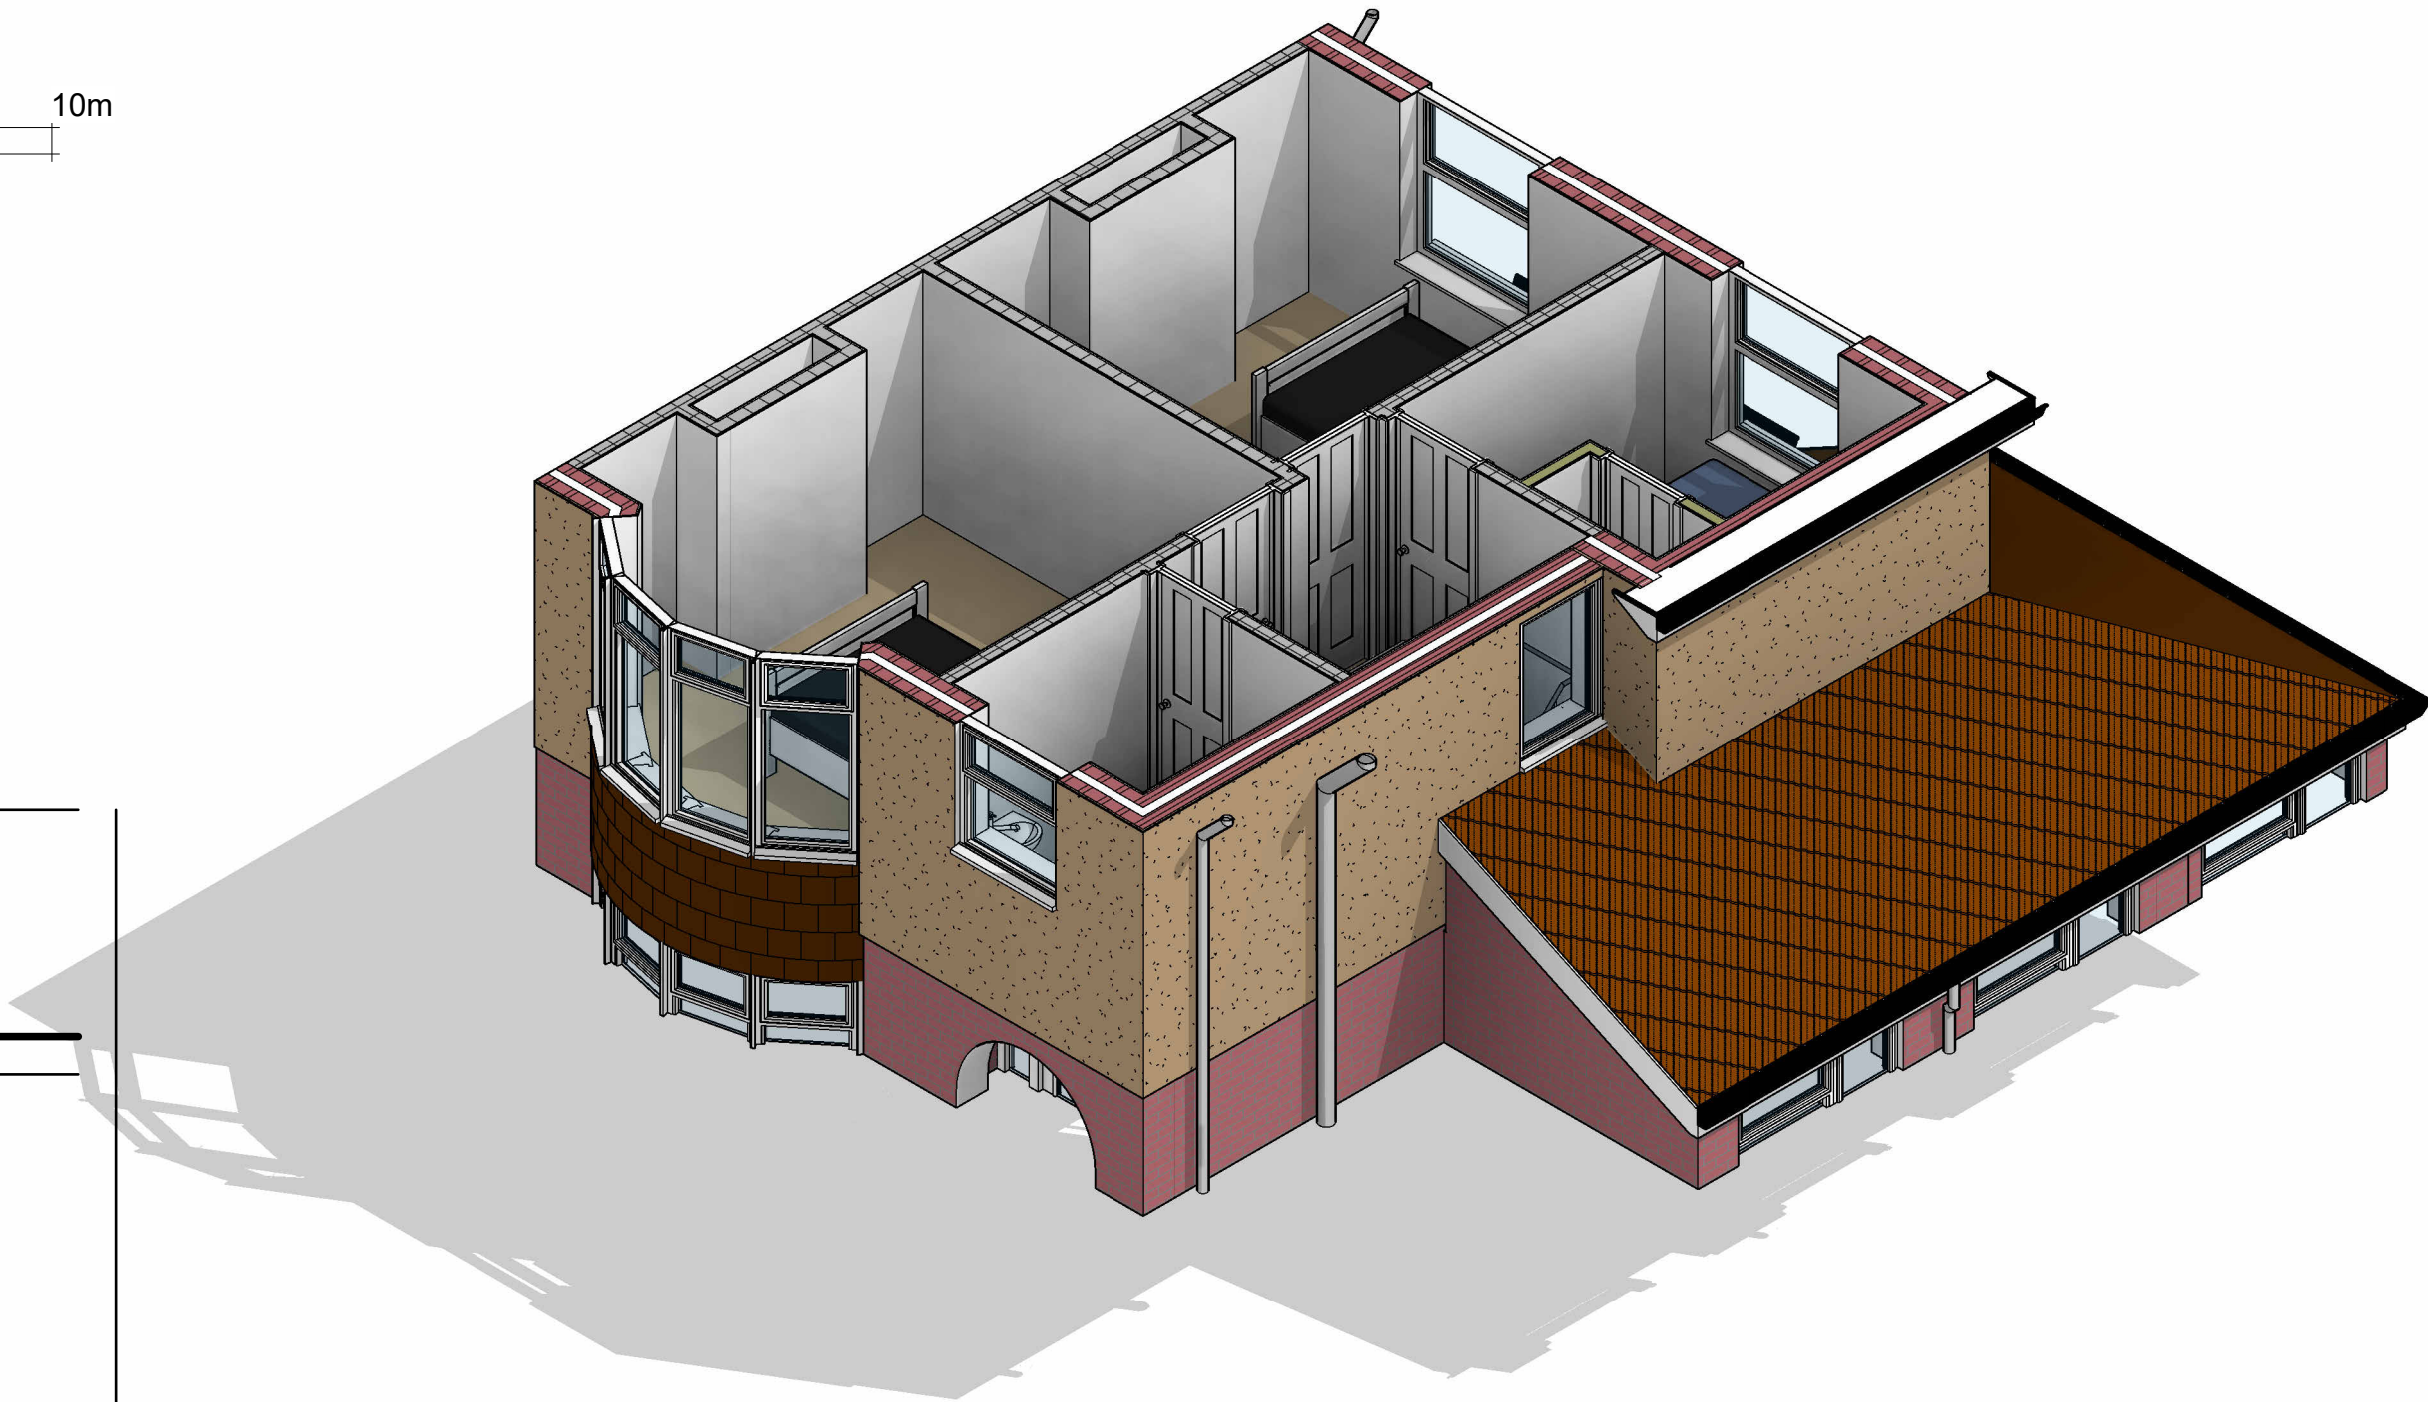

PLEASE NOTE:

All drawings are for the purposes of planning only unless marked for construction.

All builders to site measure to confirm measurements and layout for setting out, especially door and window positions.

Report all discrepancies to the person named below, do not proceed without instruction.

BRO take no responsibility should any drawing/s unless specified are used for building purposes and measurements should be checked on site.

All drawings remain the property of BRO Architecture Ltd



Wall Structure Key:

- Cavity Wall: Render
- Cavity Wall: Face Brick
- Block Work: 100mm
- Studwork Wall: 75mm
- Metal Frame: 70mm
- Solid Brick Wall: 215mm
- Solid Block Wall: 215mm
- Structural Opening
- Walls Removed

Drainage Key

- S Storm Drainage
- MH Manhole
- FD Foul Drainage
- SVP Soil Vent Pipe
- GP Gulley Pot
- RWP Rainwater Pipe
- AD ACO Drain


Ducting Colour & Use

- Red Electric cable
- Yellow Gas Pipe
- Blue Water pipes
- Green Data/Comms
- Grey BT
- Purple Security Cameras
- Orange Garden Lighting

- | | | |
|-----------------------|-----------------------|----------------------------|
| 1 Single Power Socket | FIRE Fire Alarm Panel | DB Distribution Board |
| 2 Double Power Socket | SS Shaver Socket | SD Smoke Detector |
| C Cooker Point | SP Speaker Point | H Heat Detector |
| Unswitched Fused Spur | TV TV Aerial Point | C Carbon Monoxide Detector |
| External Power Socket | FB Floor Box | X Extract fan |
| Telephone Point | FS-2 Floor Socket | Underfloor heating control |
| Cat 6 Data Point | P Passive Extract | |
| Extract Vent | M Mechanical Extract | |

DRAWING NUMBER

E1-4

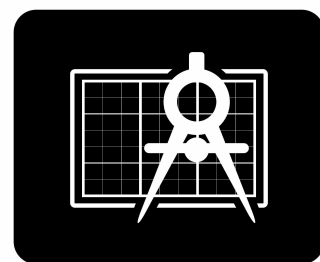

BRO ARCHITECTURE
DESIGNING YOUR DREAMS

Mobile: 07508 856621
Website: www.broarchitecture.co.uk
E-mail: info@broarchitecture.co.uk

CLIENT

Lee Owens

SITE ADDRESS

2 Park Ave Chippenham
SN14 0HA

PROJECT NAME

Proposed Rear, Side Extension,
Parking and Garage

DRAWING NAME

Existing Additional Views

DATE
23rd May 26

REV

DRAWN BY
SH

SCALE (@ A1)

CHECKED BY
Client

PROJECT NUMBER
SH/BRO/230526-LO