
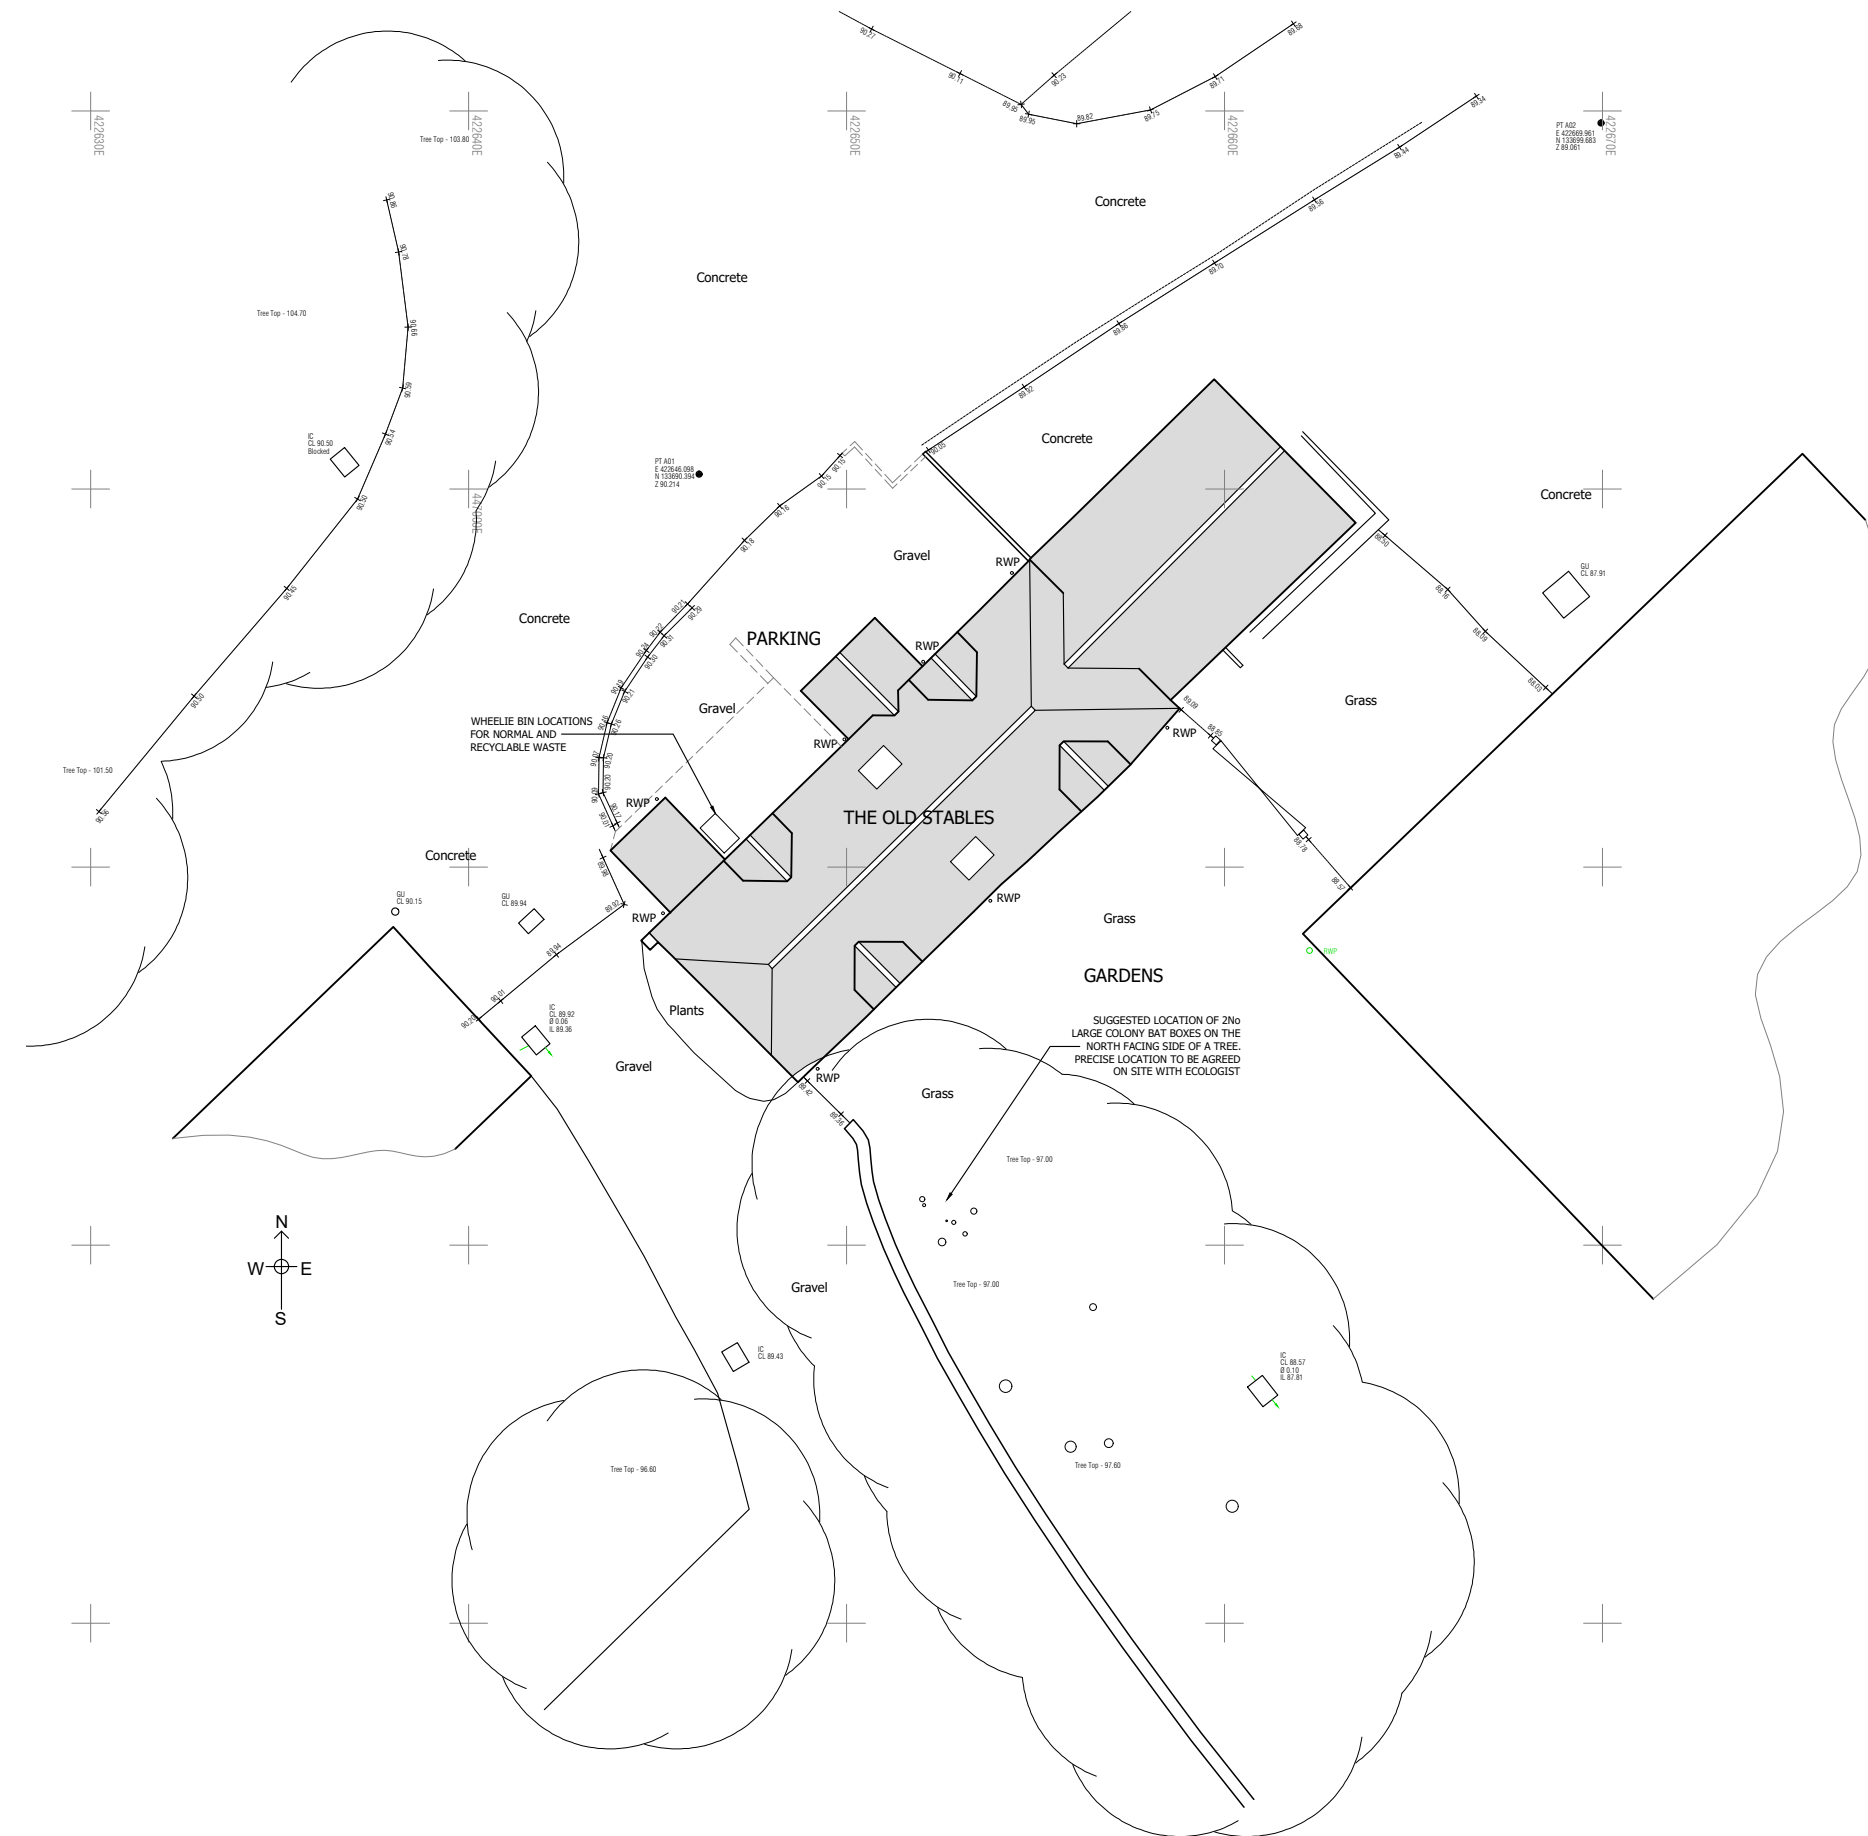


Report all discrepancies, errors and omissions.
Verify all dimensions on site before commencing any work on site or preparing shop drawings.
All materials, components and workmanship are to comply with the relevant British Standards, Codes of Practice, and appropriate manufacturers recommendations that from time to time shall apply.
For all specialist work, see relevant specialist manufacturers drawings.

This drawing and design are copyright of The Property Design Studio Ltd.

Revision	Date	Initial
A NEW LOG STORE ADDED	15.11.2024	NP
B BIN LOCATION ADDED	20.11.2024	NP
C TILED ROOF FOR BAT LOFT SHOWN; NOTE RE BAT MITIGATION ADDED	16.10.2025	NP
D DORMERS ADDED TO NW ELEVATION	09.03.2026	NP
E VELUX OMITTED; PORCH REVISED	22.05.2026	NP

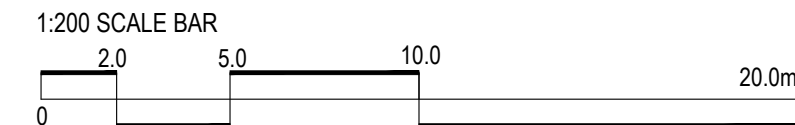

Status

PLANNING

Project

THE OLD STABLES
NEW MANOR FARM
PITTON LANE

Drawing Title

PROPOSED BLOCK PLAN

Date
07.10.2024

Project No
1278

Scale
1/200
@A3
Drawing No
103

Drawn by
NP

Revision
E

THE PROPERTY DESIGN STUDIO LTD
ASHTON GROVE
BALL HILL
NEWBURY
BERKSHIRE
RG20 0NL

T : 01635 254910
M : 07917 203071
E : nick@pdstudio.org

