



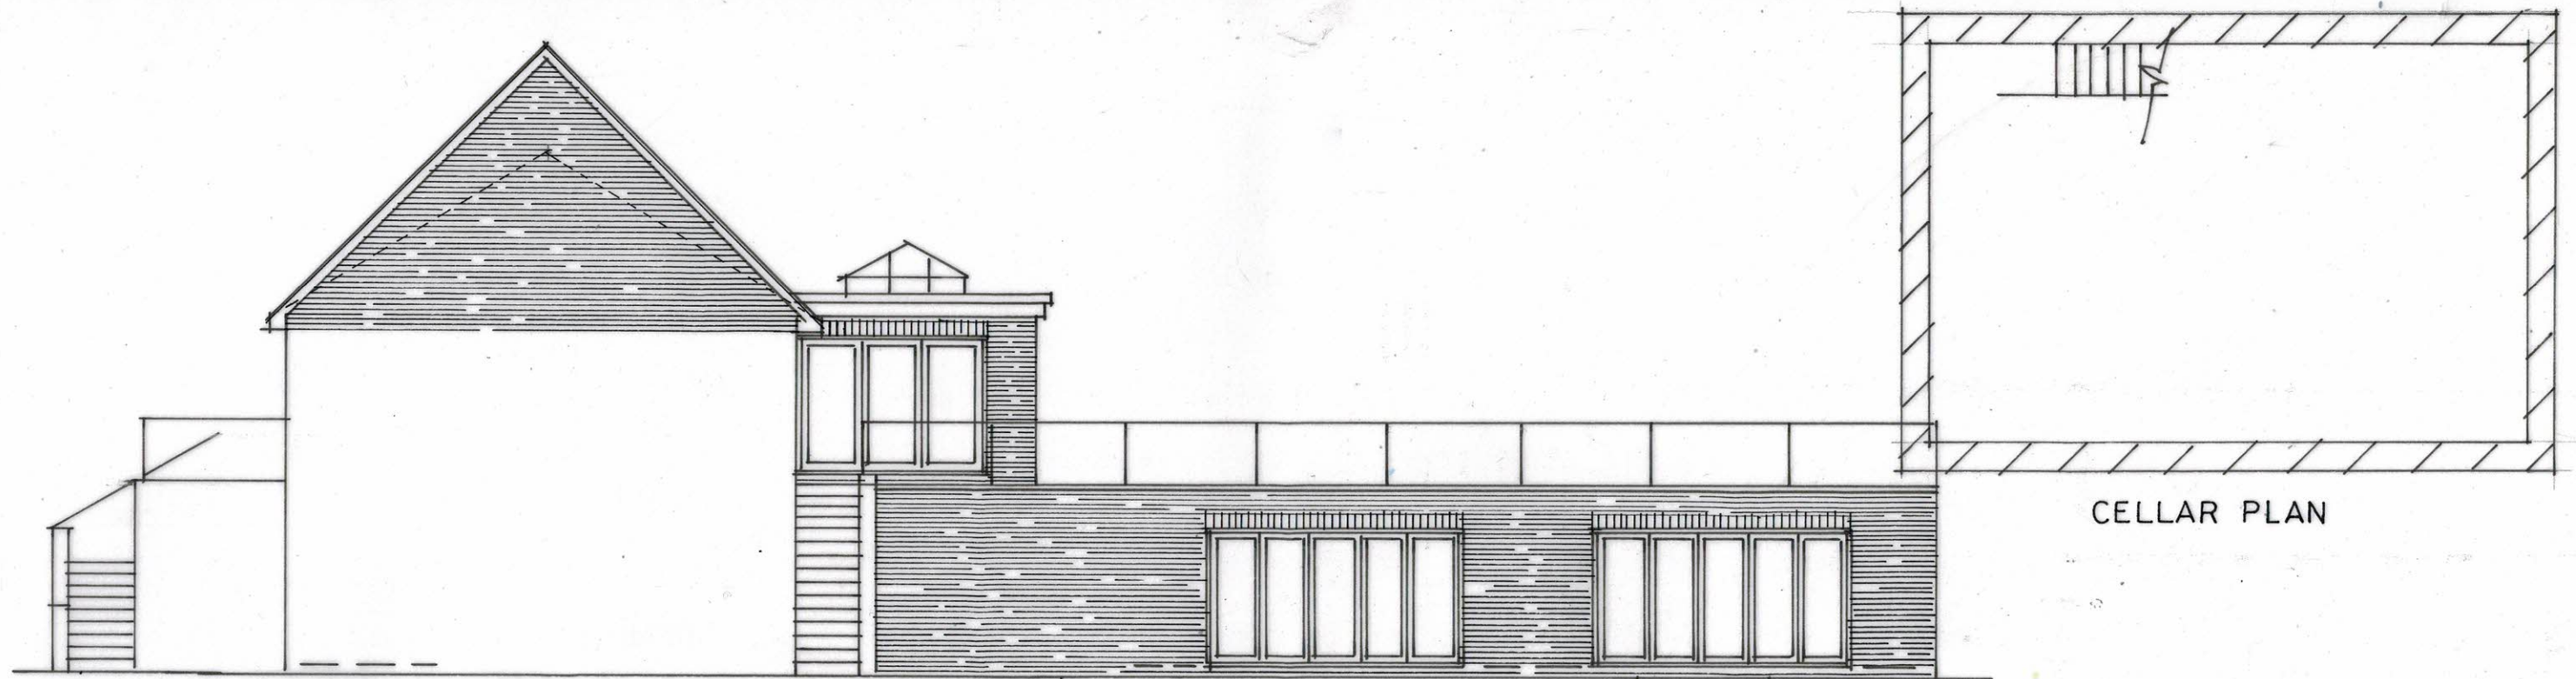


NORTH WEST

CELLAR PLAN

POOL

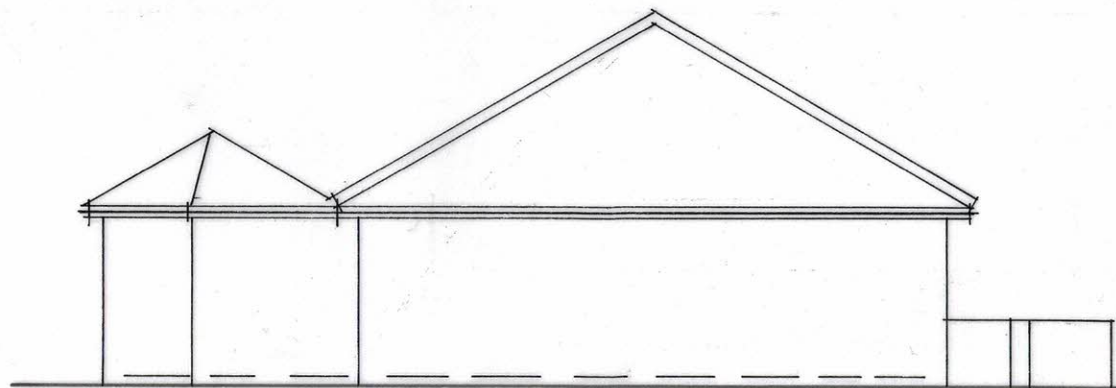


SOUTH EAST (existing)

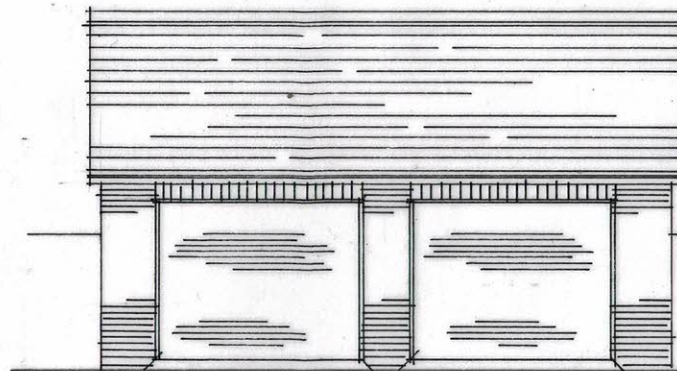

SOUTH EAST




SOUTH WEST

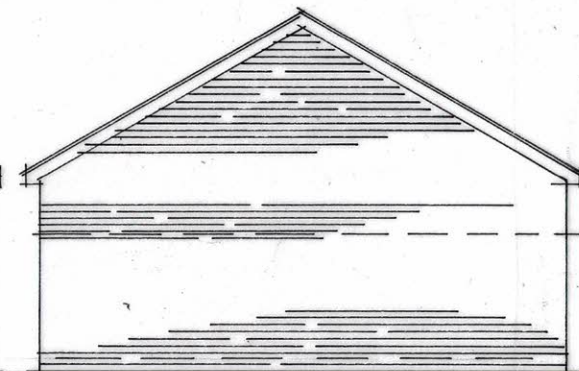


NORTH EAST


CELLAR

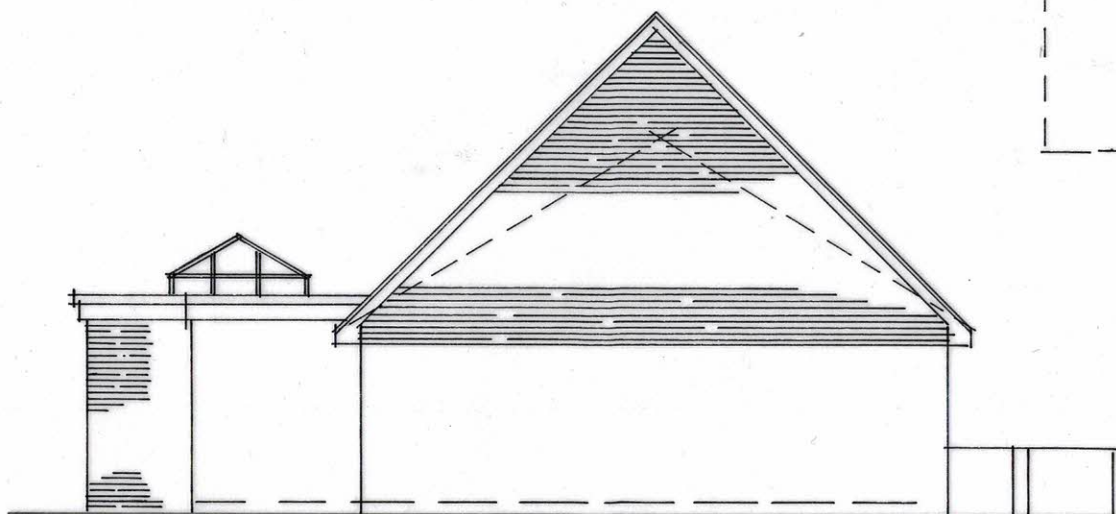


SOUTH EAST (proposed)

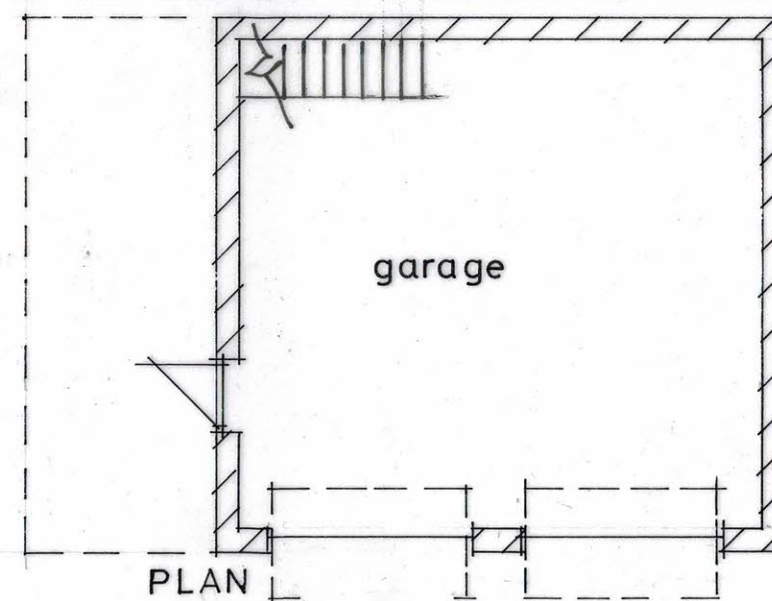

PLAN

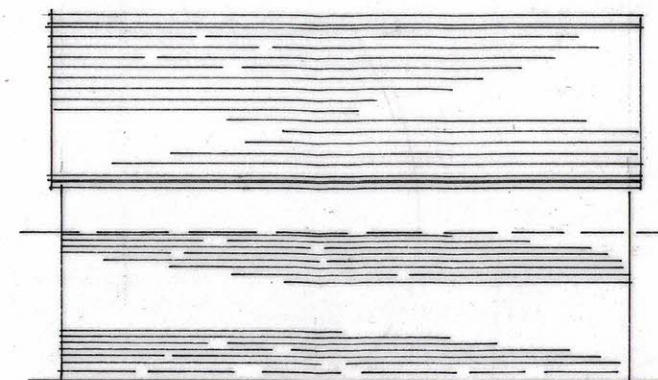

NORTH WEST

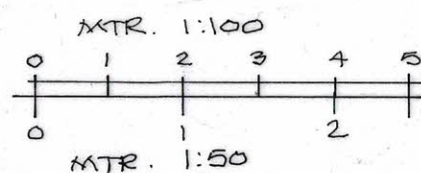

REV. (A) 10.2.26

PROPOSED EXTENSIONS
6 HOSPITAL ROAD
WESTBURY 1:50 1:100

01/26