



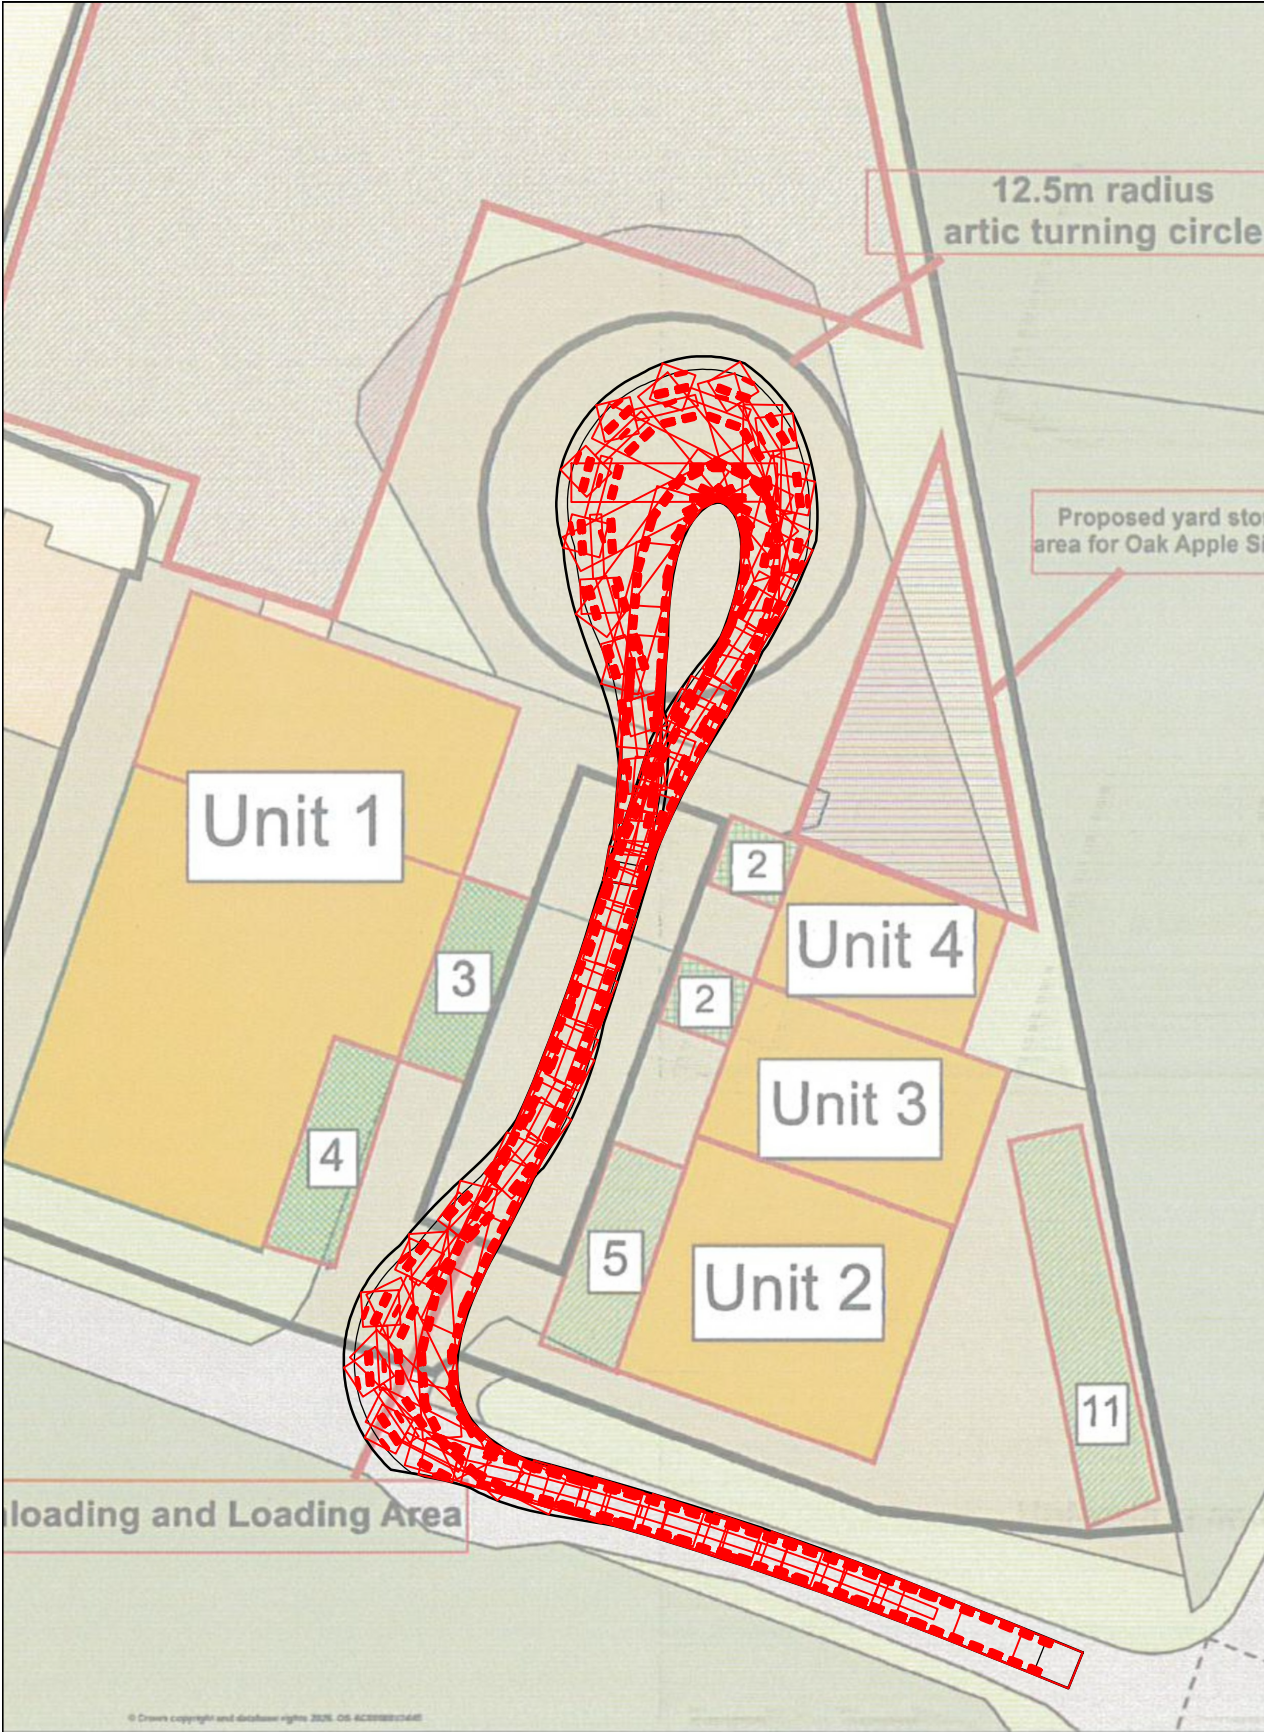

© Crown copyright and database rights 2026. OS AC1000813445  
Size - A3

HGV Accessing Site  
and turning

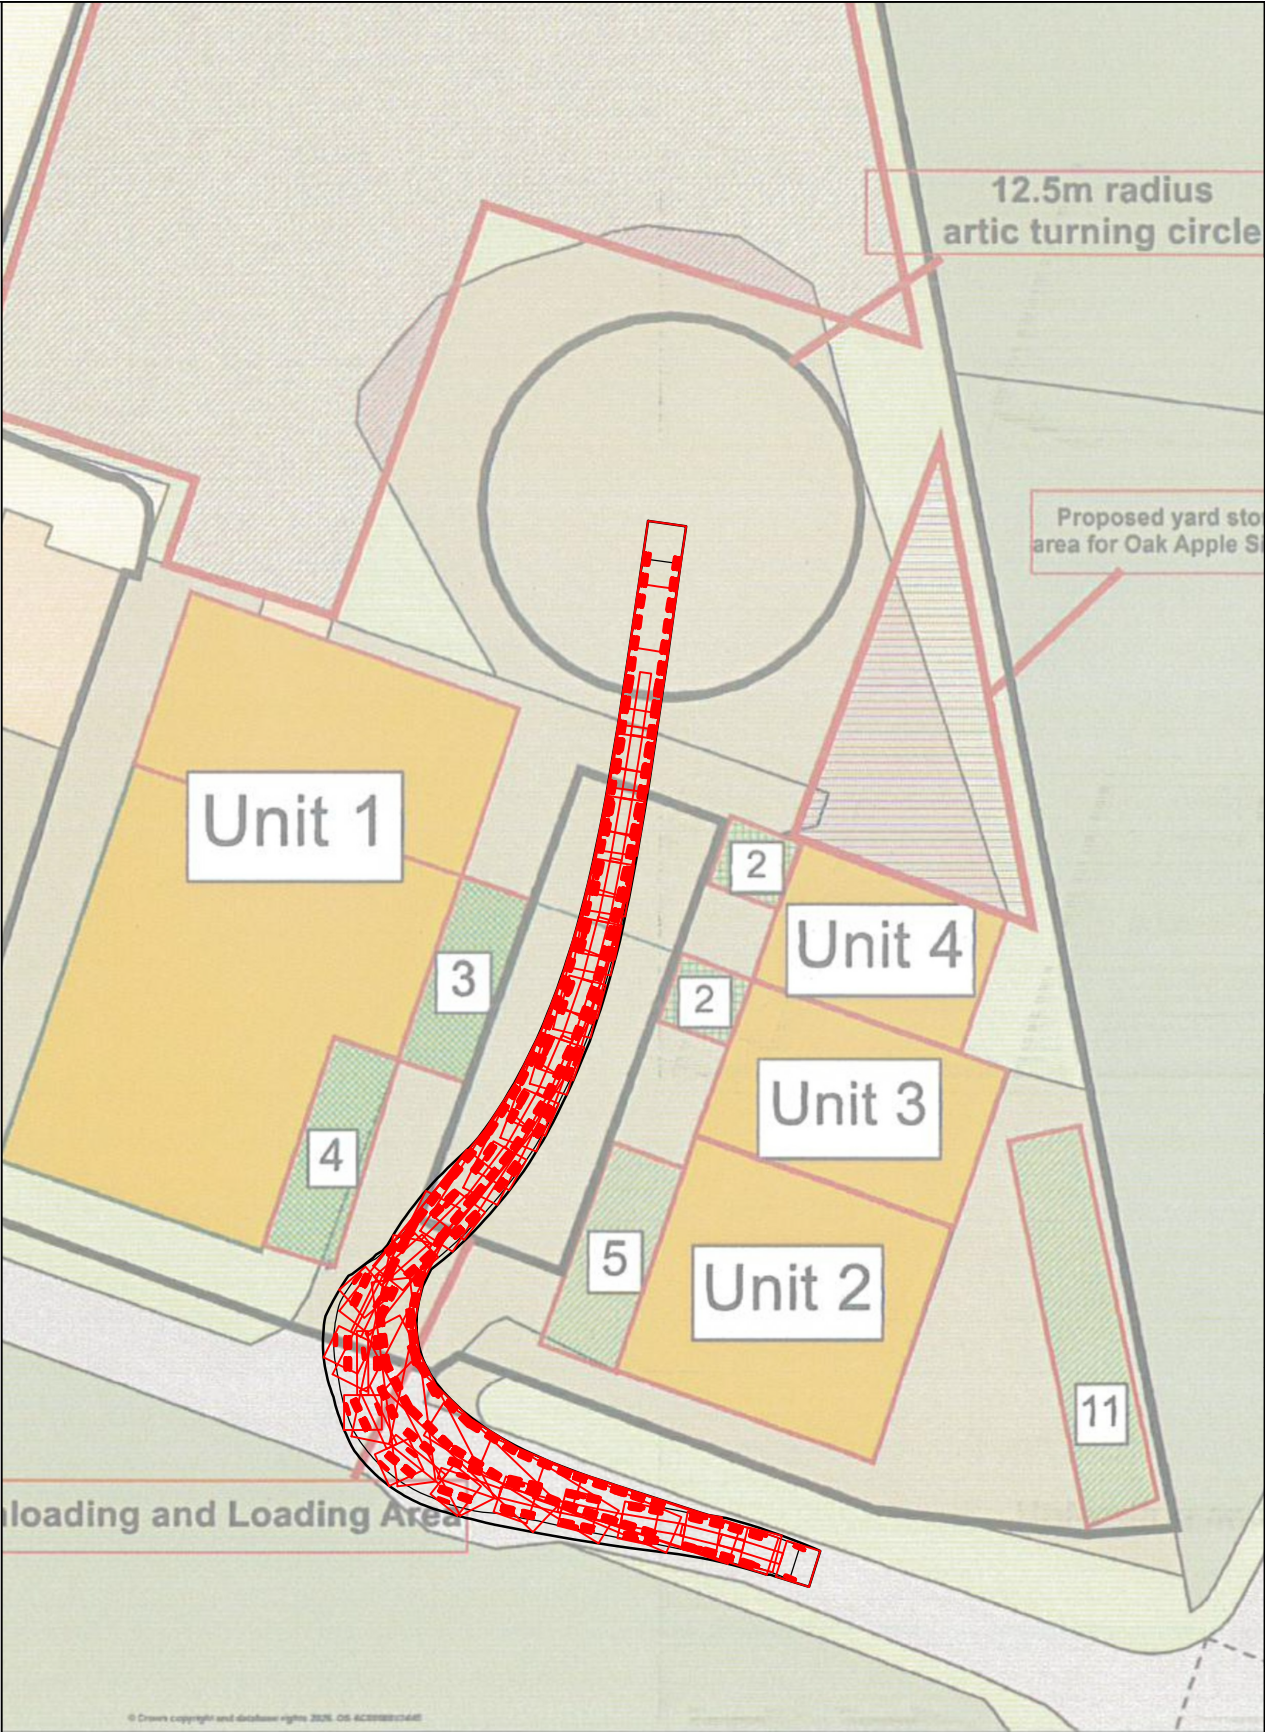

© Crown copyright and database rights 2026. OS AC1000813445  
Size - A3

HGV Leaving Site

Status


**FOR INFORMATION**

This drawing is produced for initial discussion and illustrative purposes only, and should not be relied upon for tender or pricing purposes.

0m 15m  
Scale 1:500

**NOTES**

1. This drawing is based Barley Close Barns and Yard layout plan

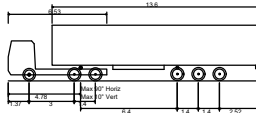

Max Legal Length (UK) Articulated Vehicle (16.5m)  
Overall Length 13.8m  
Overall Width 2.550m  
Overall Height 3.681m  
Min Body Ground Clearance 0.411m  
Max Track Width 2.500m  
Lock to lock time 6.00s  
Kerb to Kerb Turning Radius 6.530m

| Rev | Date     | Description | Drawn | Check |
|-----|----------|-------------|-------|-------|
| #   | 18/05/26 | First Issue | TLH   | JA    |

**pfa**  
consulting  
planning and engineering, now and for the future  
www.pfaconsulting.co.uk  
Stratton Park House, Wanborough Road, Swindon, SN3 4HG

Client

Howard and Sons

Project

Barley Close Barns and Yard

Drawing Title

Swept Path Analysis

Sheet 1 of 1

| Drawing No. | Rev |
|-------------|-----|
| H737/1      | #   |

E-Mail: thillier@pfaconsulting.co.uk

A3