

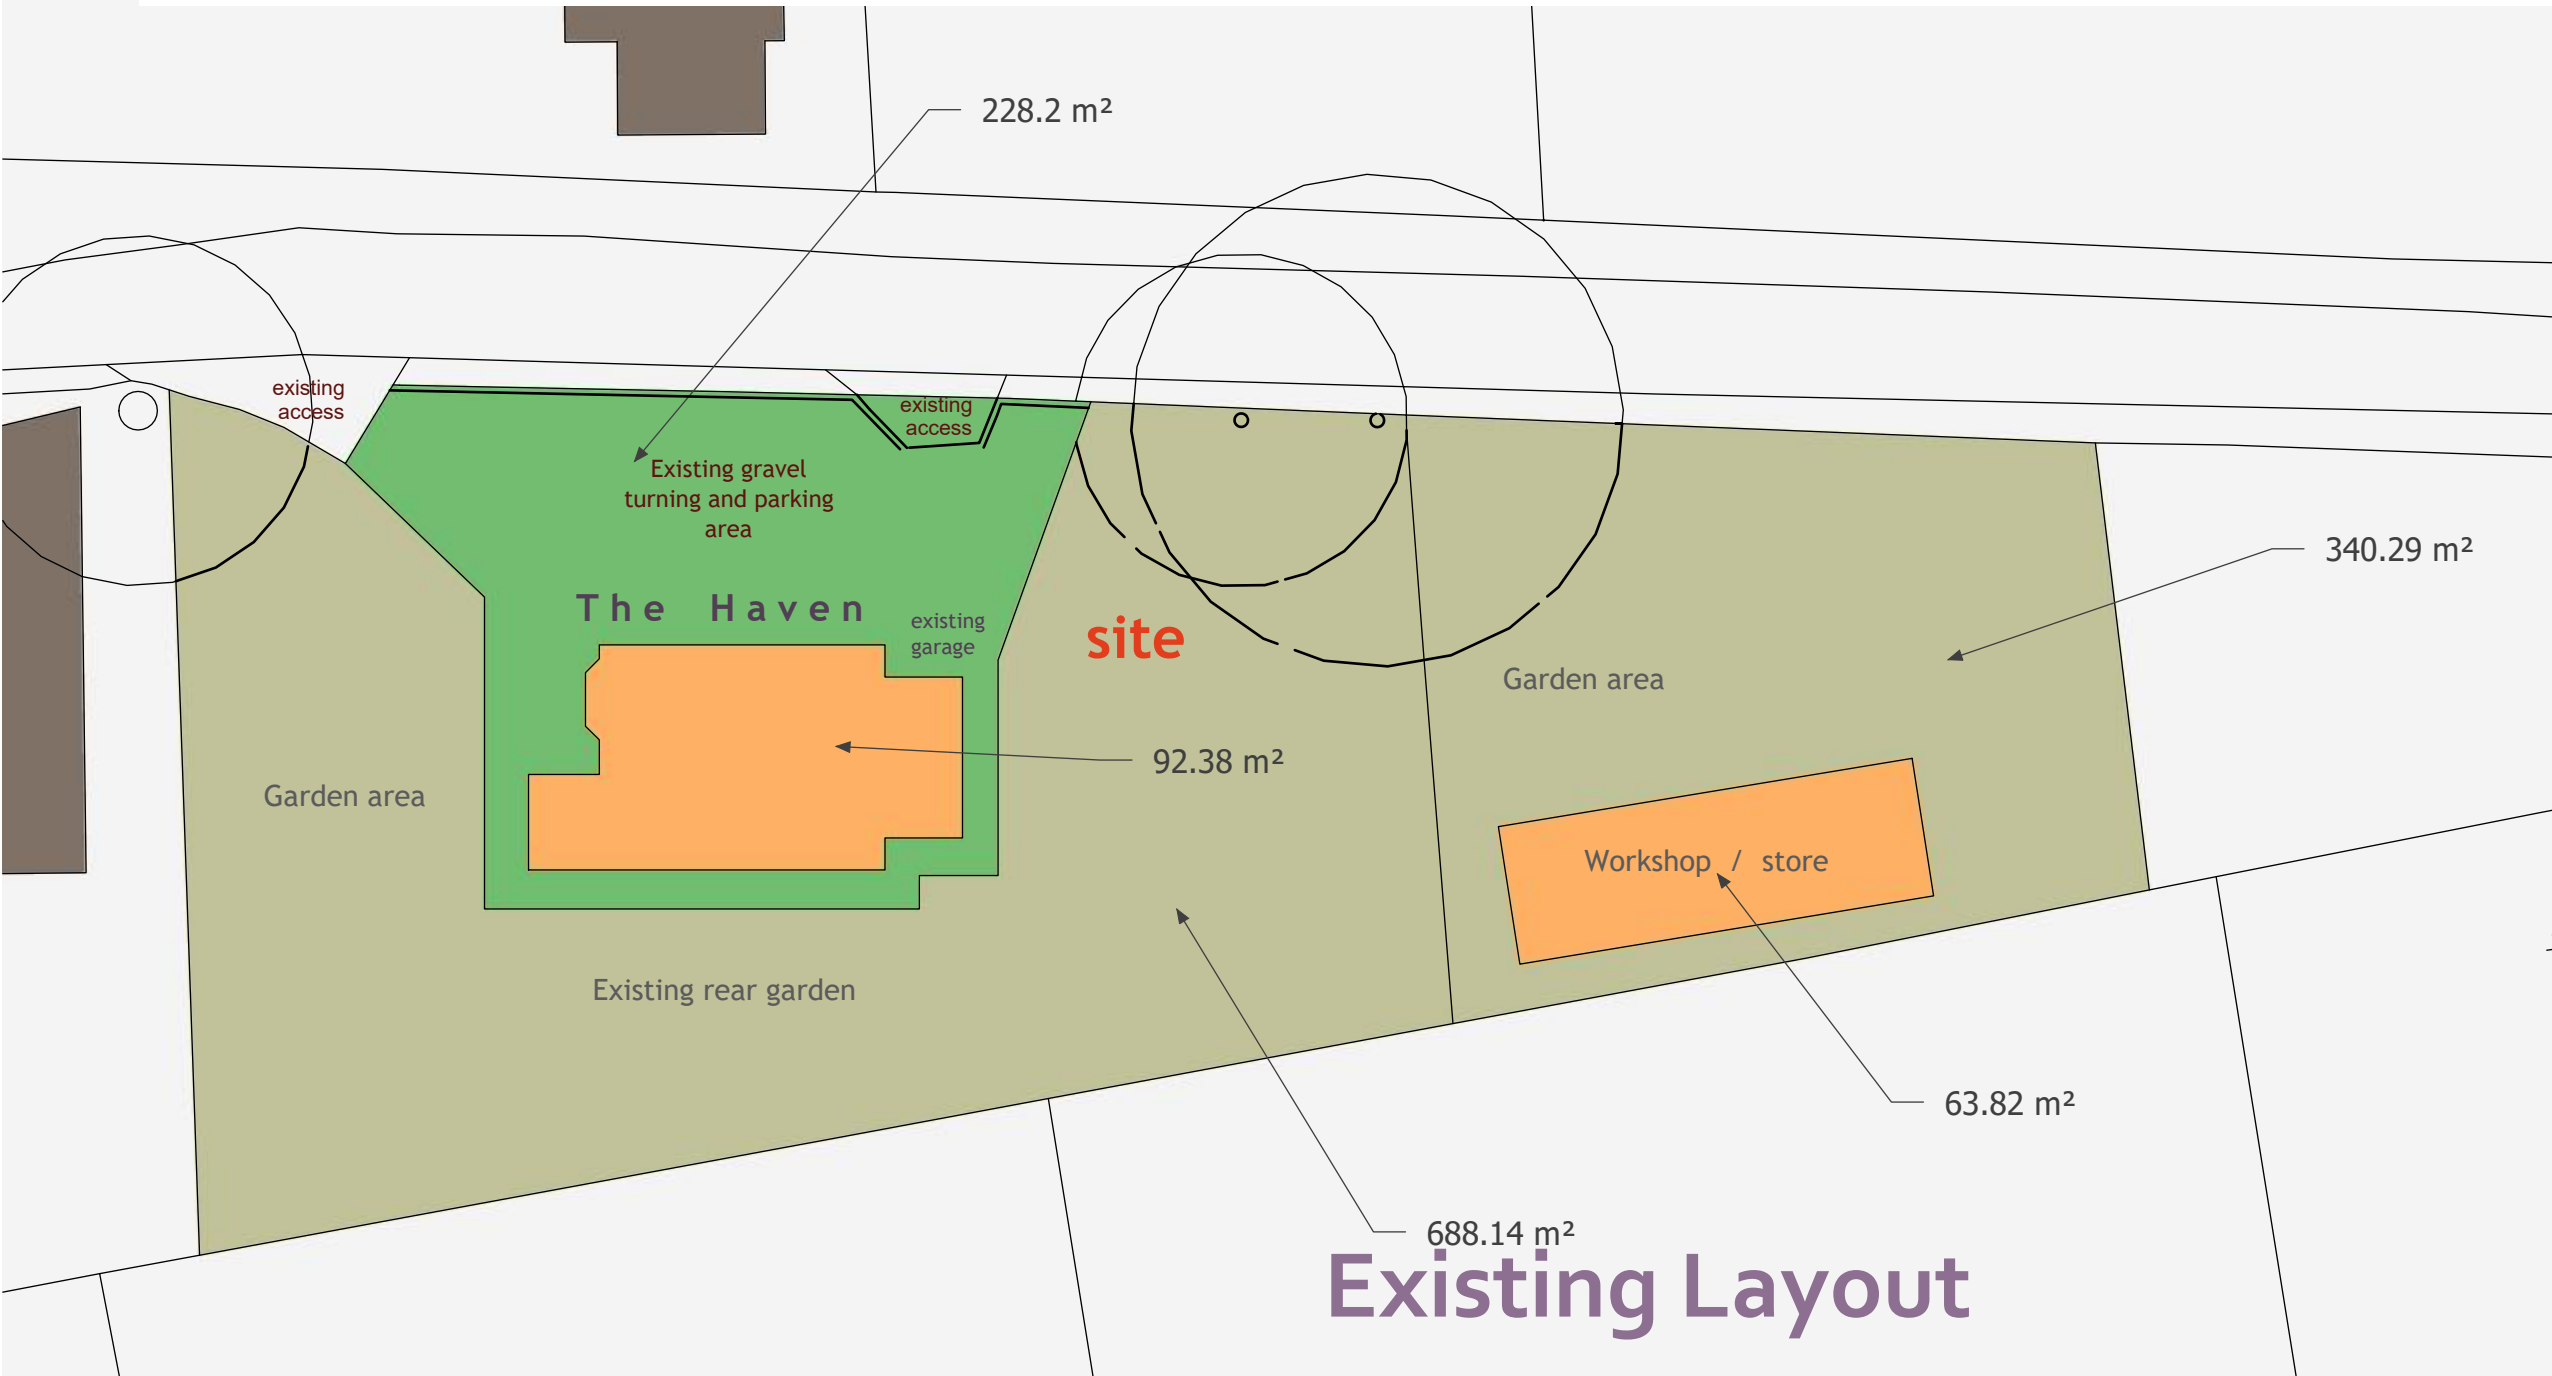




PROPOSED REDEVELOPMENT 2 INFILL HOUSES TO REPLACE BUNGALOW: THE HAVEN, WEBBS HILL, MINETY, WILTS.

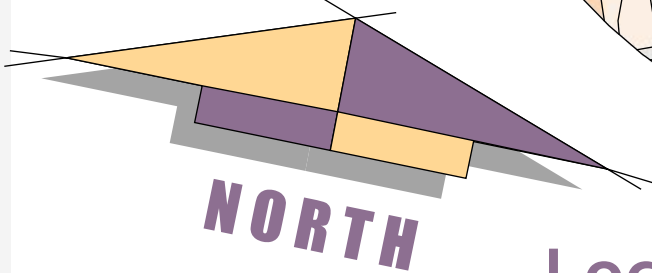

Existing Layout

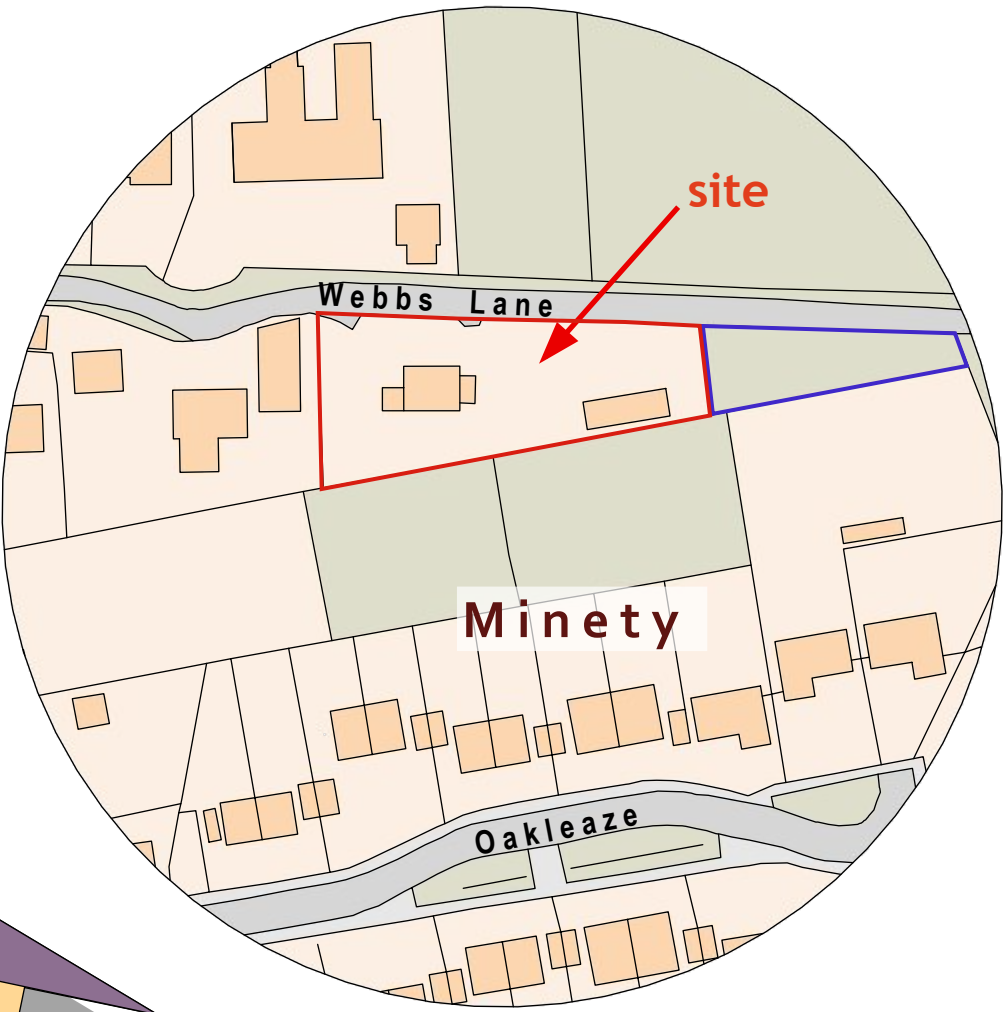

Location Plan 1:1250

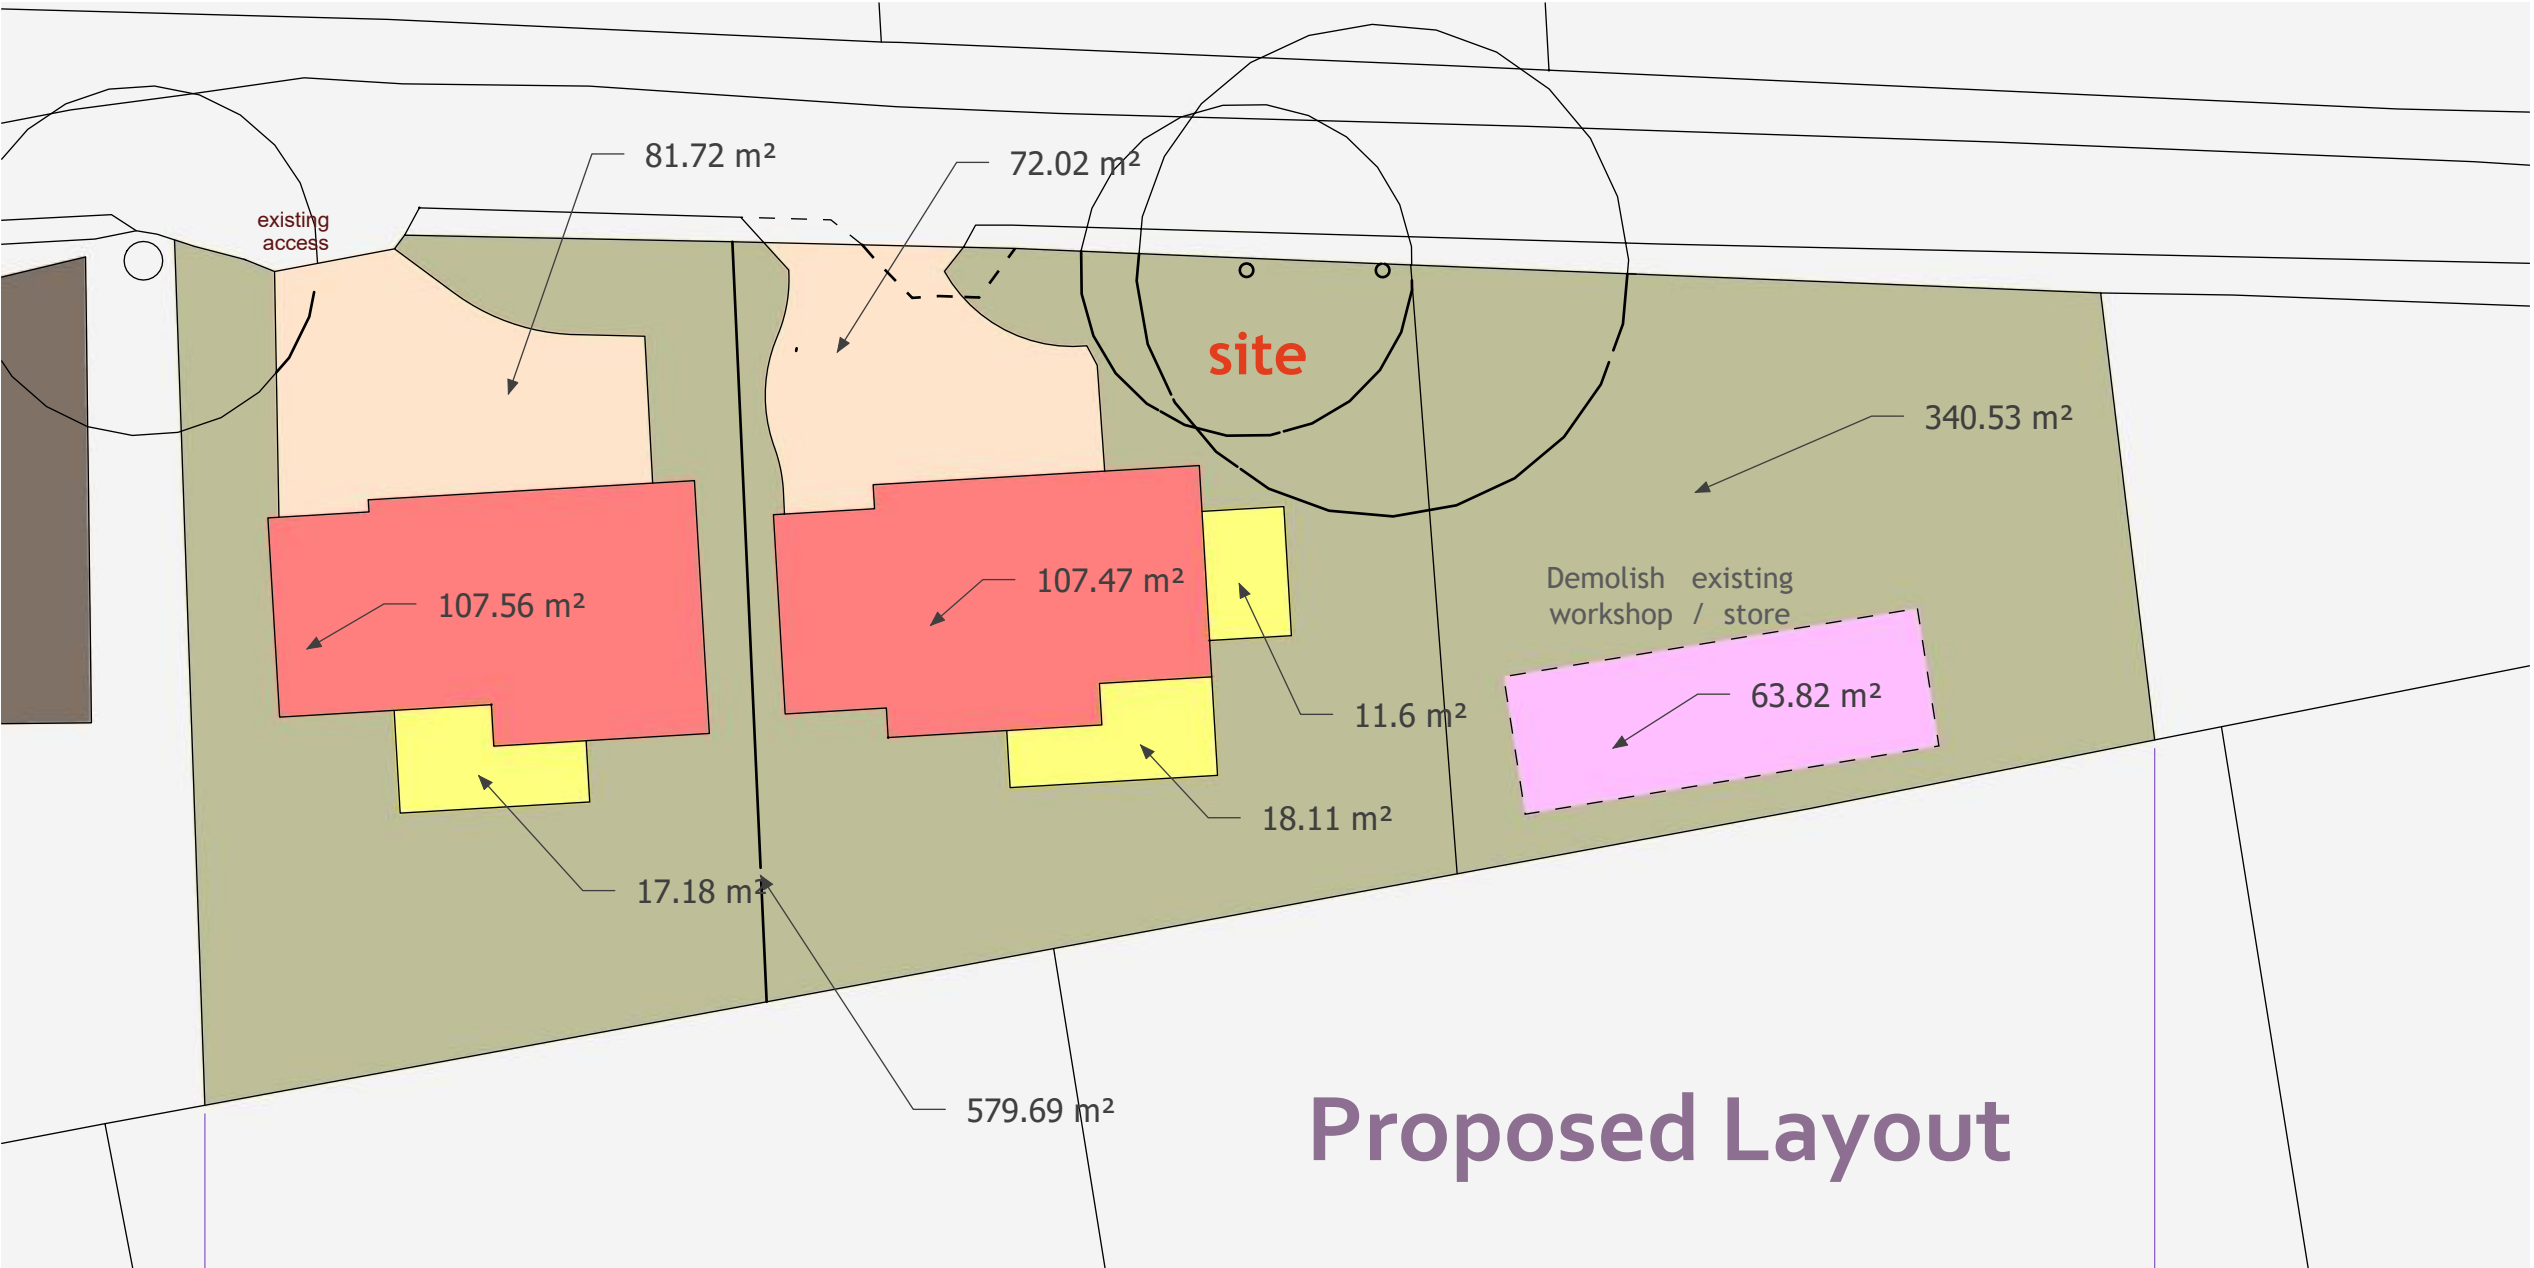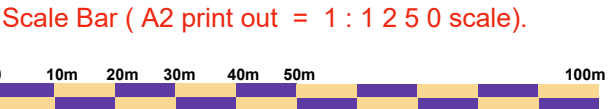


Proposed Layout

KEY:

- existing garden and grass areas
- existing dwelling & outbuilding to be demolished
- proposed new dwellings & garages
- existing outbuilding to be demolished & land returned to grass
- proposed gravel drives and parking areas
- patio areas
- existing ephemeral /short lived perennials

Block Plans 1:250

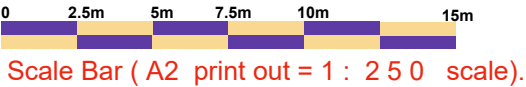

CHARLES MANNING
ARCHITECTURAL & PLANNING CONSULTANT
OFFICE 129, 8 THE BRIDGE, CHIPPENHAM, WILTS SN15 1EX
TEL: 01249 652218 mob: 07976738504 email: mail@charlesmanning.co.uk

DRAWING No:- 400 / RJM / 2025/ 3A
DATE :- MAY 2026
BLOCK PLANS 1:250
SCALES :- LOCATION PLAN 1:1250

PROJECT: REDEVELOPMENT 2 INFILL HOUSES TO REPLACE BUNGALOW: THE HAVEN, WEBBS HILL, MINETY, WILTS.

CHARLES MANNING, this drawing/design is COPYRIGHT and cannot be copied or used in anyway for the above project or similar ventures, by any means without the express permission of Charles Manning. Always use written measurements in preference to scaling, if in doubt ask, report any discrepancies & always use the latest approved plans by Local Authority. Consult on any design changes to the project, so amendments can be made.