


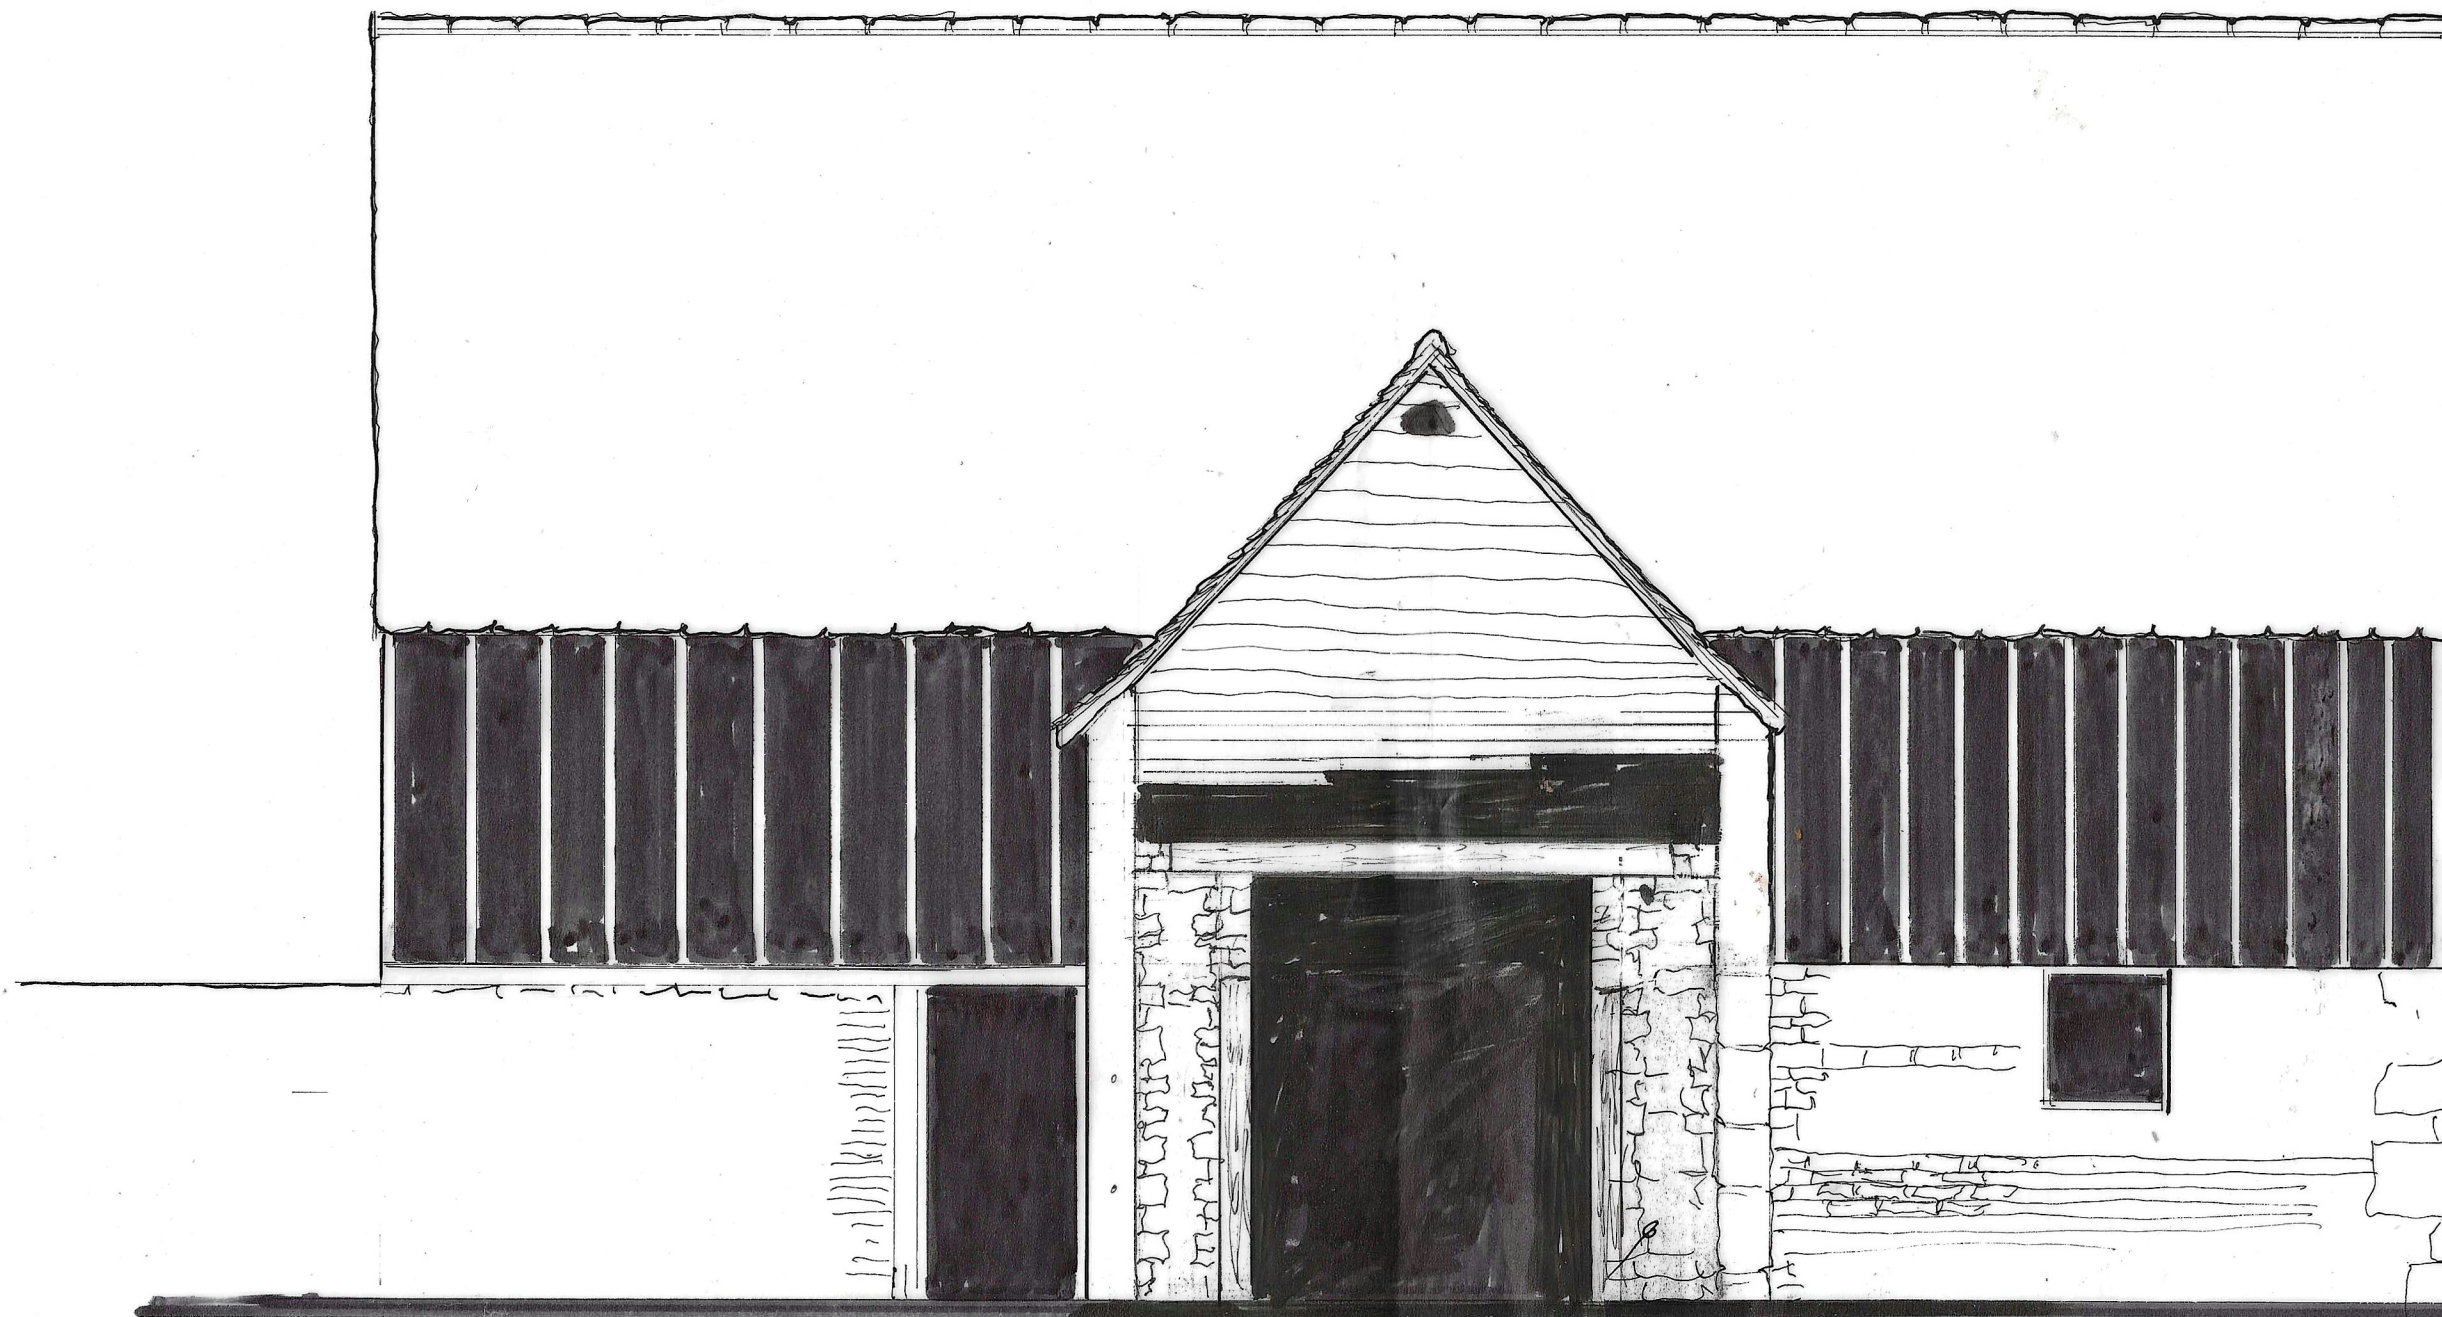



Natural stone
slate/tiles to
this section of
roof

"Catslide" roof already
stripped of modern
profiled concrete
tiles for joist
inspection

Exg. opening
with SW.
jamb

Existing Section
of mid C20 conc.
blocks faced with
stonework (supports
modern SW beam
and framework
above

Modern SW frame
and opening

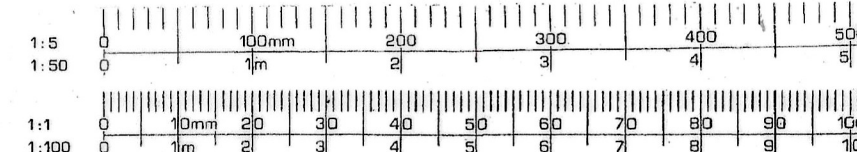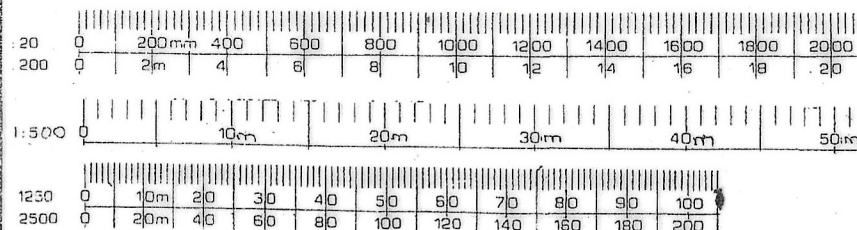

BOLINGBROKE DESIGN

6 The Slipway, Staverton, BA14 8UP

Mobile 07860 491800

bolingbroke.design@gmail.com

LEGEND:-

- Exg Walls
- New Stone
- New Brick
- New Block
- New Stud

NOTES:

B - Corrected.

© All copyright Reserved 2025

Client

Peter Hood

Job Title

Barn at Beanacre Manor
Beanacre, SN12 7PT

Scale

1:50

Drawn by

Date July 2025

Drawing Title Main Barn
Existing Rear Elev.(w)

Drg No.

3209/B/5

Rev

C