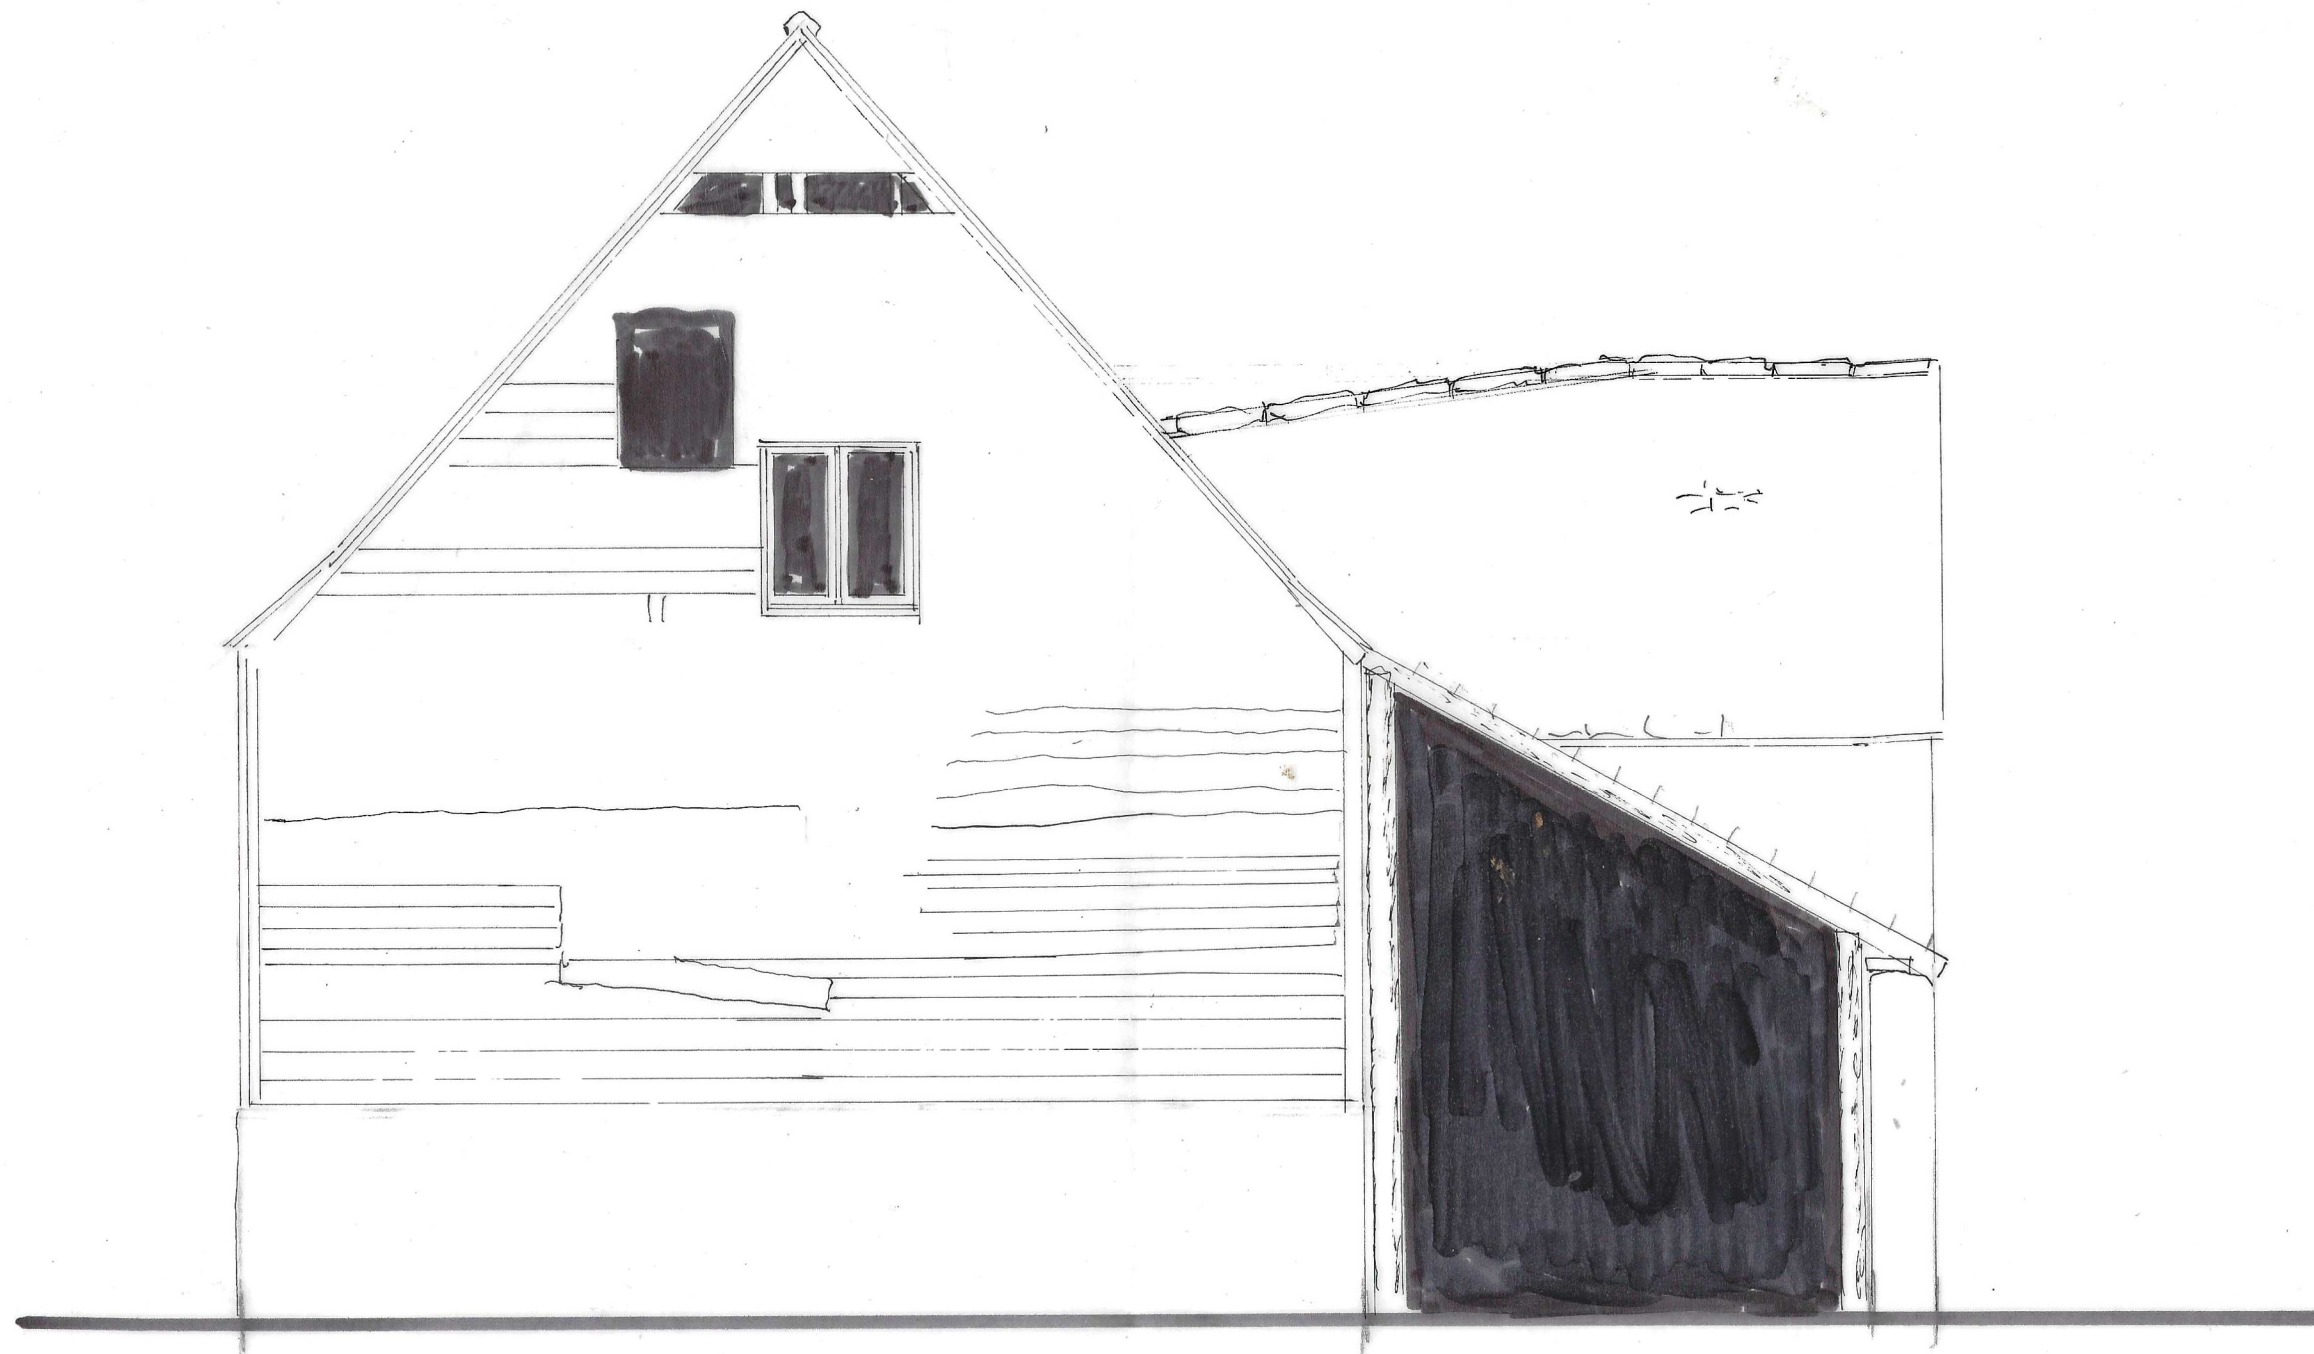


BOLINGBROKE DESIGN 6 The Slipway, Staverton, BA14 8UP Mobile 07860 491800 bolingbroke.design@gmail.com	LEGEND:- [Pattern] Exg Walls [Pattern] New Stone [Pattern] New Brick [Pattern] New Block [Pattern] New Stud	NOTES: © All copyright reserved 2025	Client Peter Hood Job Title Barn at Beanacre Manor Beanacre, SN12 7PT	Scale 1:50 Drawn by ~ Date July 2025	Drawing Title Main Barn Existing north elev. Drg No. 3209/B/4 Rev
--	---	--	--	---	---