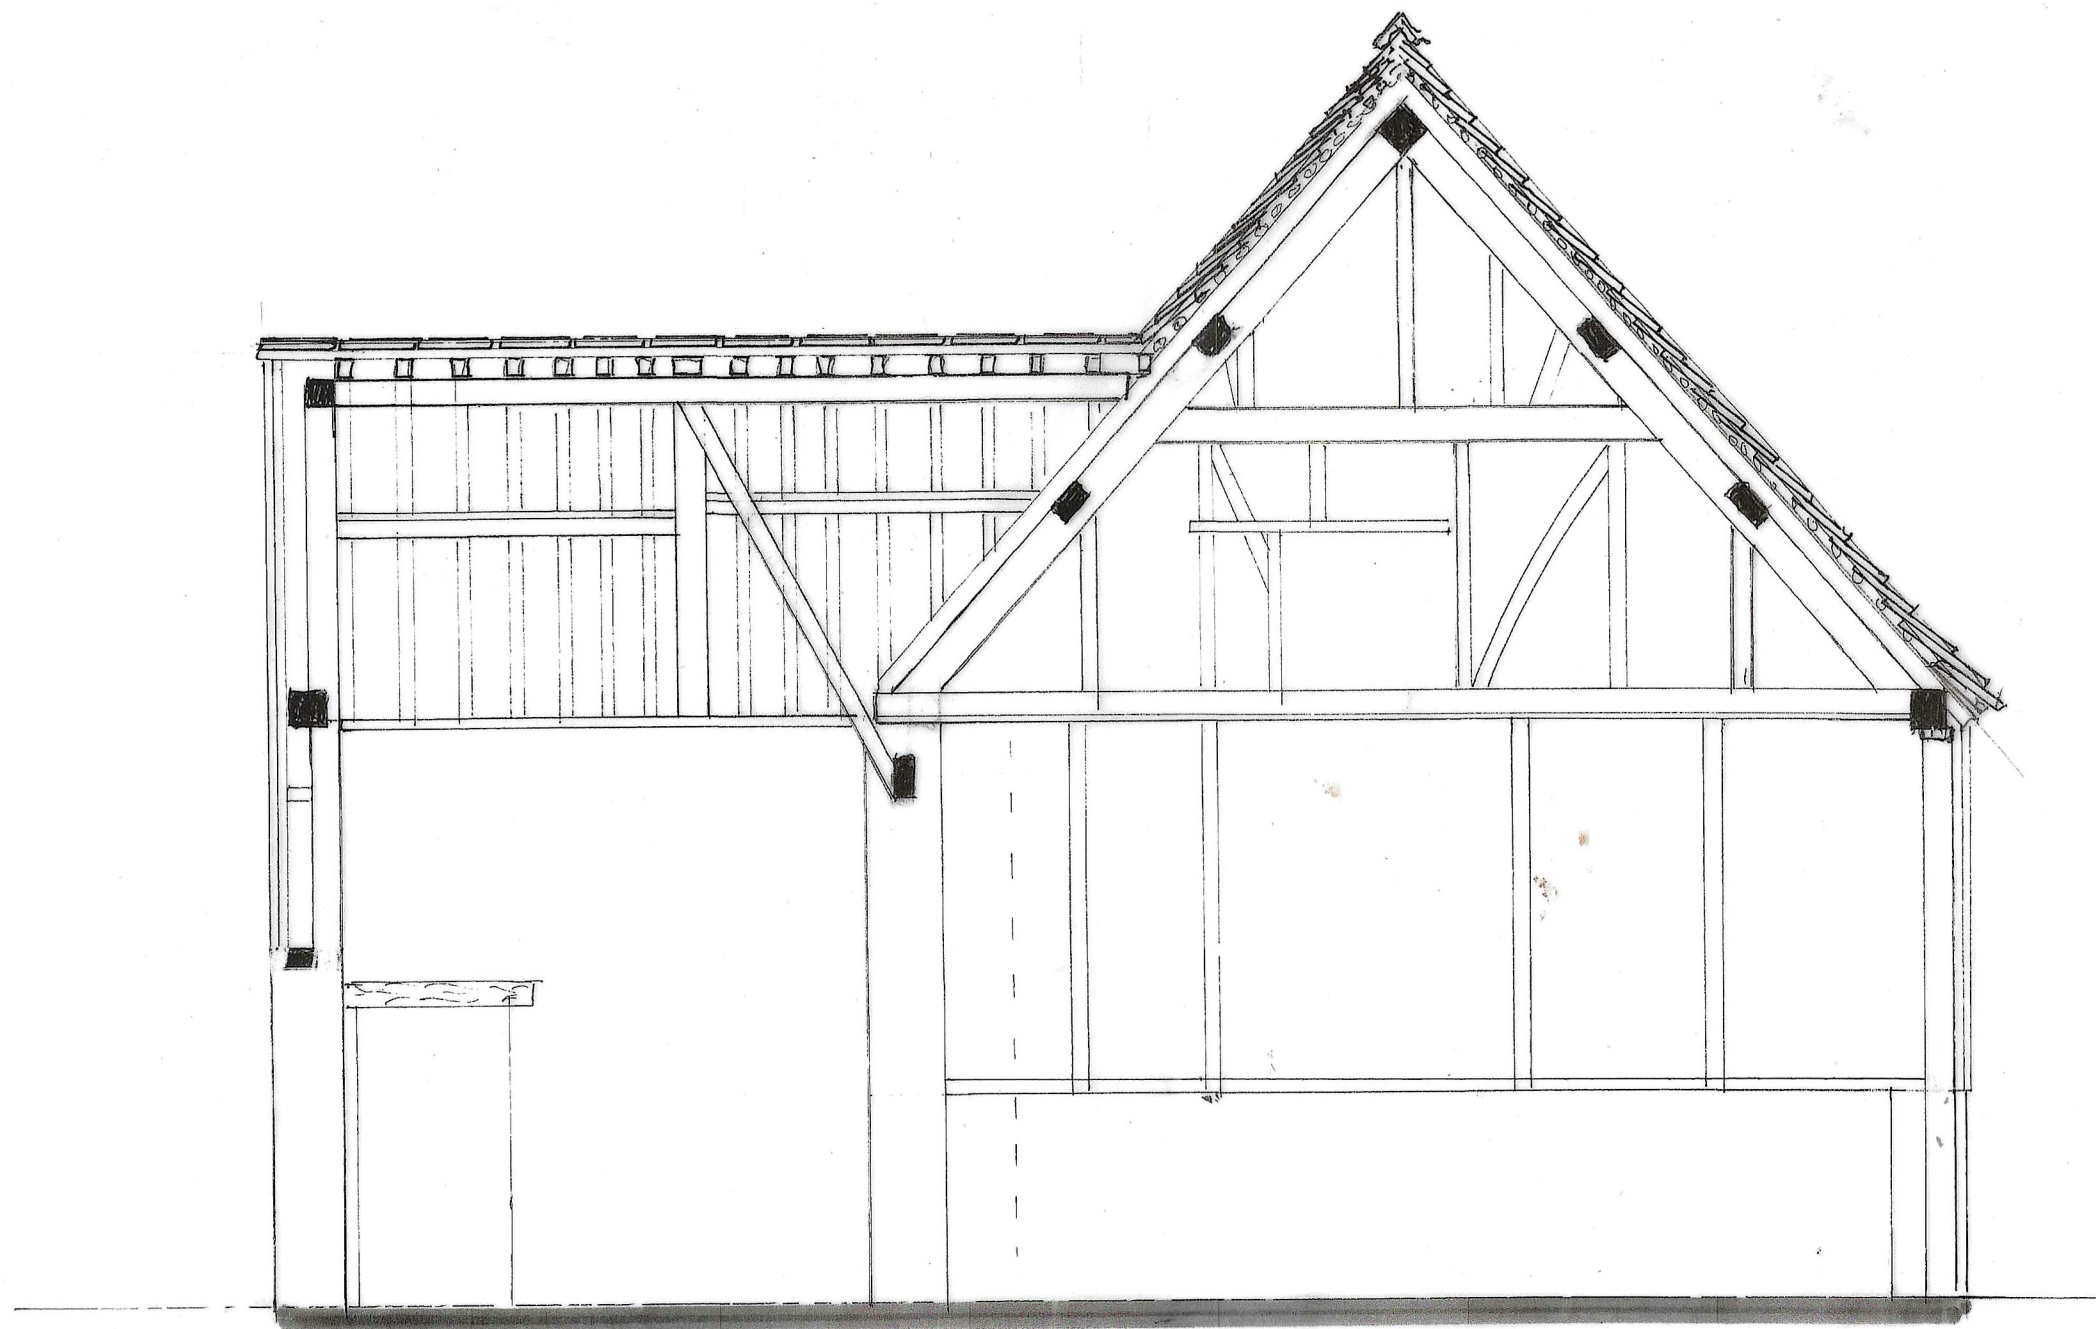


BOLINGBROKE DESIGN 6 The Slipway, Staverton, BA 14 8UP Mobile 07860 491800 bolingbroke.design@gmail.com	LEGEND:- [Pattern] Exg Walls [Pattern] New Stone [Pattern] New Brick [Pattern] New Block [Pattern] New Stud	NOTES: © All copyright Reserved 2025	Client Peter Hood Job Title "Big Barn" Beanacre Manor Beanacre, SN12 7PTC(Works)	Scale 1:50 Drawn by A Date Jul 1/2025	Drawing Title Main (N) Section Existing Drg No. 3209/B/8 Rev
---	---	--	---	--	--