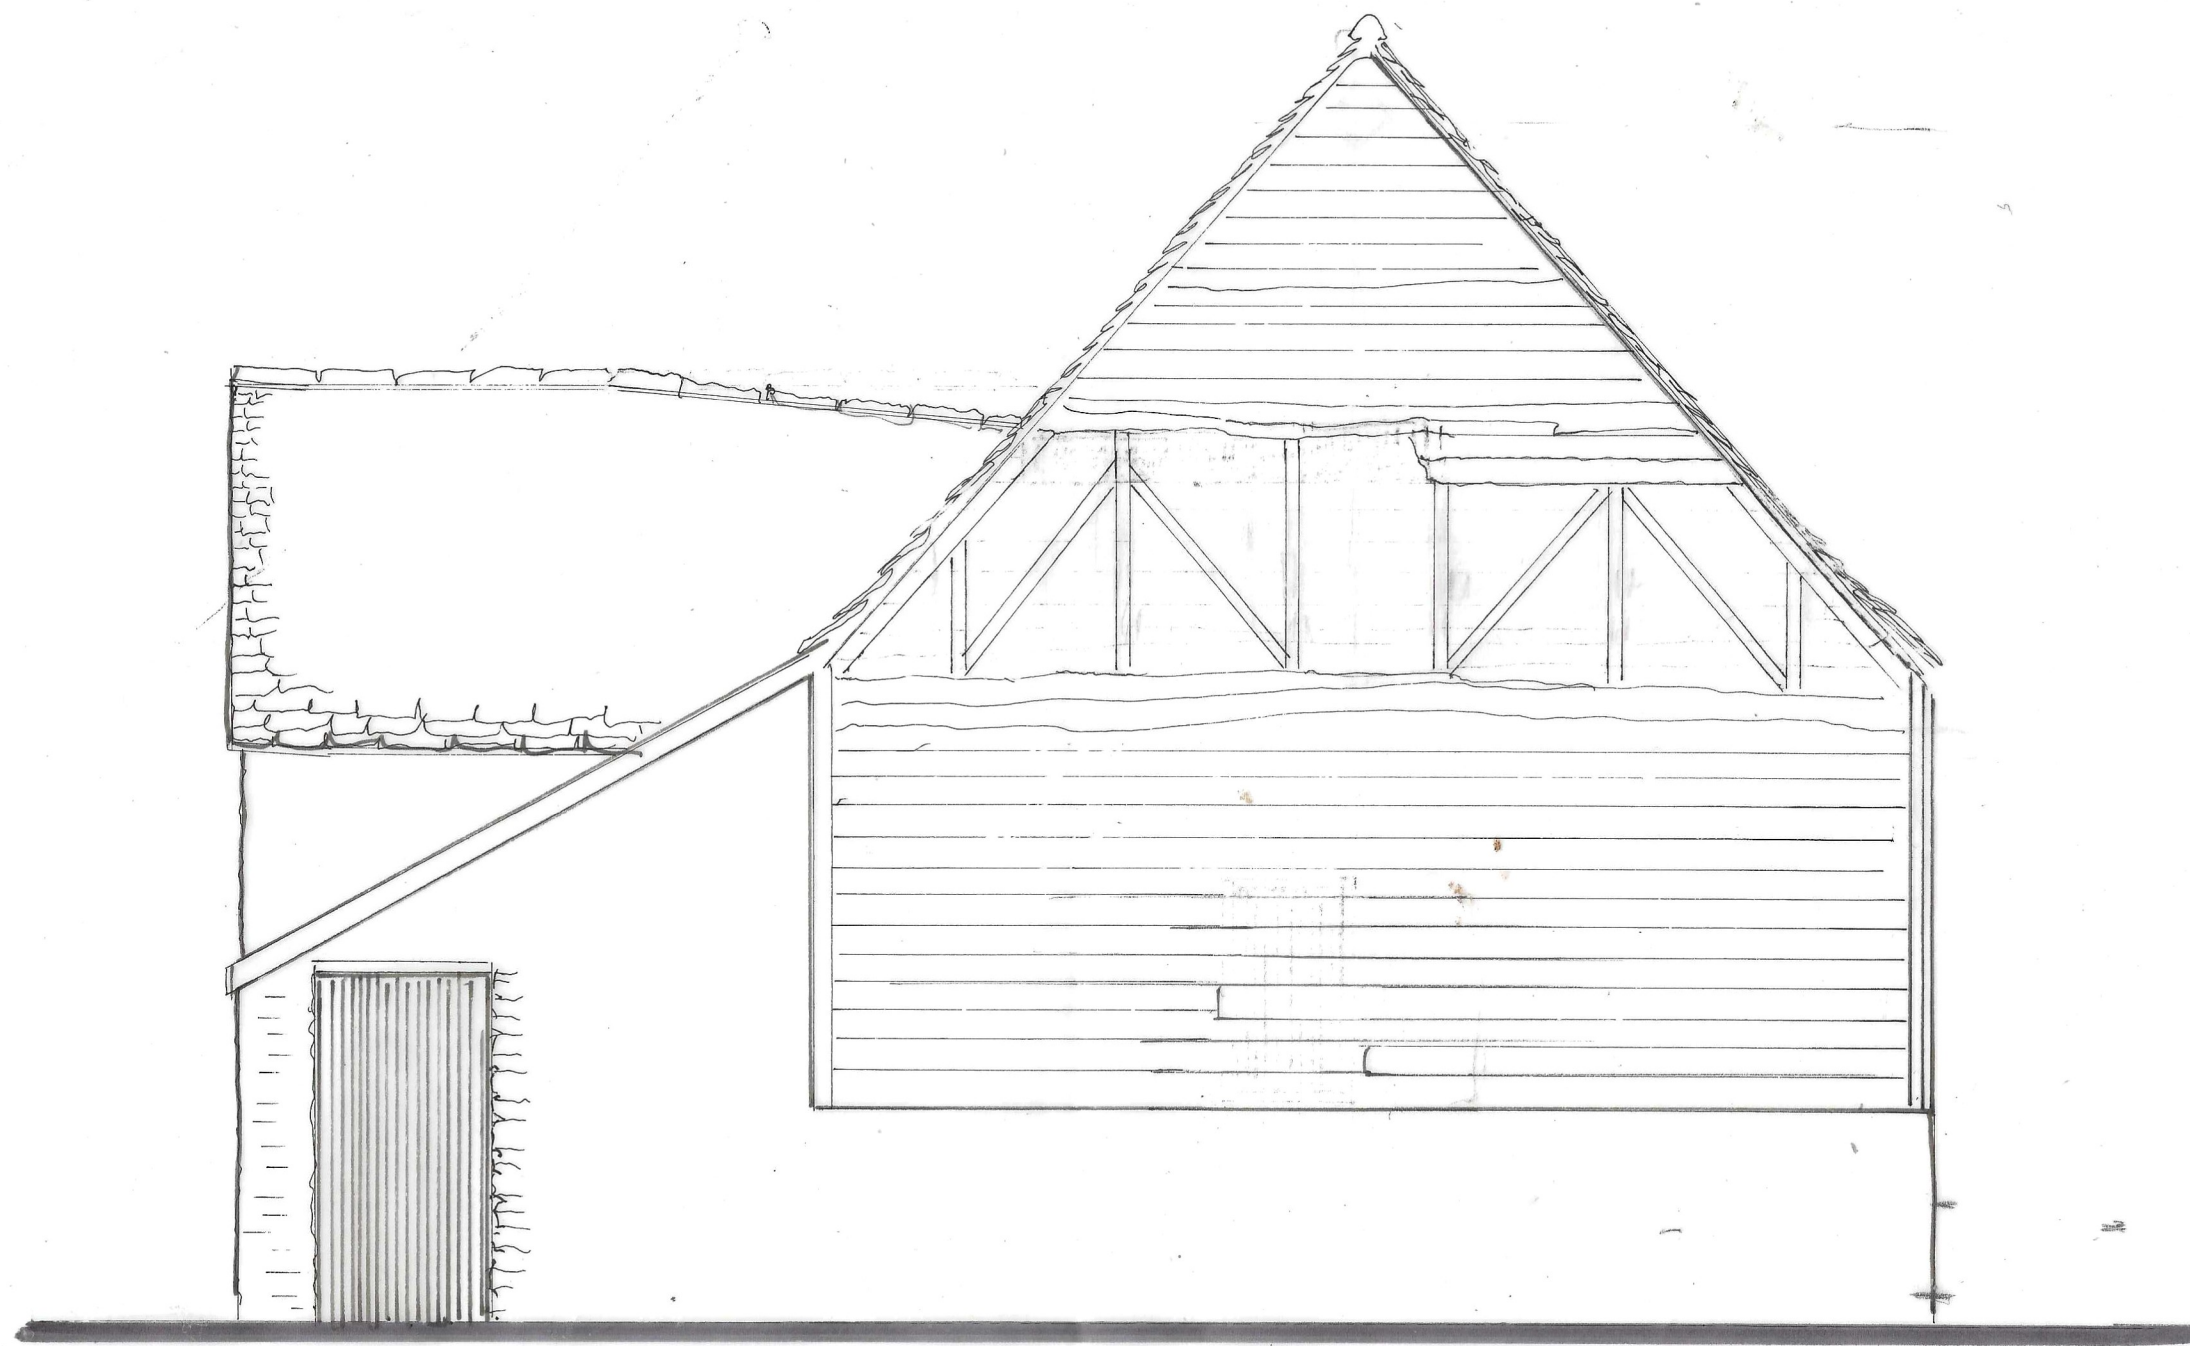


BOLINGBROKE DESIGN 6 The Slipway, Staverton, BA14 8UP Mobile 07860 491800 bolingbroke.design@gmail.com	LEGEND:- [Pattern] Exg Walls [Pattern] New Stone [Pattern] New Brick [Pattern] New Block [Pattern] New Stud	NOTES: A corrected	Client Peter Hood	Job Title Barn at Beanacre Manor Beanacre SN12 7PT	Scale 1:50	Drawing Title Main Barn Existing south elev.
					Drawn by [Signature]	
					Date July 2025	Rev A