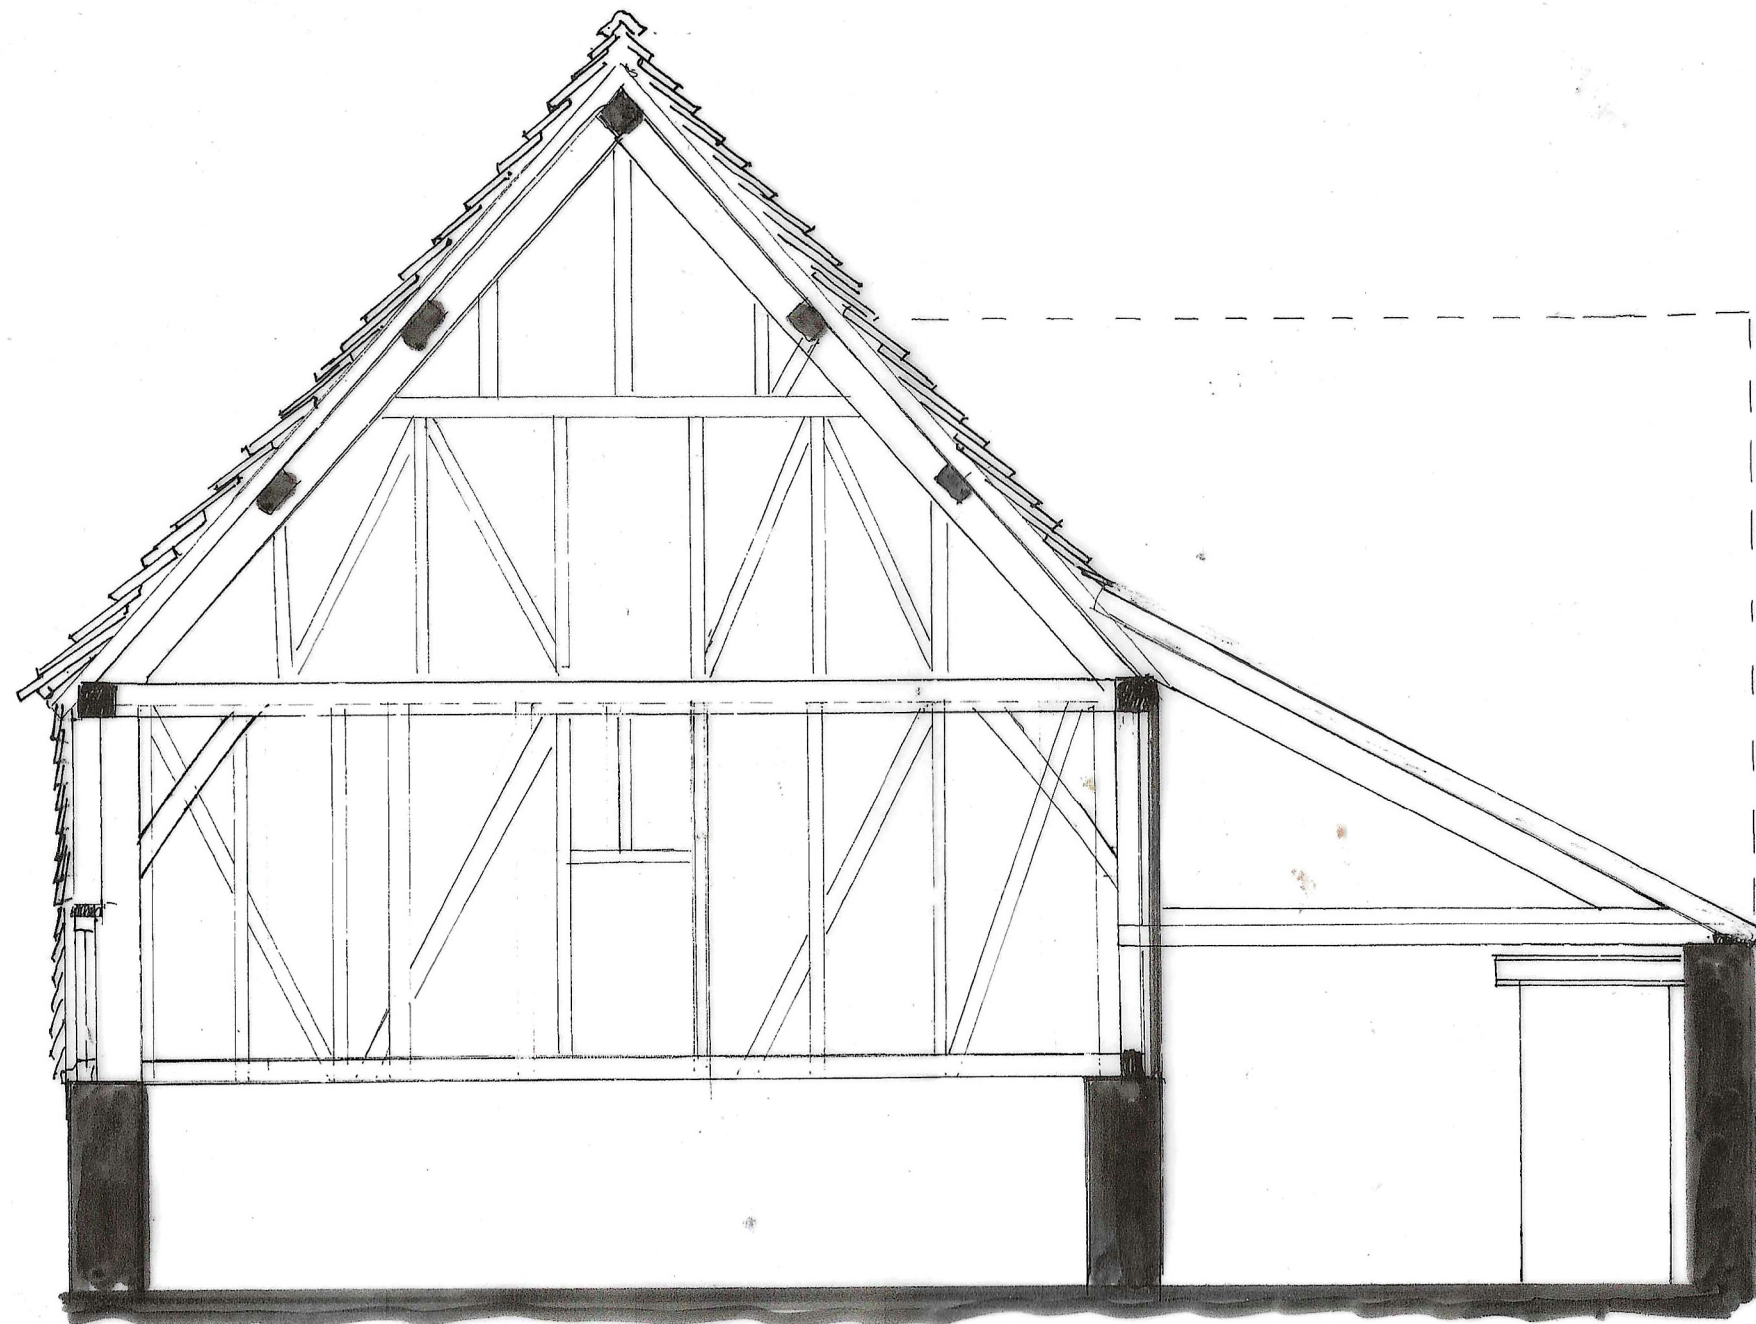


BOLINGBROKE DESIGN

6 The Slipway, Staverton, BA14 8UP

Mobile 07860 491800

bolingbroke.design@gmail.com

LEGEND:-
 Exg Walls
 New Stone
 New Brick
 New Block
 New Stud

NOTES:

© All copyright Reserved 2025

Client

Peter Hood

Job Title

"Big Barn" Beanacre Manor
 Beanacre SN12 7PT (Works)

Scale

1:50

Drawn by

GR

Date

July 2025

Drawing Title **Main(S)
 Section Existing.**

Drg No.

3209/B/7

Rev