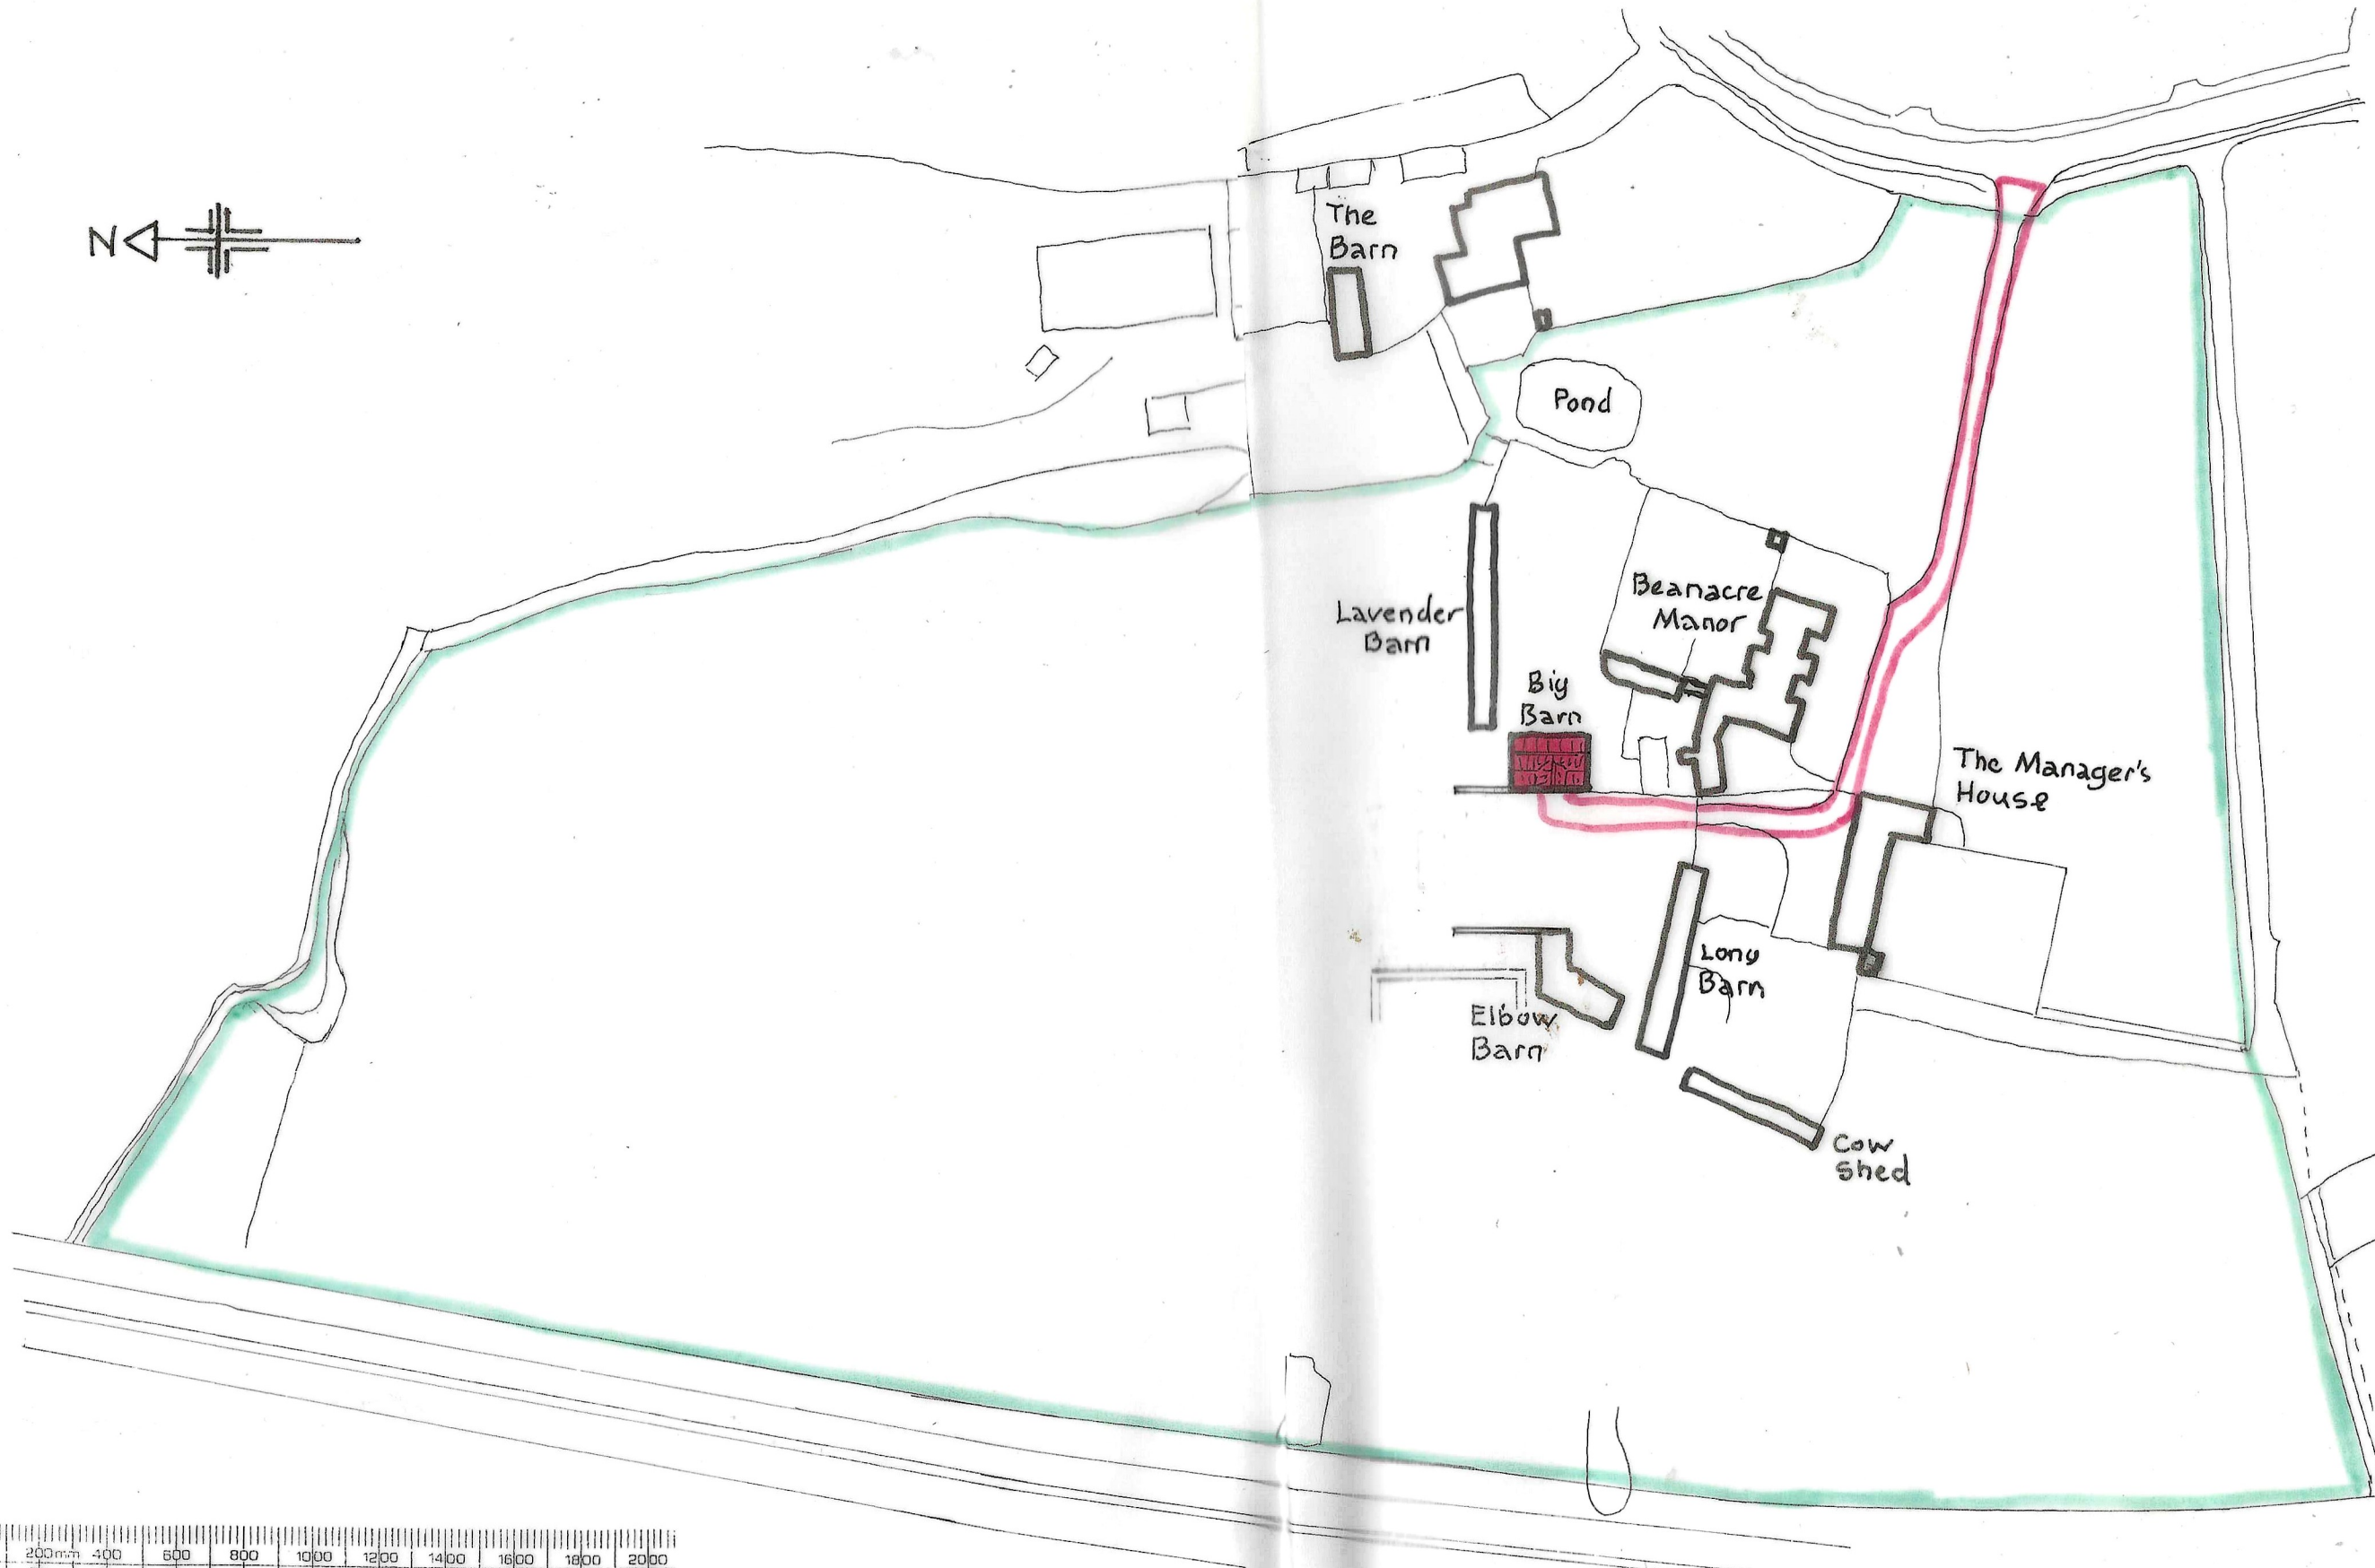


BOLINGBROKE DESIGN

6 The Slipway, Staverton, BA14 8UP
Mobile 07860 491800

bolingbroke.design@gmail.com

LEGEND:-	
	Exg Walls
	New Stone
	New Brick
	New Block
	New Stud

NOTES:

© All copyright Reserved 2025

Client	Peter Hood
Job Title	Big Barn, Beanacre Manor Beanacre, SN12 7PT

Scale	1:1250
Drawn by	A
Date	July 2025

Drawing Title	Site Location
Drg No.	3209/B/L
Rev	