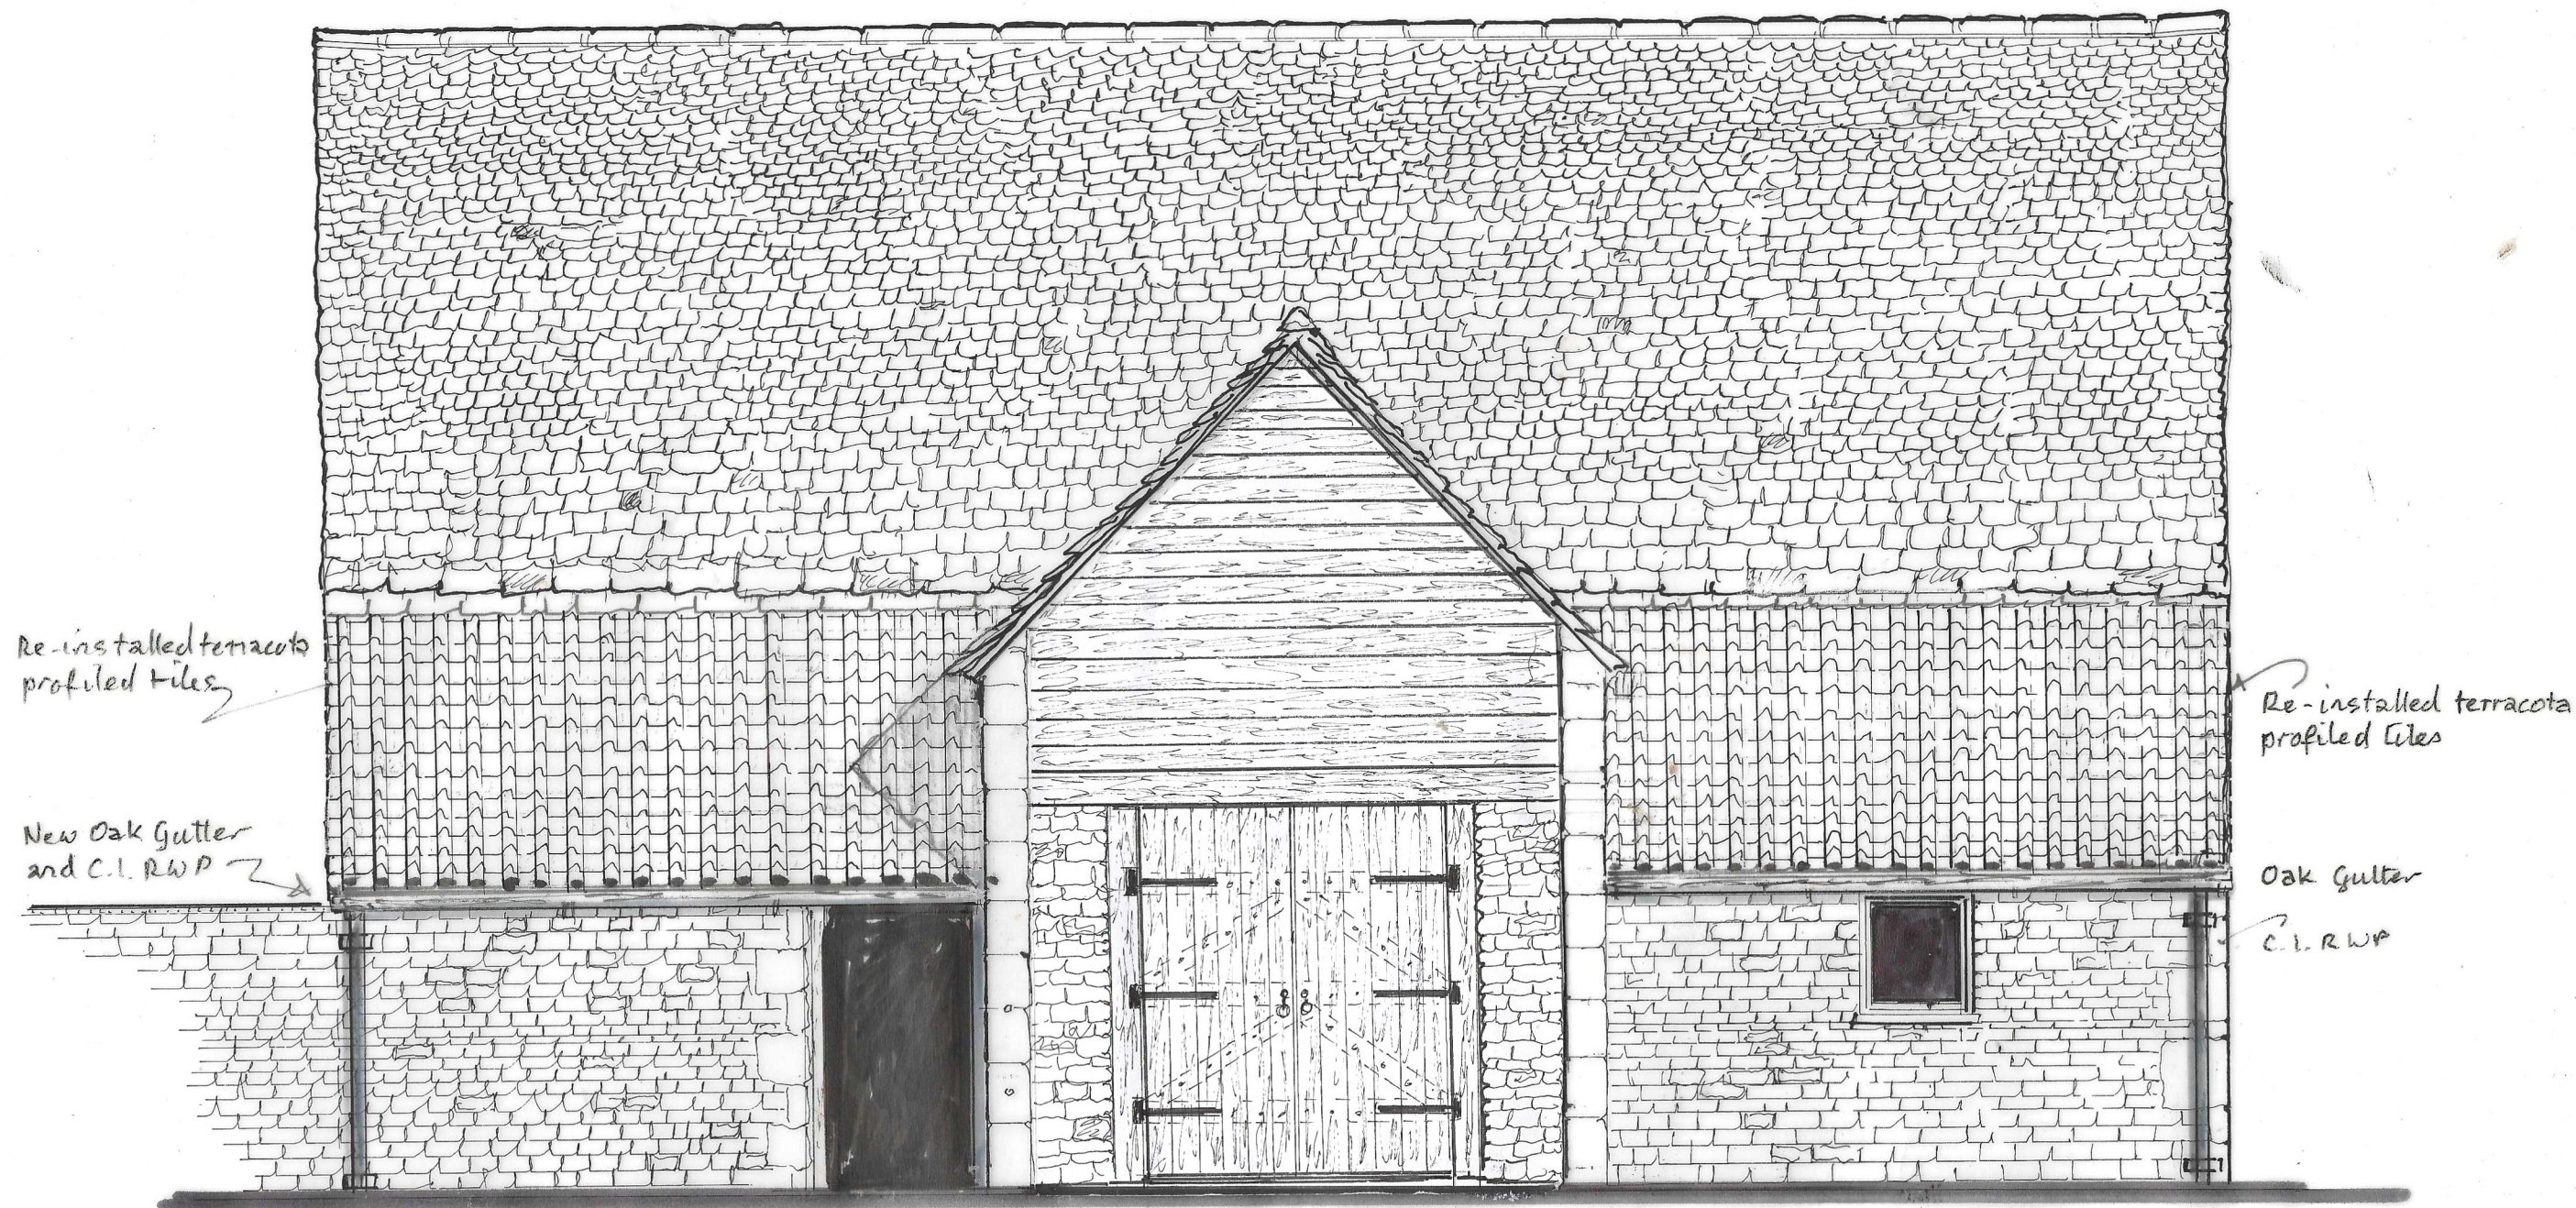


BOLINGBROKE DESIGN 6 The Slipway, Staverton, BA14 8UP Mobile 07860 491800 bolingbroke.design@gmail.com	LEGEND:- Exg Walls New Stone New Brick New Block New Stud	NOTES: A-Various B Revised © All copyright reserved 2025	Client Peter Hood Job Title "Big Barn" Beanacre Manor Beanacre, SN12 7PT	Scale 1:50 Drawn by [Signature] Date July 25	Drawing Title Main Barn Prop. Rear (W) Elev. Drg No. 3209/B/11 Rev B
--	---	--	--	---	--