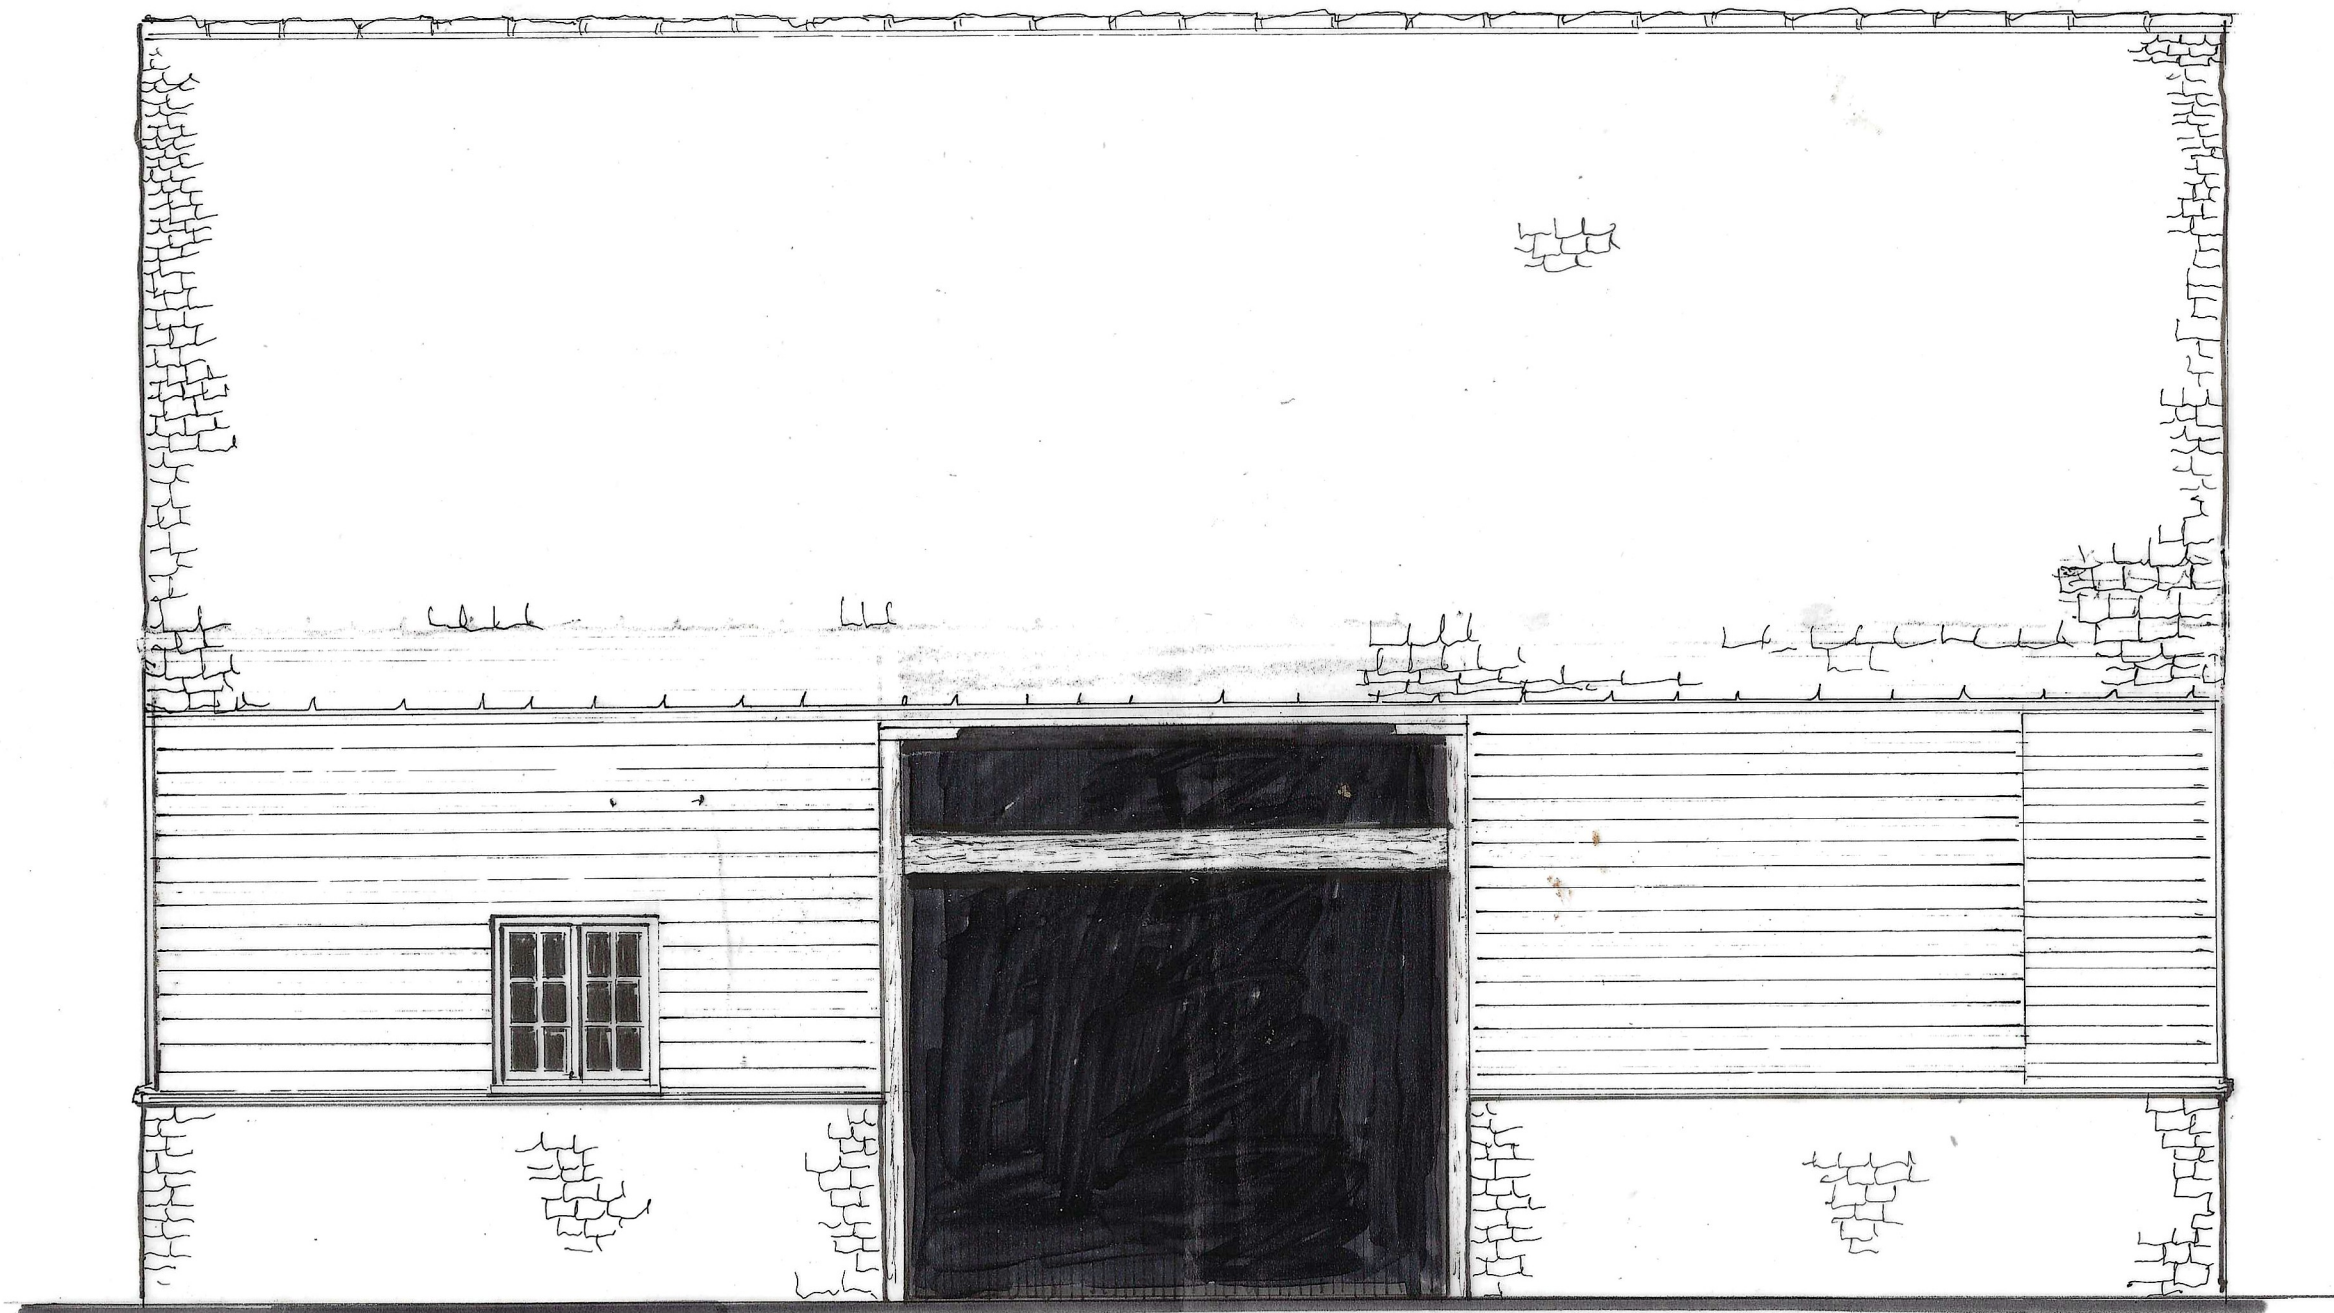


**BOLINGBROKE DESIGN**  
 6 The Slipway, Staverton, BA14 8UP  
 Mobile 07860 491800  
 bolingbroke.design@gmail.com

**LEGEND:-**  
 [Pattern] Exg Walls  
 [Pattern] New Stone  
 [Pattern] New Brick  
 [Pattern] New Block  
 [Pattern] New Stud

**NOTES:**

© All copyright Reserved 2025

**Client** Peter Hood  
**Job Title** Barn at Beanacre Manor  
 Beanacre, SN12 7PT

**Scale** 1:50  
**Drawn by** J  
**Date** June 2025

**Drawing Title** Main Barn  
 Existing Front Elev.  
**Drg No.** 3209/8/3  
**Rev**