

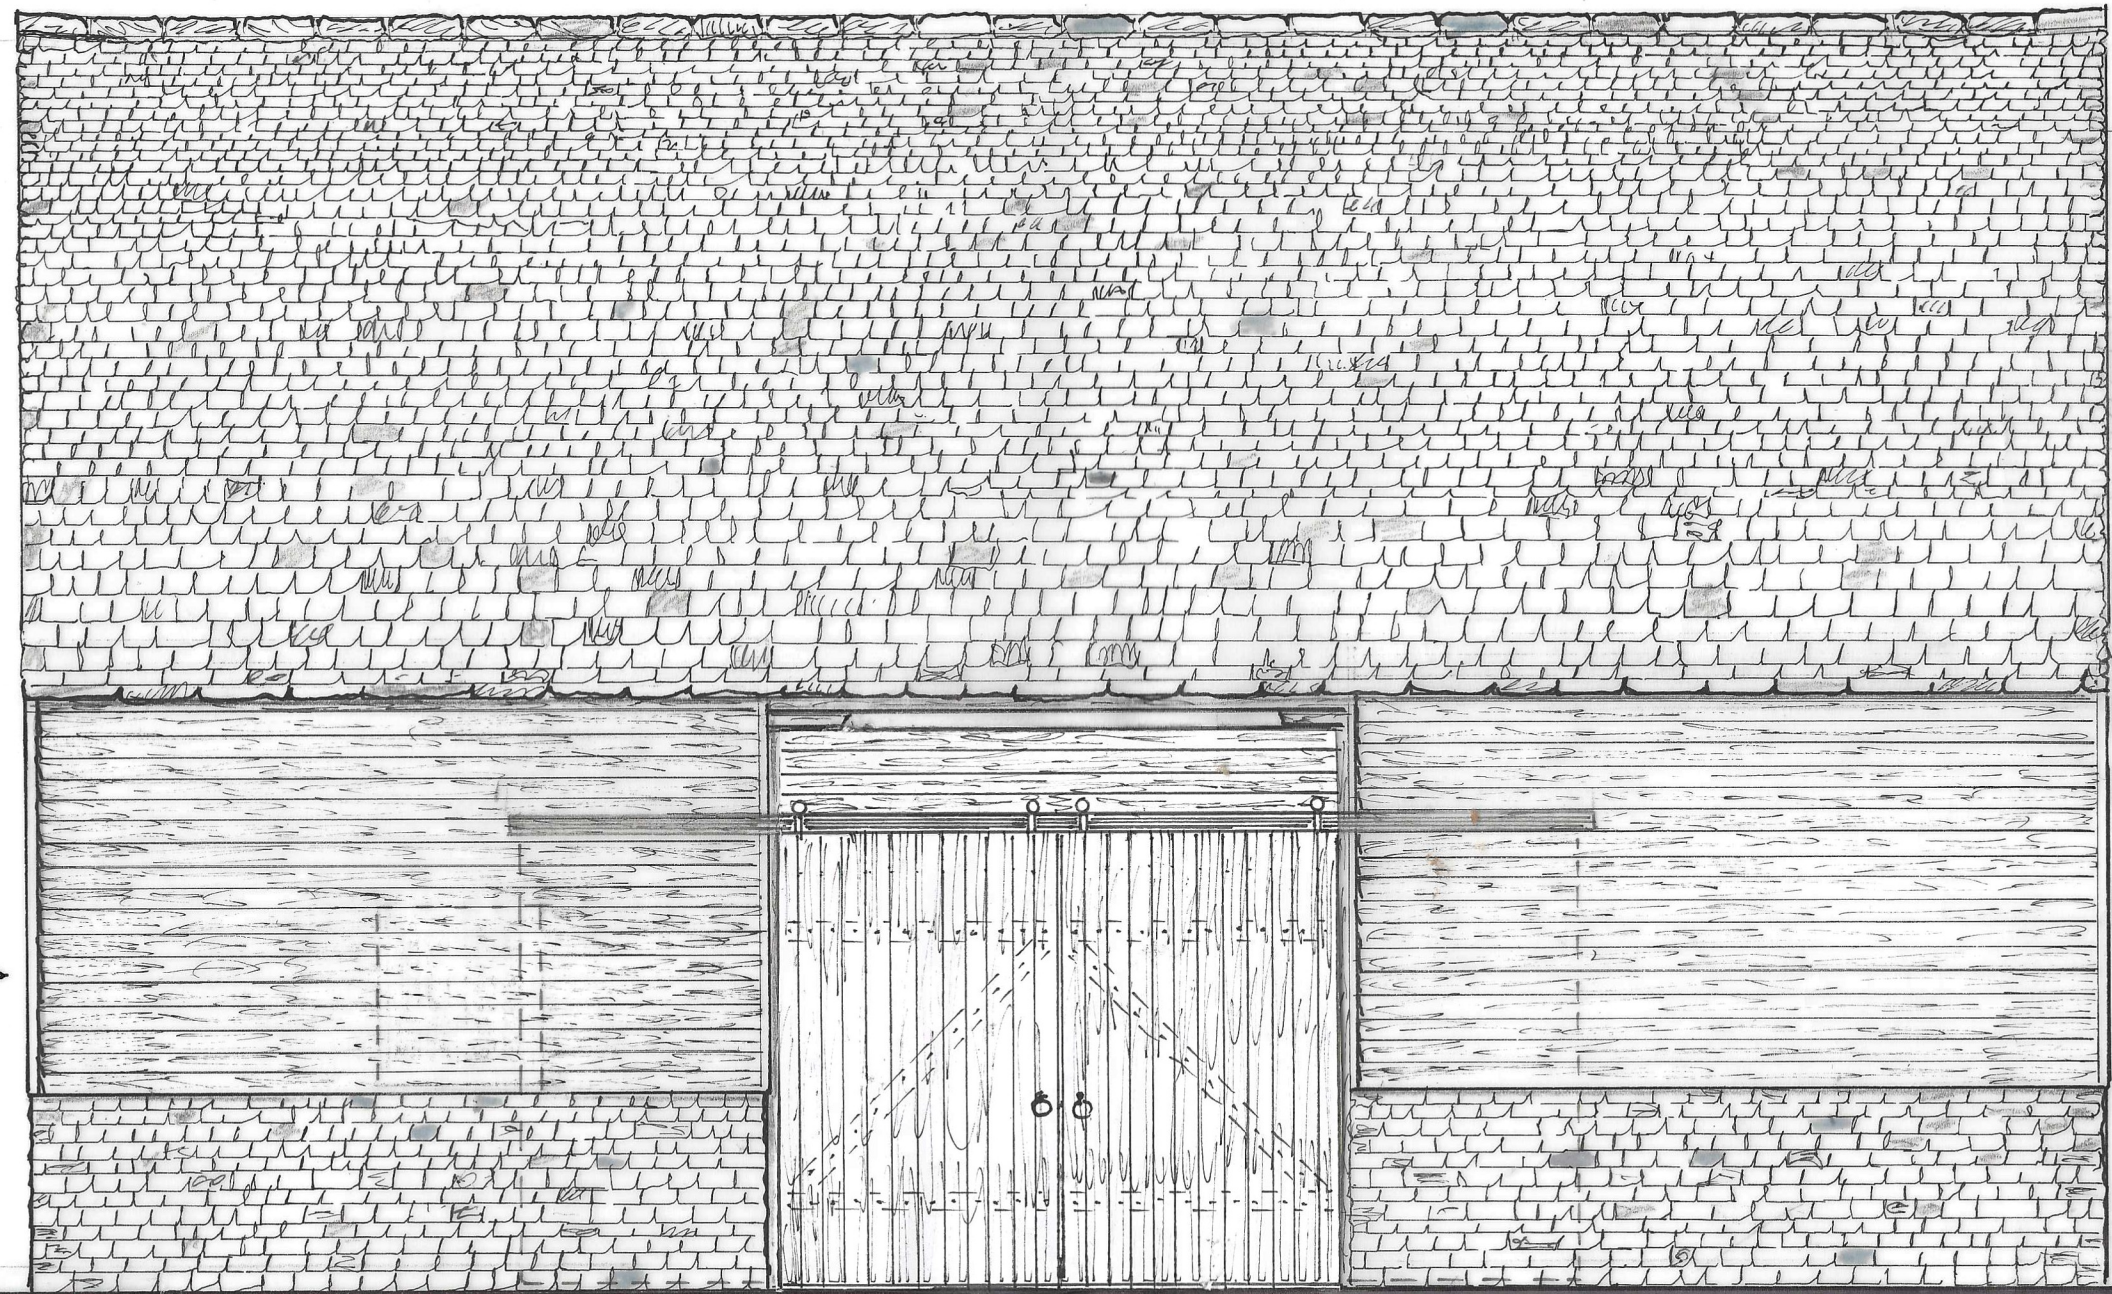


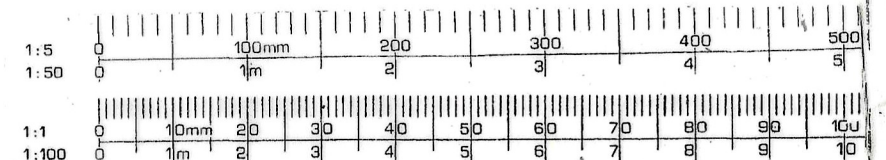

Existing Mid C20 window to be removed

Replace defective cladding with larch boarding approx. 170mm to match average existing & create uniformity

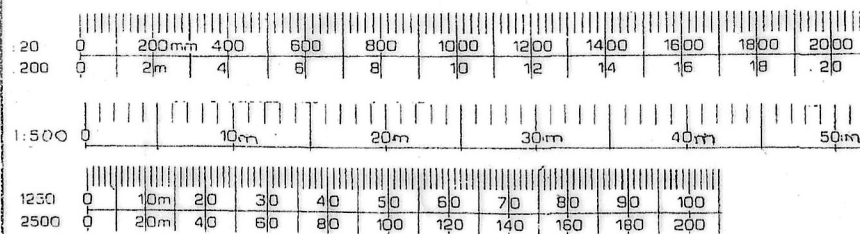

BOLINGBROKE DESIGN

6 The Slipway, Staverton, BA14 8UP
Mobile 07860 491800

bolingbroke.design@gmail.com

LEGEND:-

- Exg Walls
- New Stone
- New Brick
- New Block
- New Stud

NOTES:

A - Doors.

© All copyright reserved 2025

Client

Peter Hood

Job Title

"Big Barn"-Beanacre Manor
Beanacre, SN12 7PT (Works)

Scale

1:50

Drawn by

K

Date July 2025

Drawing Title Front Elev.(E)
Proposed Repairs Etc.

Drg No.

3209/B/9

Rev

A