
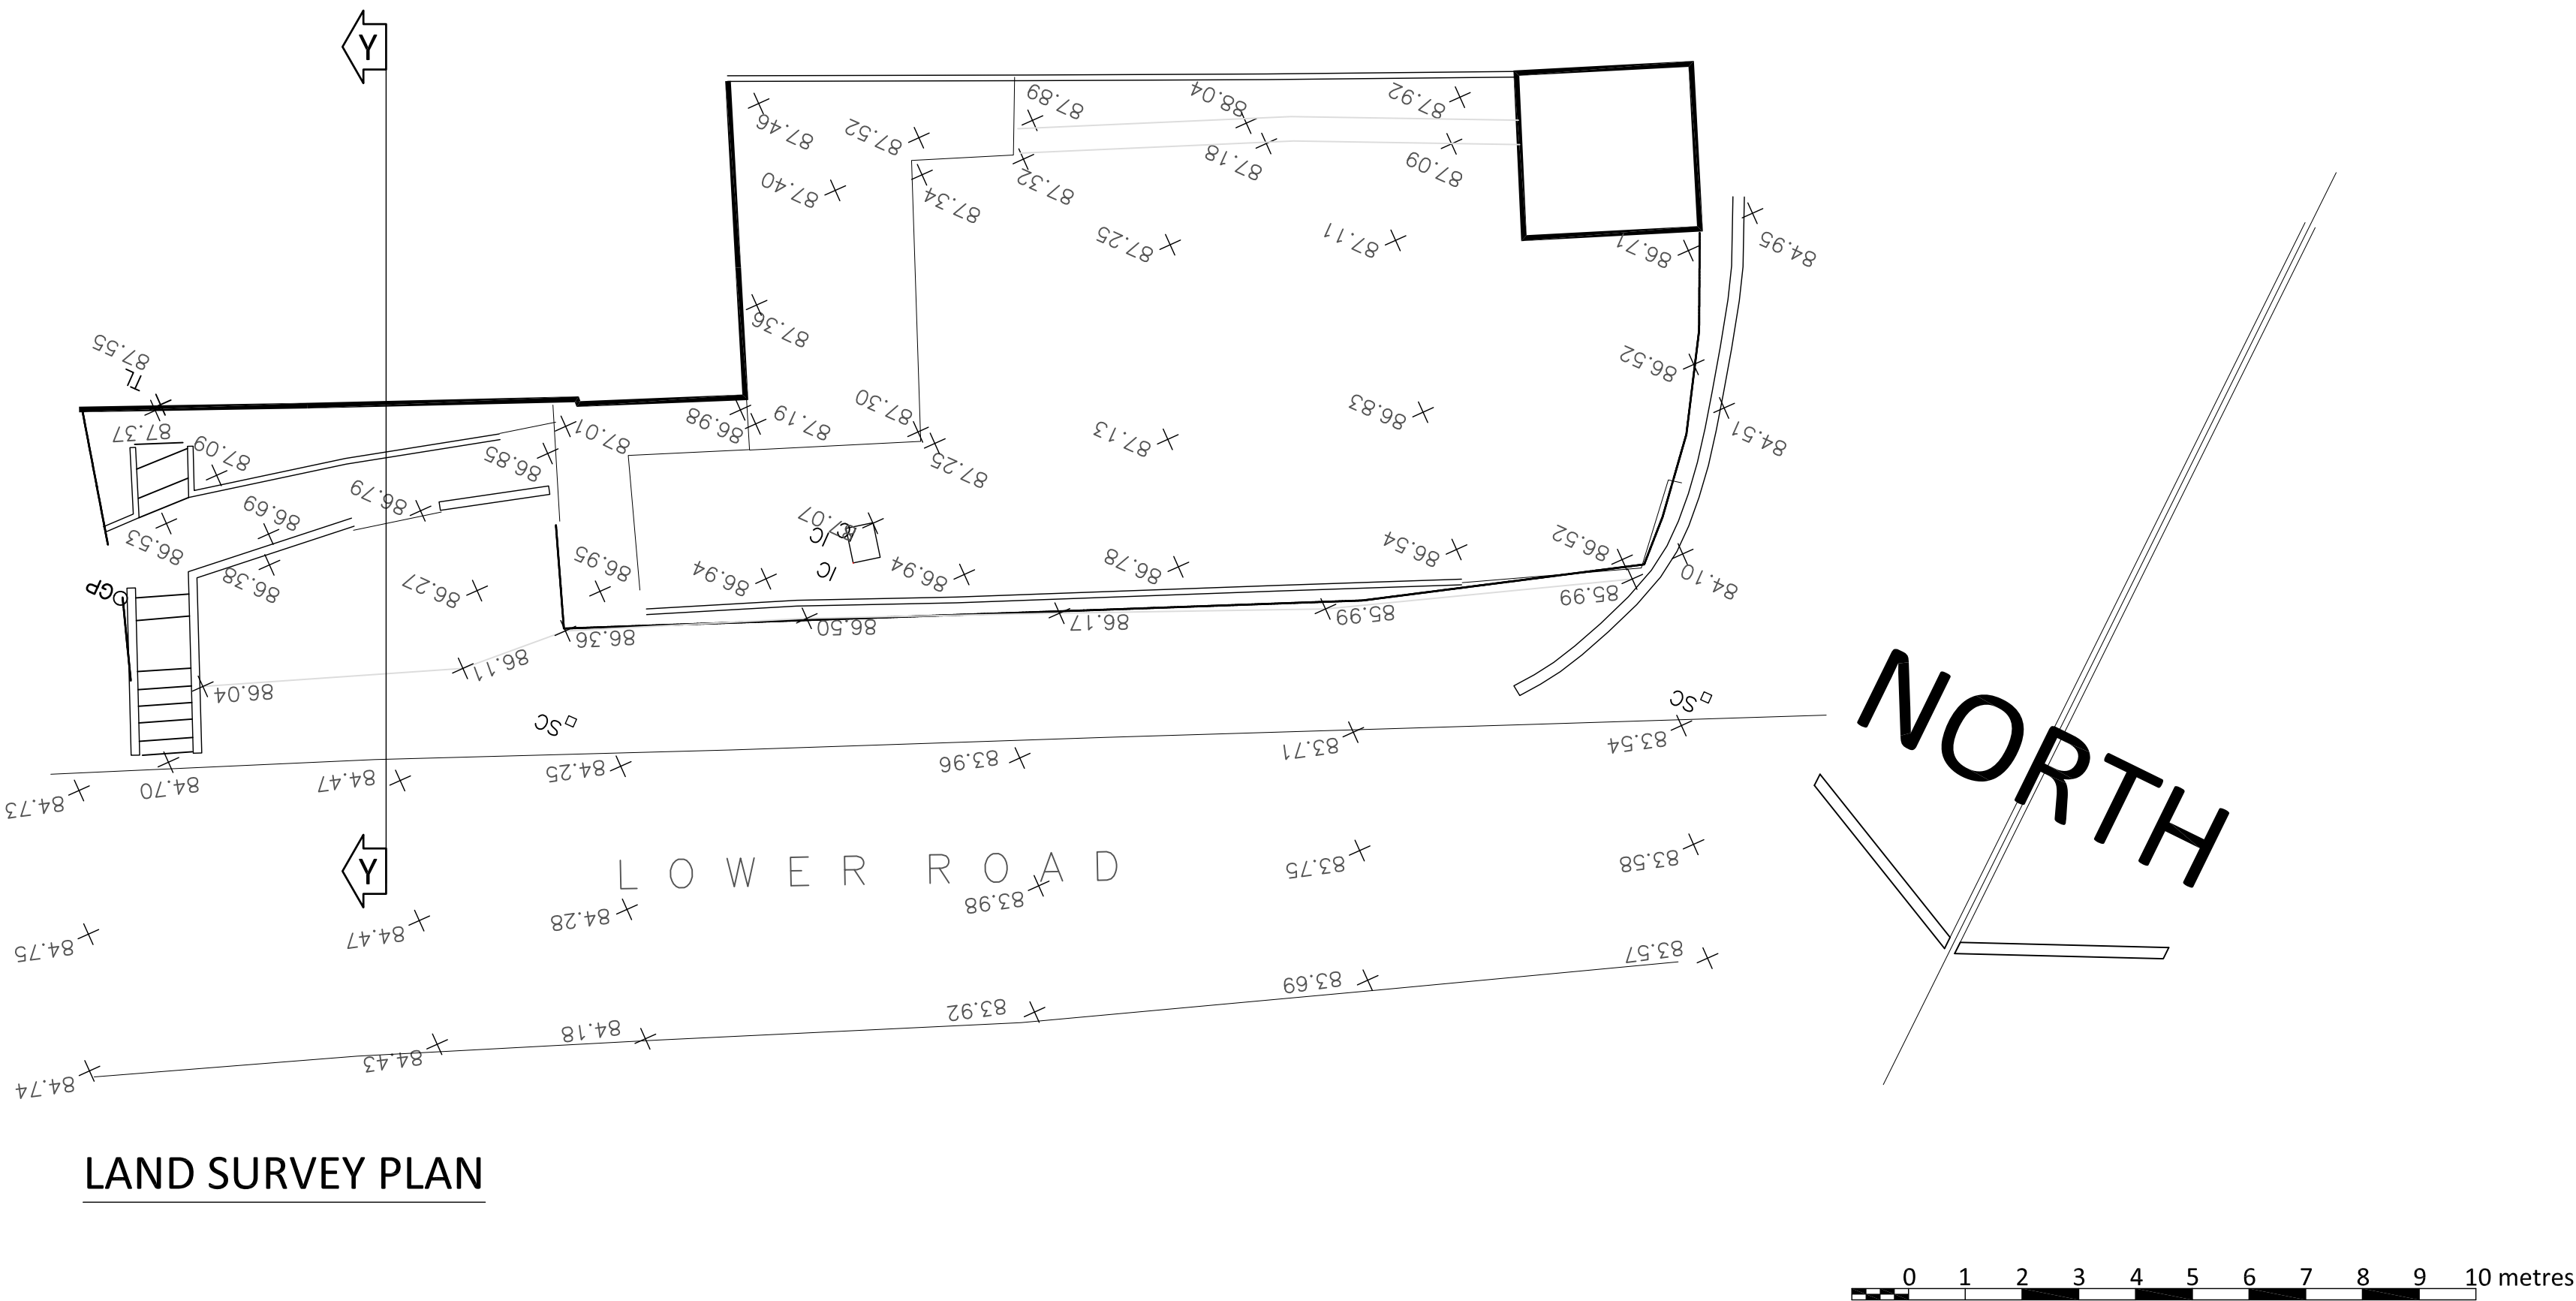


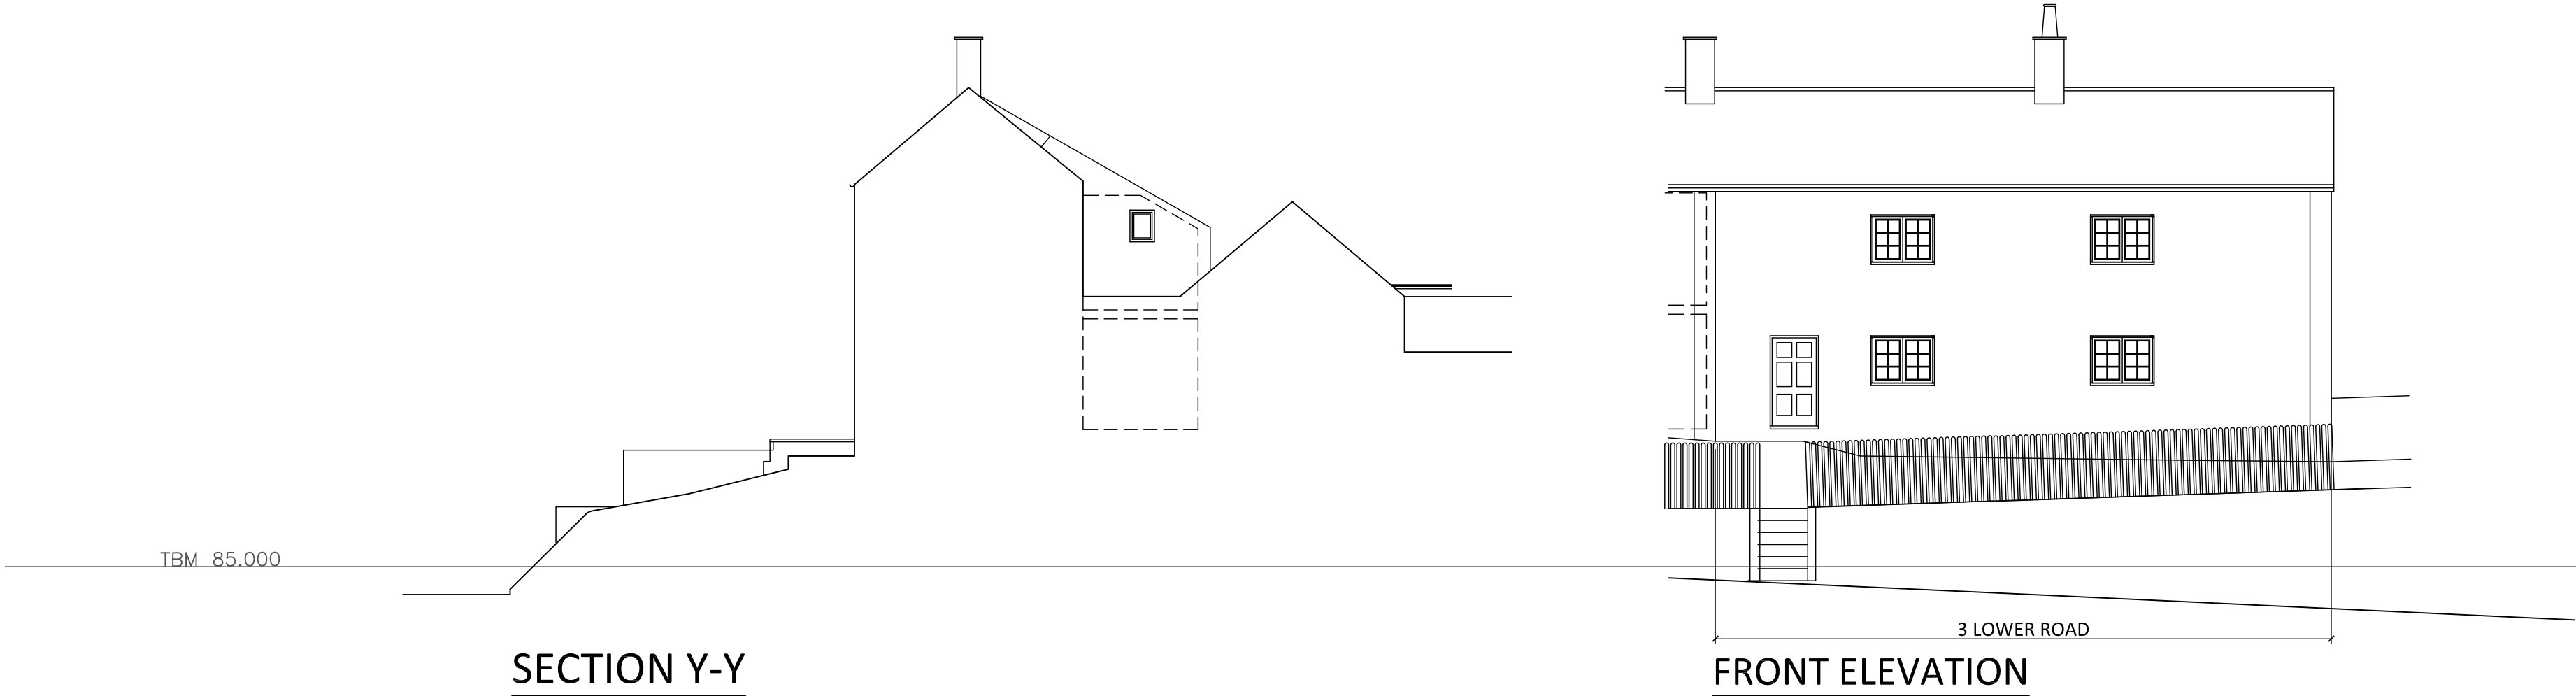

LARNER SING LIMITED
CHARTERED PRACTICE
FOR BUILDING DESIGN
& PLANNING

CONTACT ADDRESS: UK - 20 LOWER STREET,
RODGES, SOMERSET, BA11 9PU
FRANDE - MAR DEL SOL, 48284, CONCORDIA,
T+44 (0) 1378300830 M+44 (0) 3783345541
EMAIL: IAN@LARNER-SING.COM
DIRECTOR IAN SING MRICS MRICB MRPI MCIT

Revisions
Project Title
3 LOWER ROAD EDINGTON
Drawing Title
EXISTING LAND SURVEY TO FRONT OF HOUSE SECTION & ELEVATION
This drawing is copyright Contractors must verify all dimensions at the site before setting out, commencing work or making any shop drawings. Do not scale off the drawing. Only figured dimensions are to be worked from. Any discrepancies must be reported to the consultant immediately.
Sheet Size A2 Date DEC 25 Scale 1:100 Prepared by IDS Drawing No.
811/S01