



South East Elevation

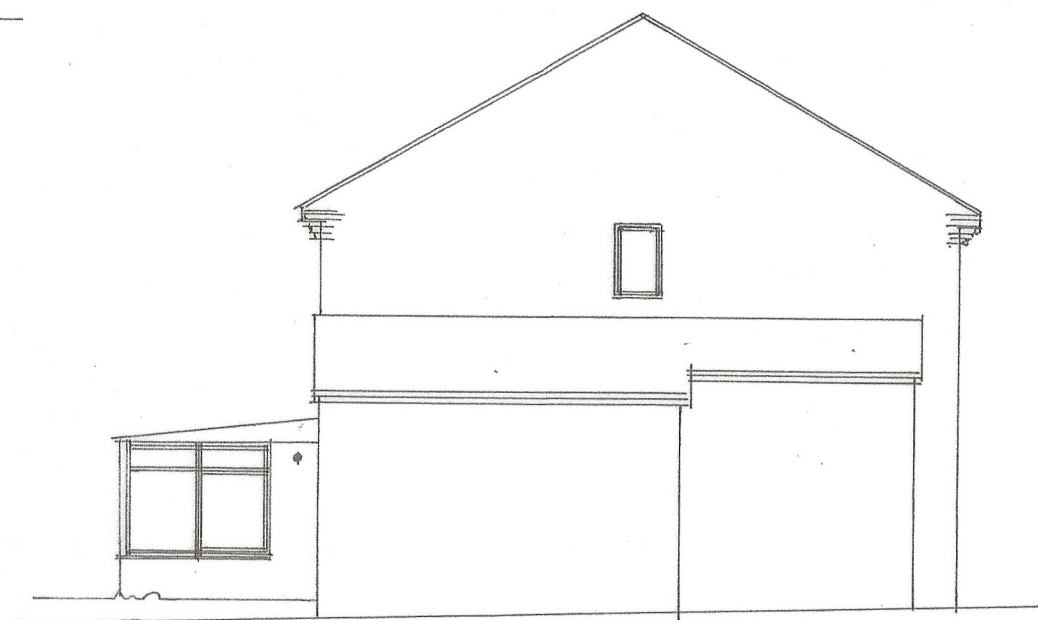


North East Elevation



North West Elevation

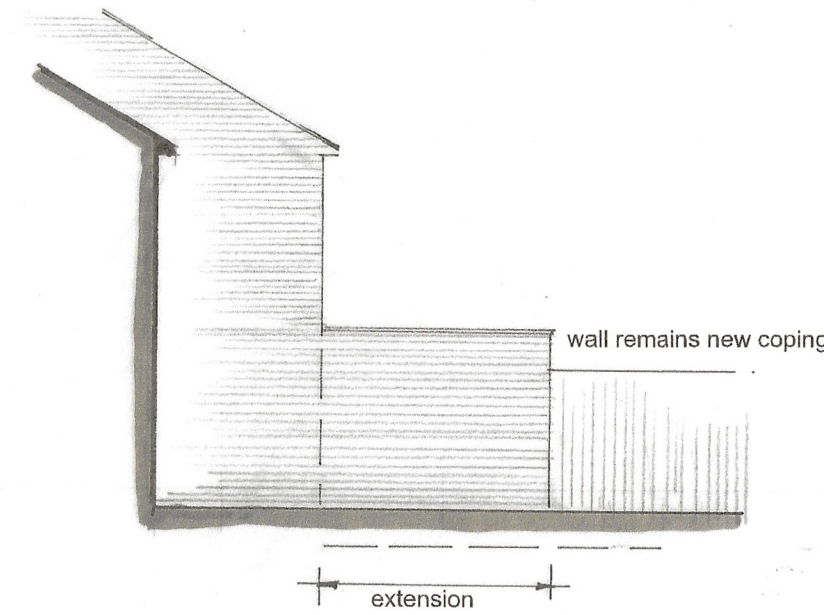


North East Elevation

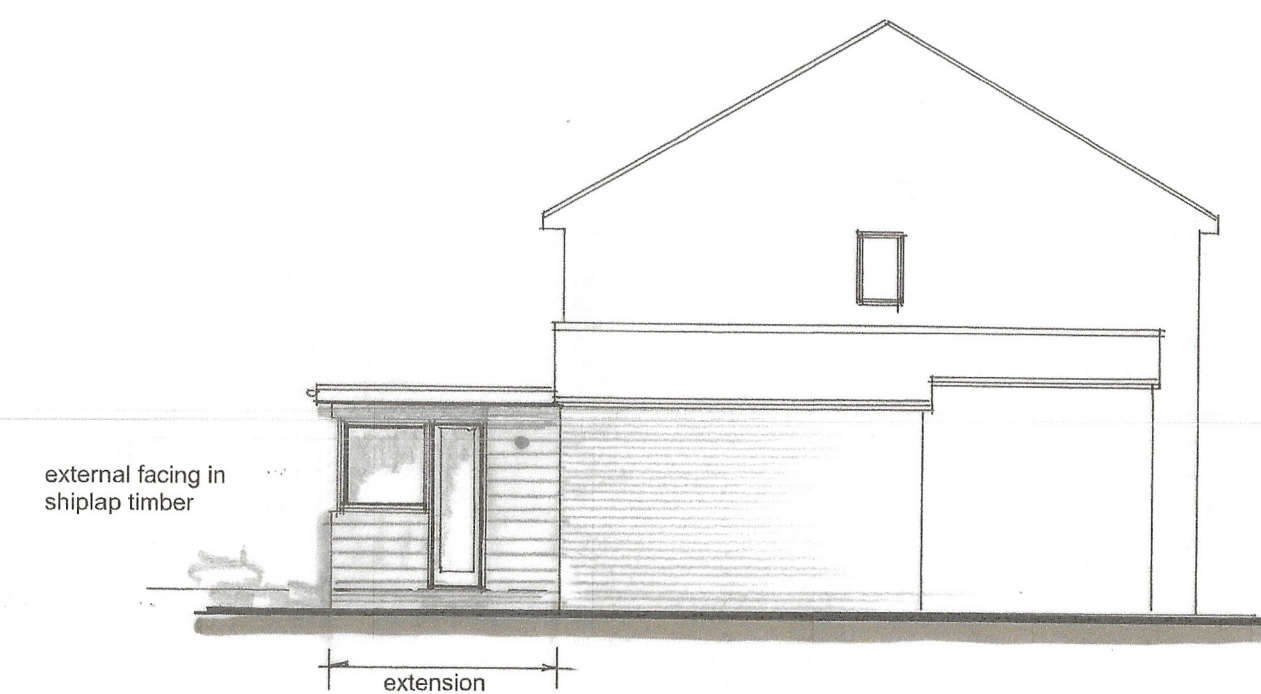


North West Elevation


Elevations 1-100

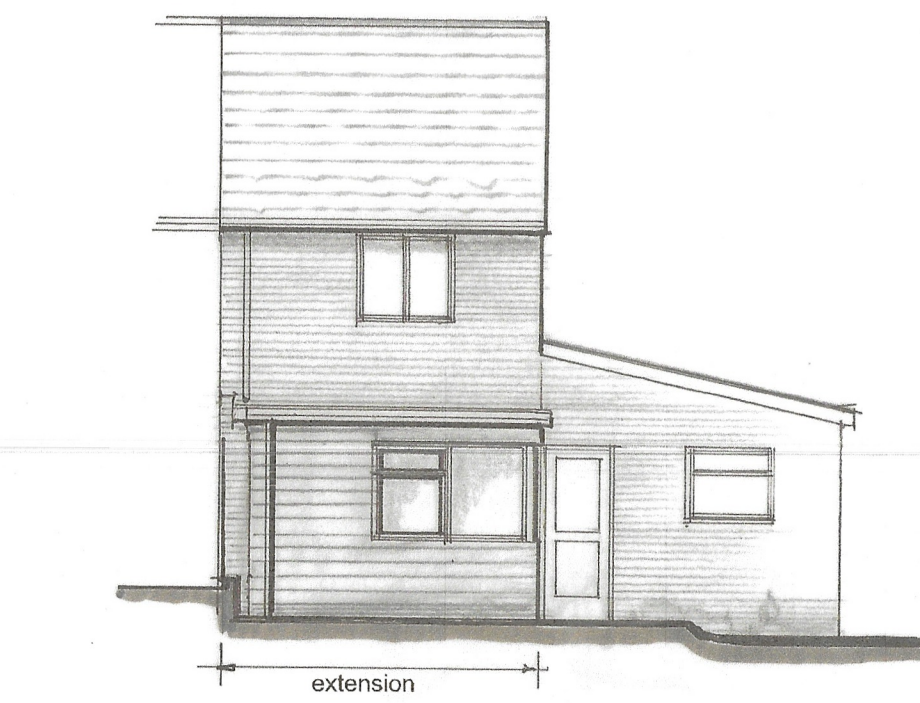

South East Elevation

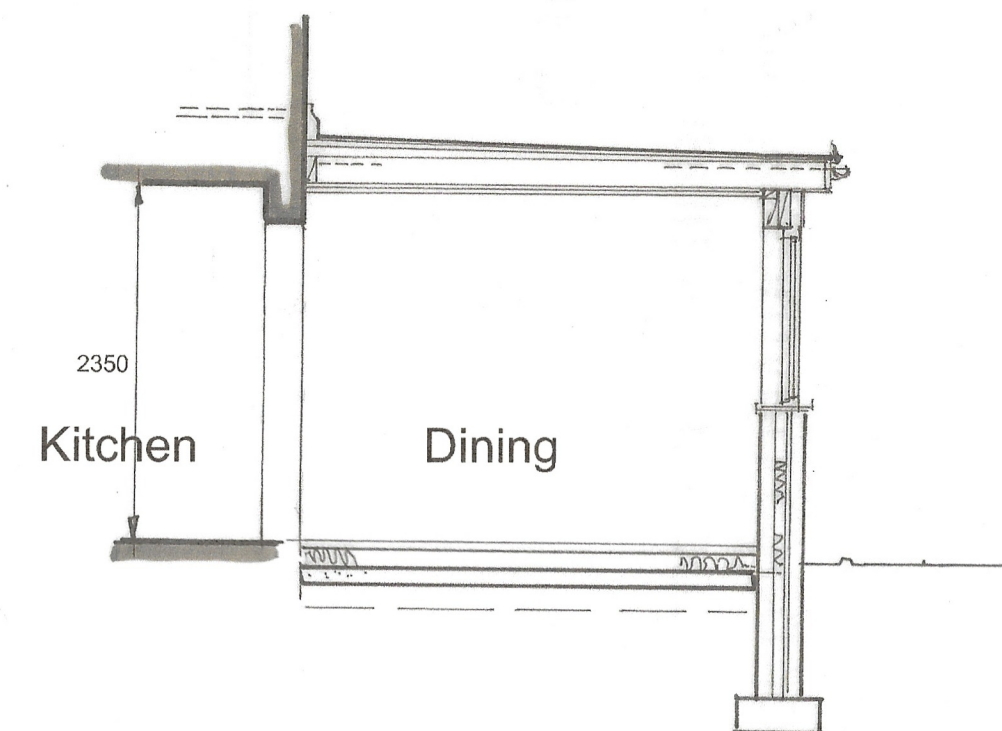


Section A-A  
1-50

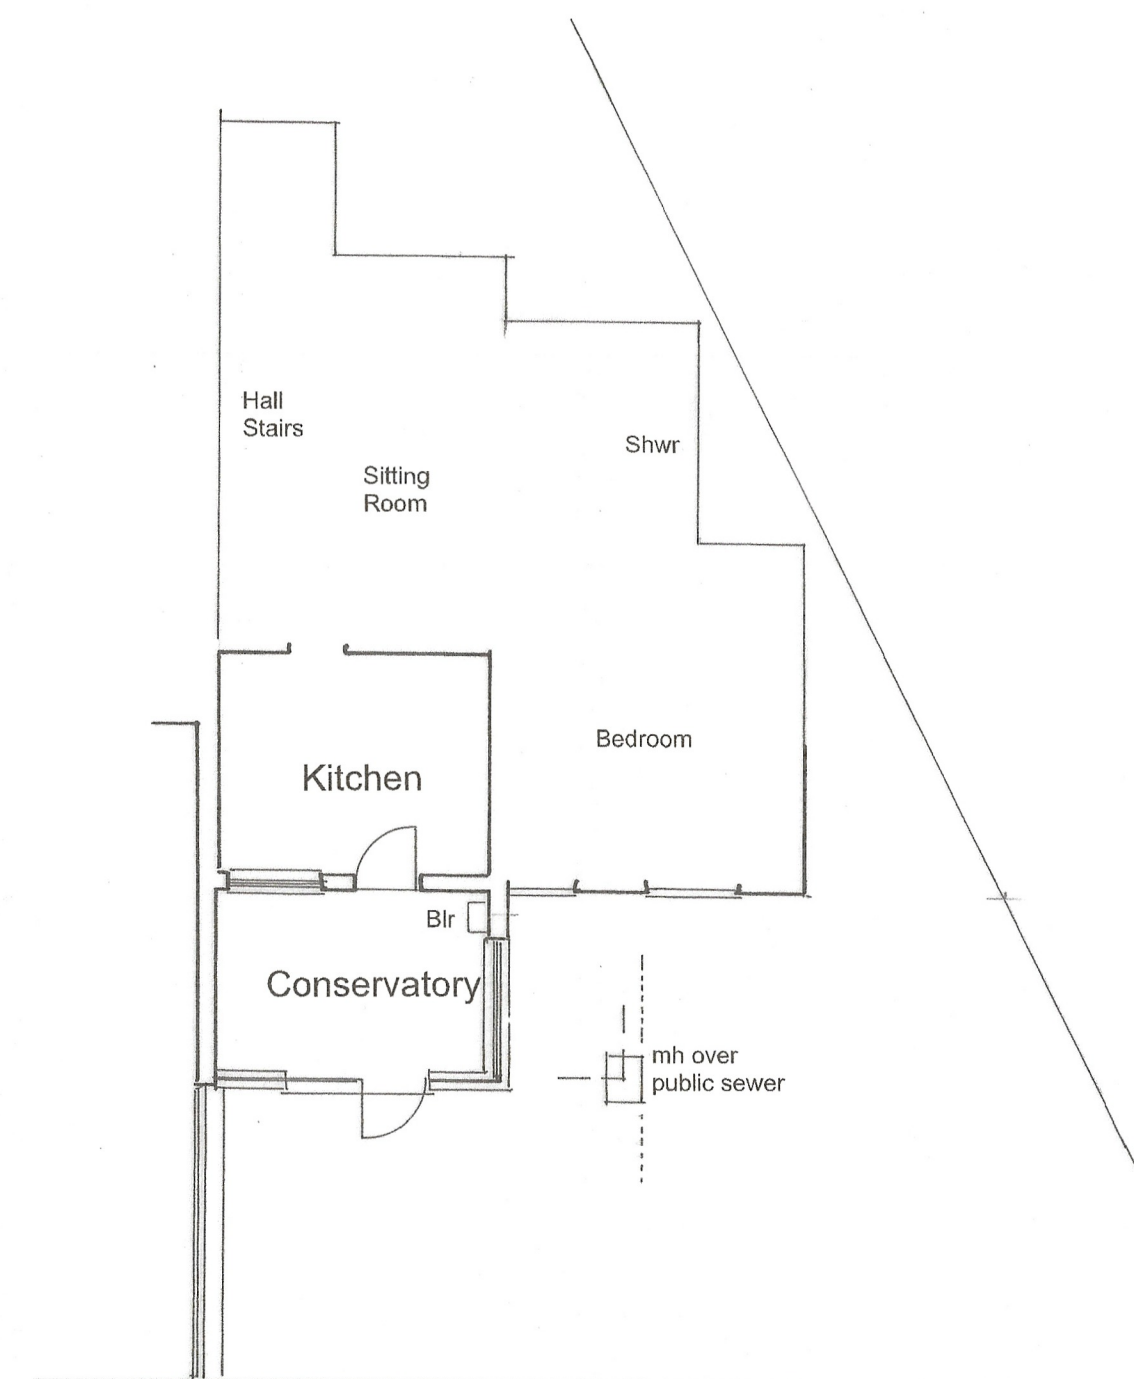

Part Ground Floor Plan

Plans and Elevations 1-100

As Existing

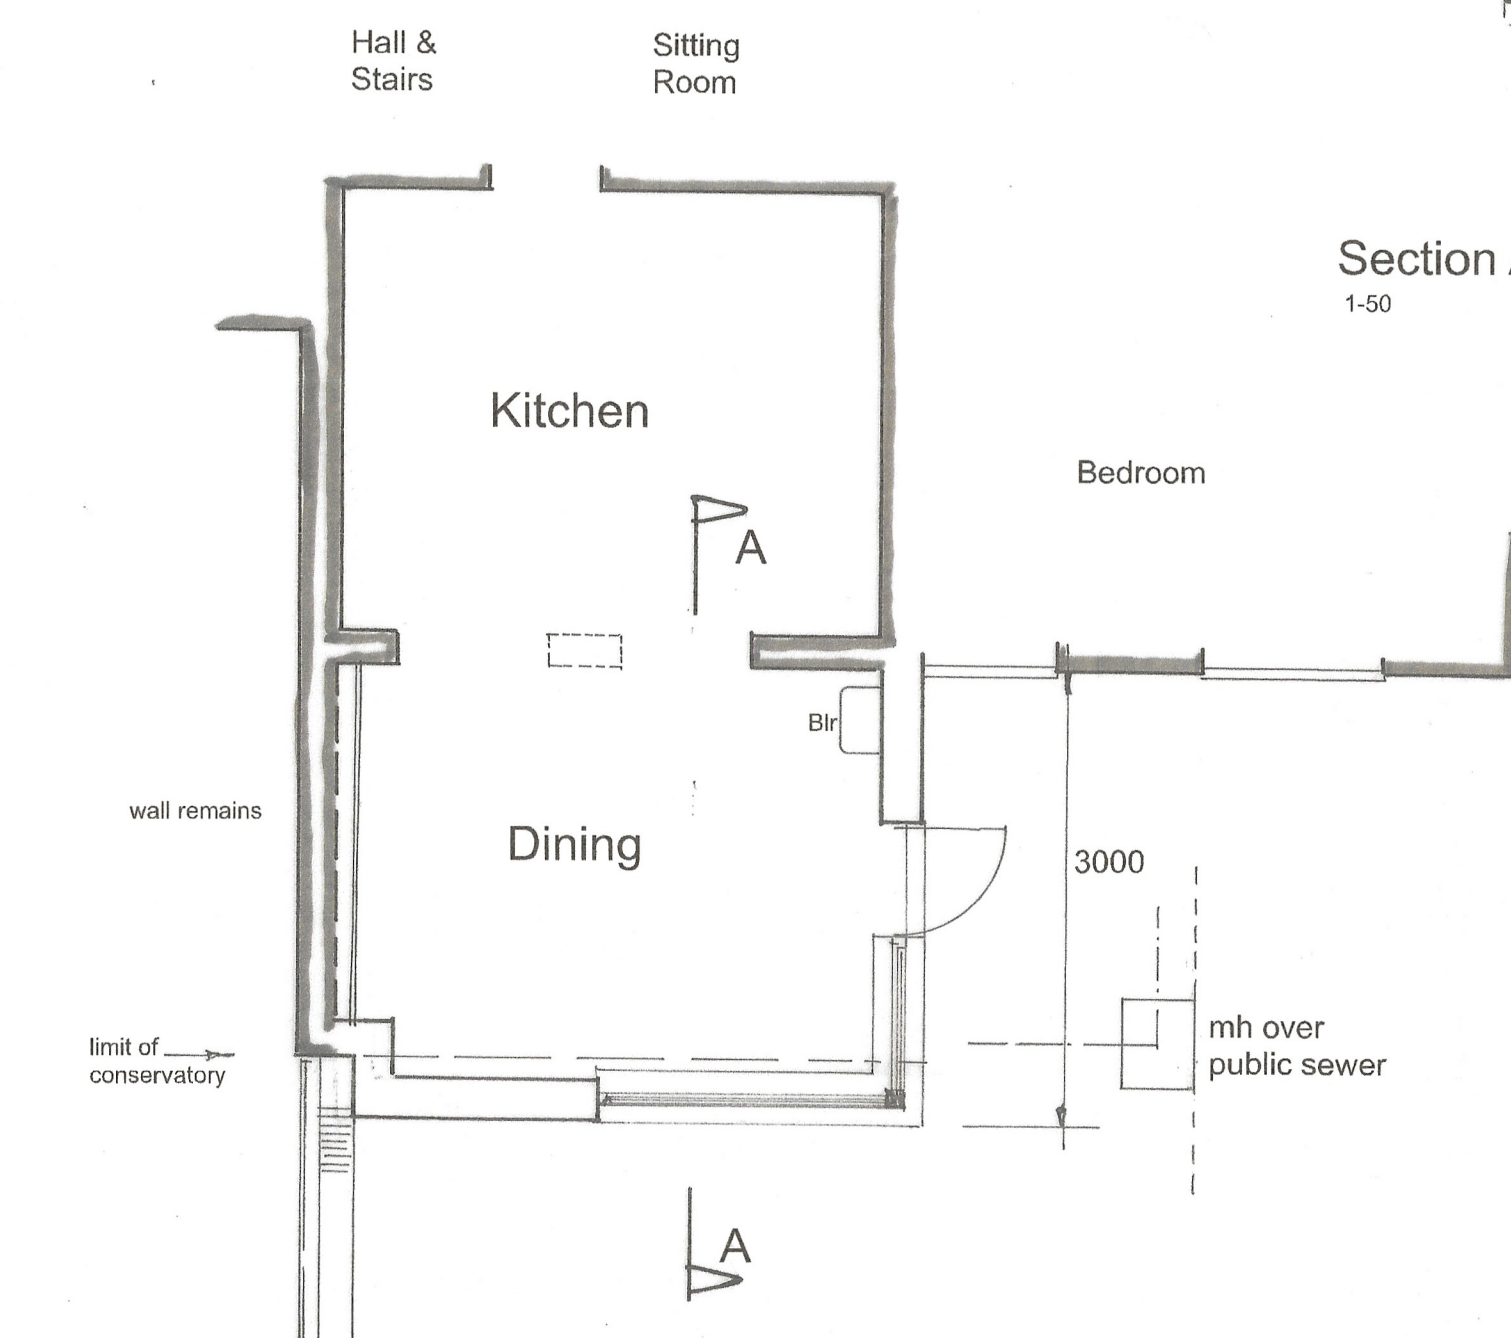


Part Ground Floor Plan

1-50

As Proposed


0 1 2 3 m 1-50  
0 2 4 6 m 1-100 @A1

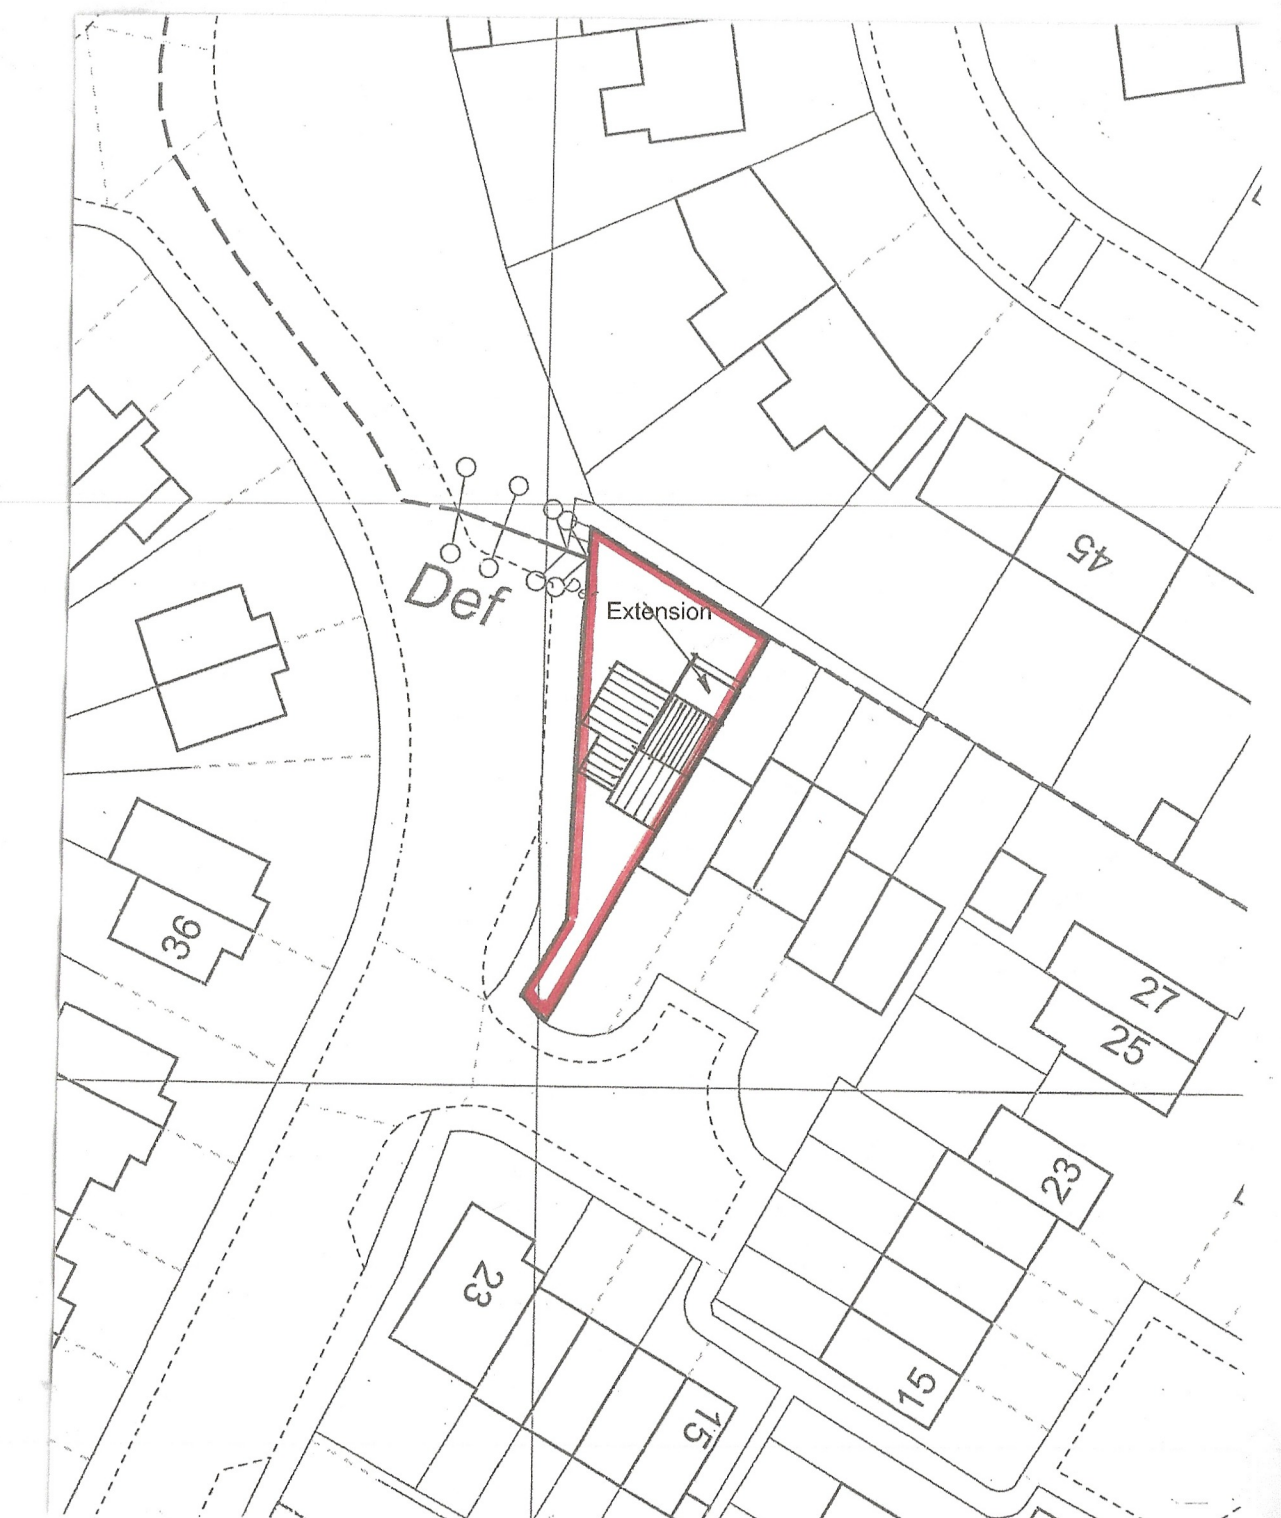

Block & Roof Plan

1-500

0 10 20 m @A1

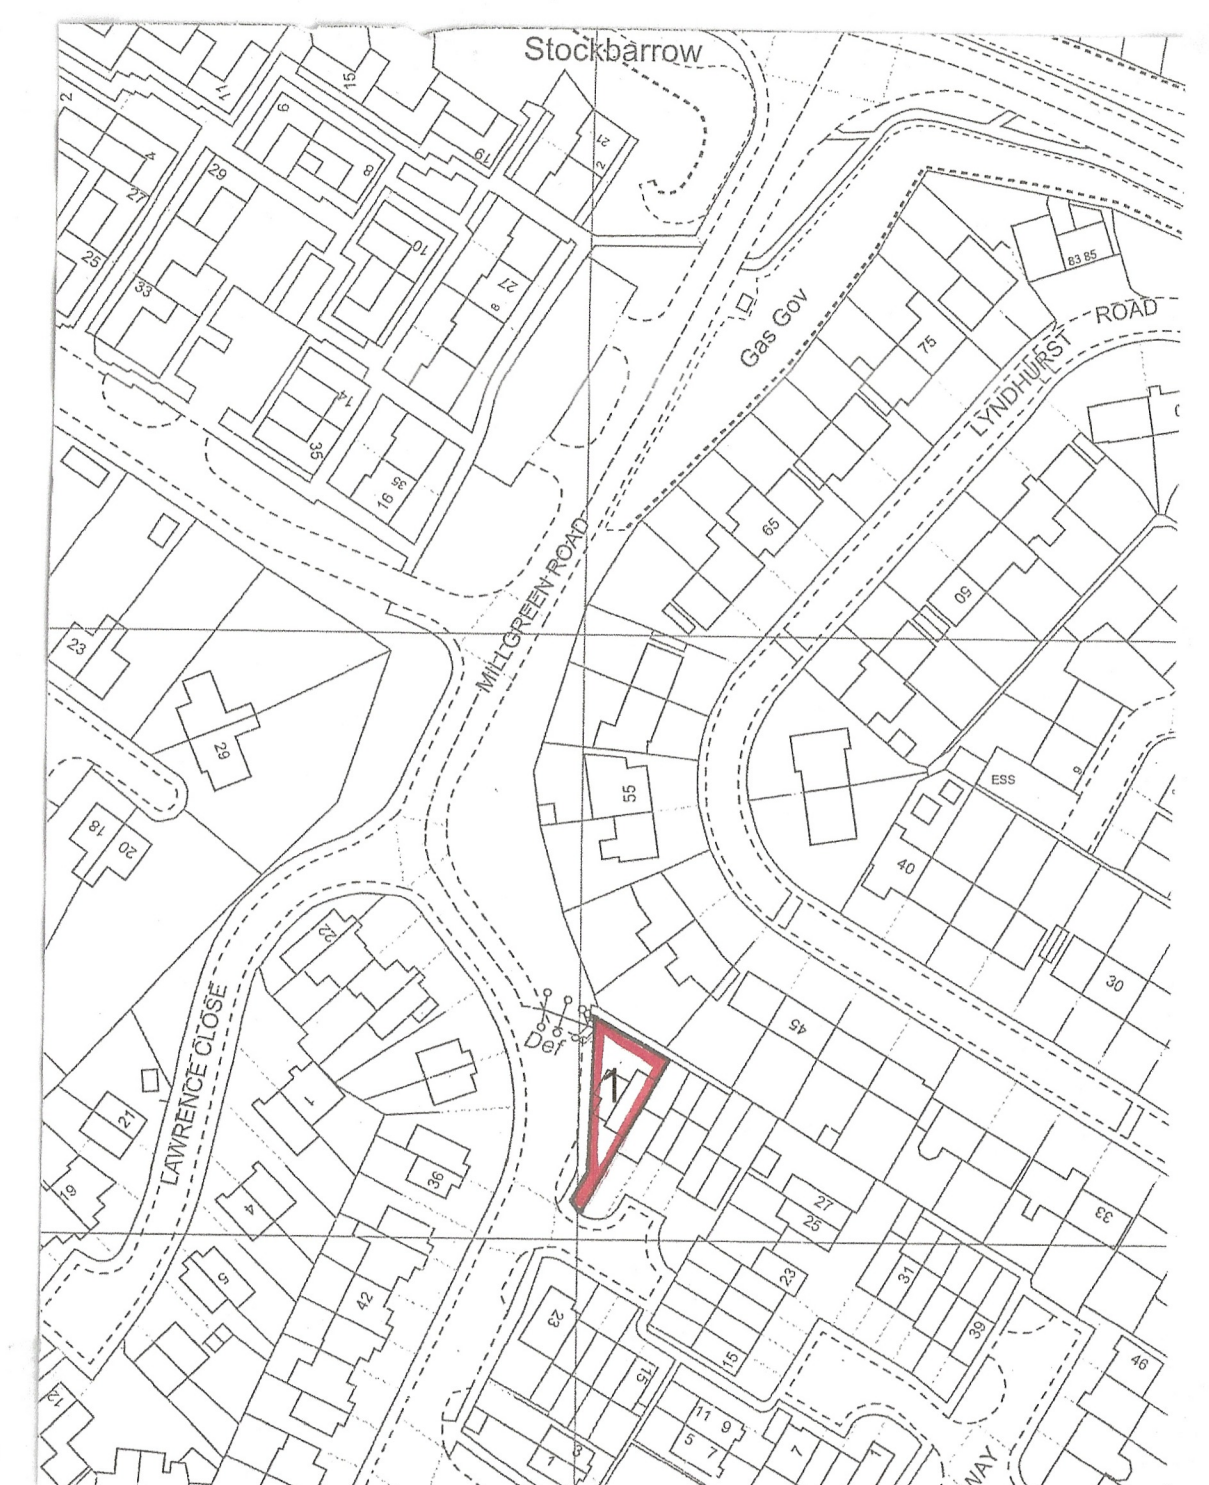

Location Plan

Crown Copyright Reserved  
Licence Number 100007045

1-1250  
0 20 40 60 m @A1



**Damen Associates Ltd**  
Architectural Services

Kingsdown Studio  
Back Drove  
West Winterslow  
Salisbury, Wilts SP5 1SX  
Tel: 01980 863191  
E-mail: burrows.damen@btconnect.com

B scale notation added

Mr & Mrs N Pitman  
1 Millgreen Road  
Amesbury  
SP4 7RE

**Proposed Extension**  
Replacement of Conservatory

Scale as stated

Date May 2026

Drwg. no. 2226

1 Rev. B

This plan is the Surveyors  
COPYRIGHT

PN