


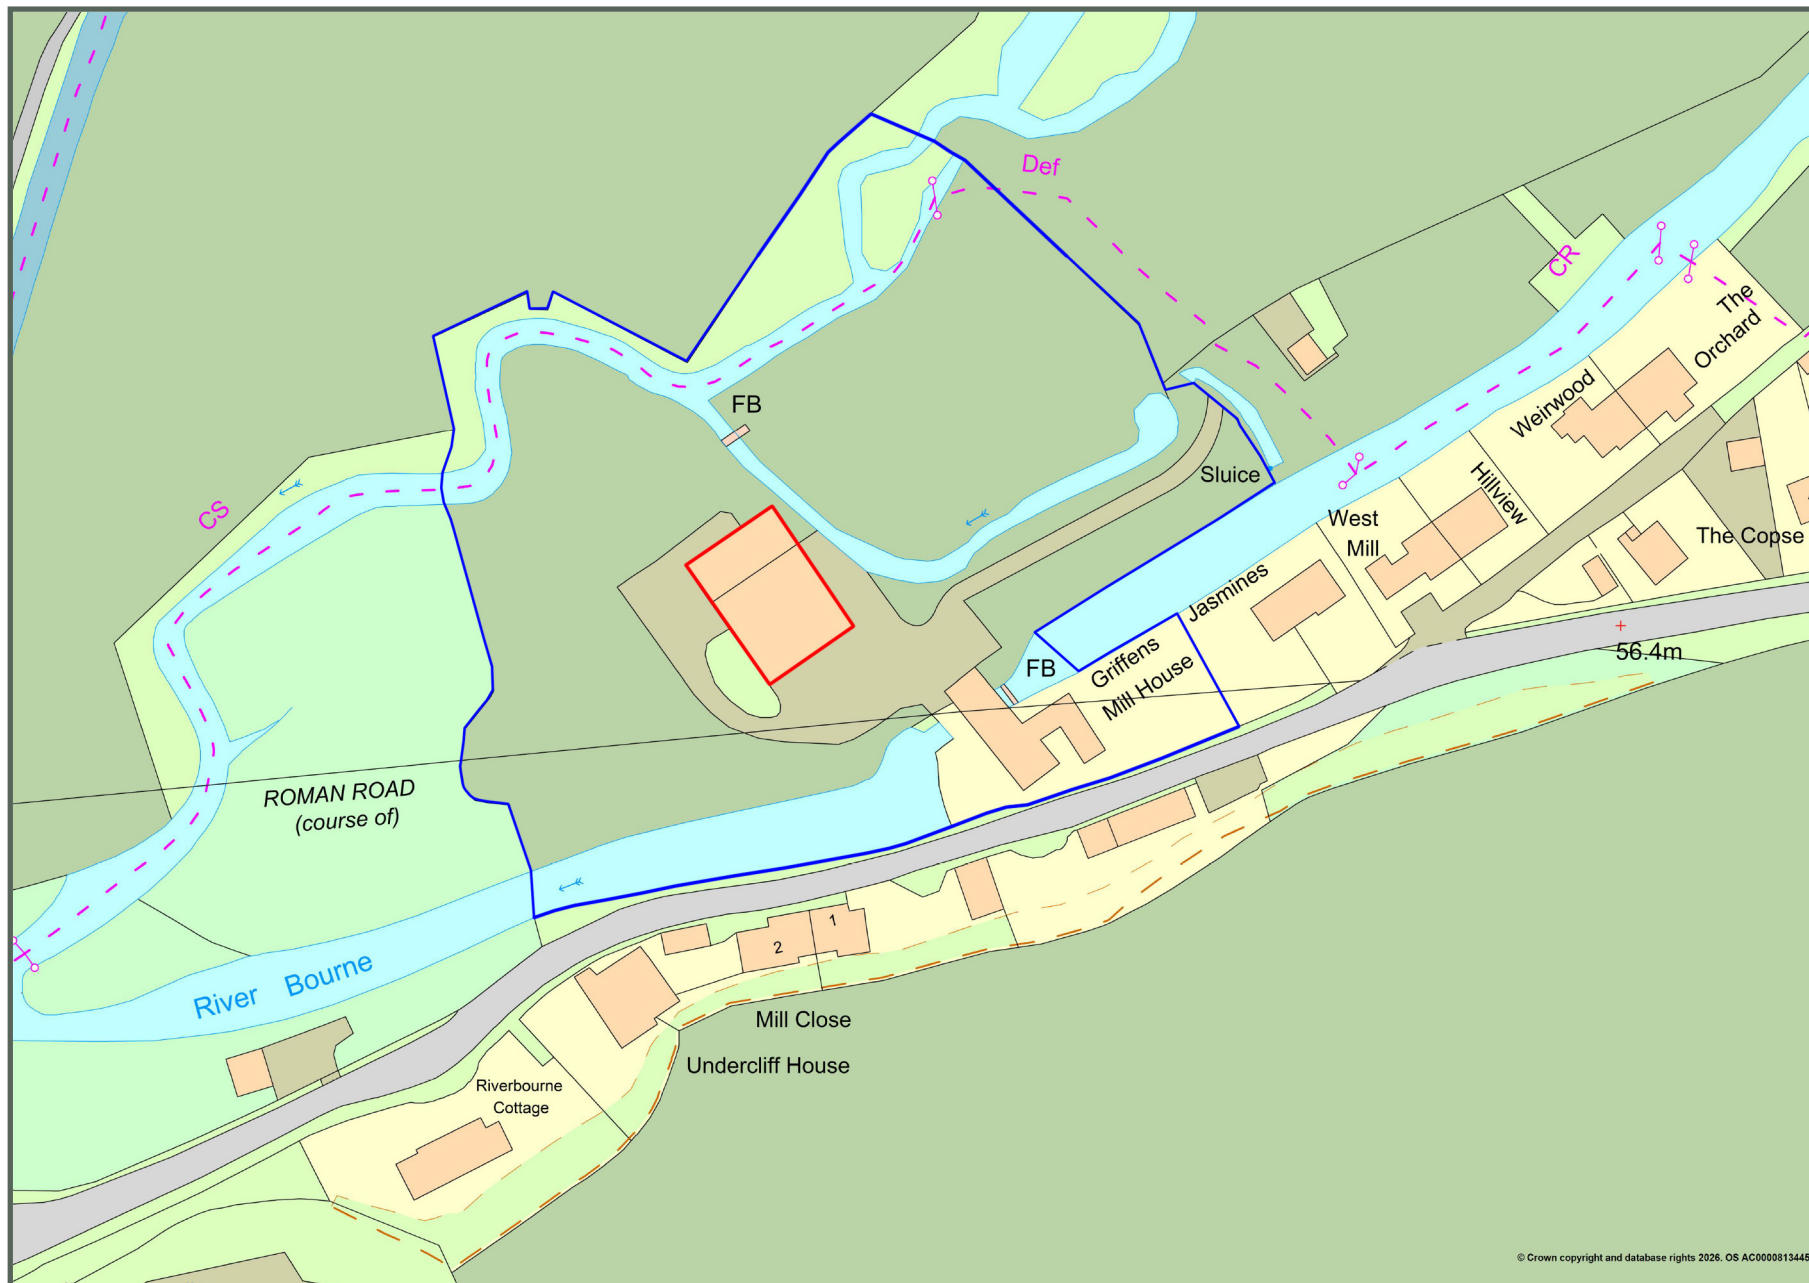

KEY

- Site Boundary
- Other Land in Same Ownership

CLIENT: Jason Lovering


DRAWN BY: HC

DATE: 26/05/26

JOB: MLP26023

DRAWING NO: 001

REVISION:

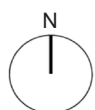

1:1250@A4



DRAWING: Site Location Plan

PROJECT: Ford Mill, Salisbury



MASTER

LAND & PLANNING

masterlp.co.uk