




SCALEBAR 1:1250

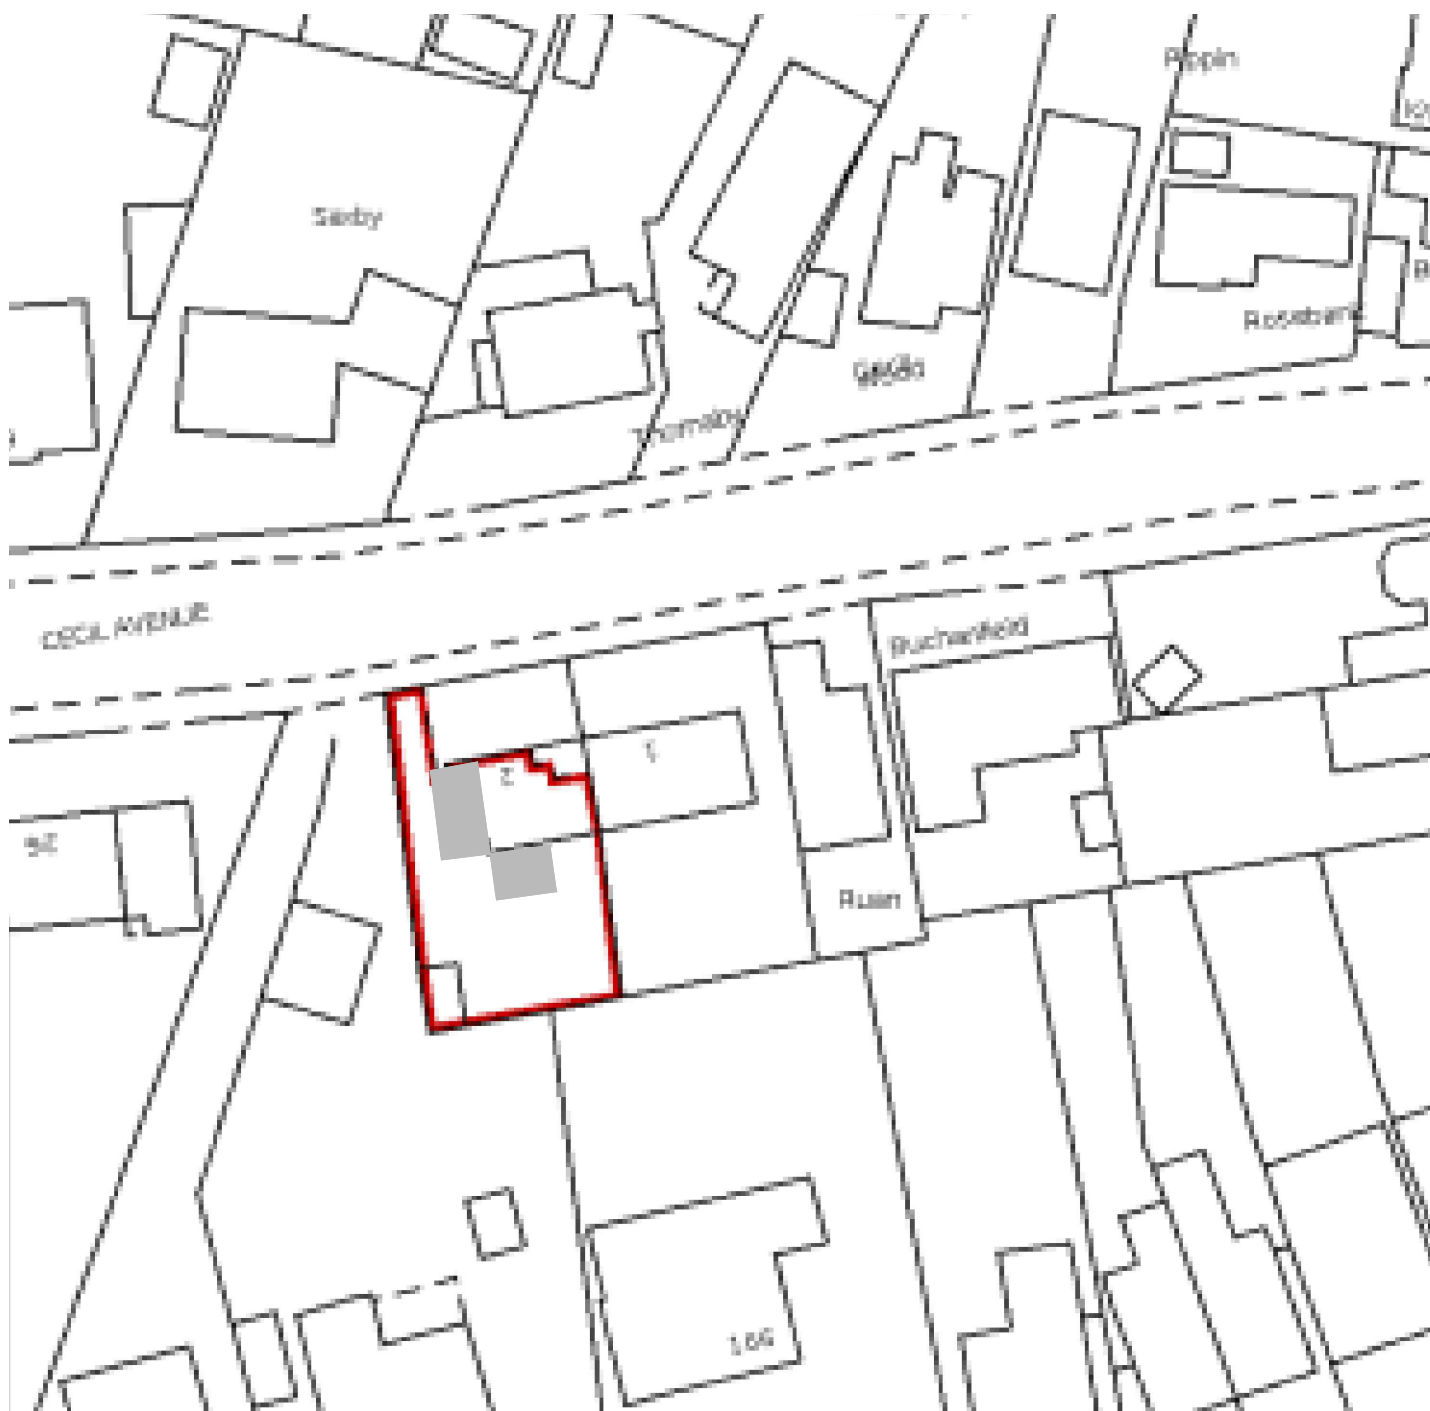

SCALEBAR 1:500



PLANNING APPLICATION

Client: Lucy
 Location: Flat 1, 2 Cecil Avenue Salisbury
 Proposal: Single Storey Side & Rear
 Extension
 Dwg No: 6
 Rev: B
 Scale: 1:1250 1:500
 Date: February 2026

Flat 1, 2 Cecil Avenue Salisbury SP2 8EE