

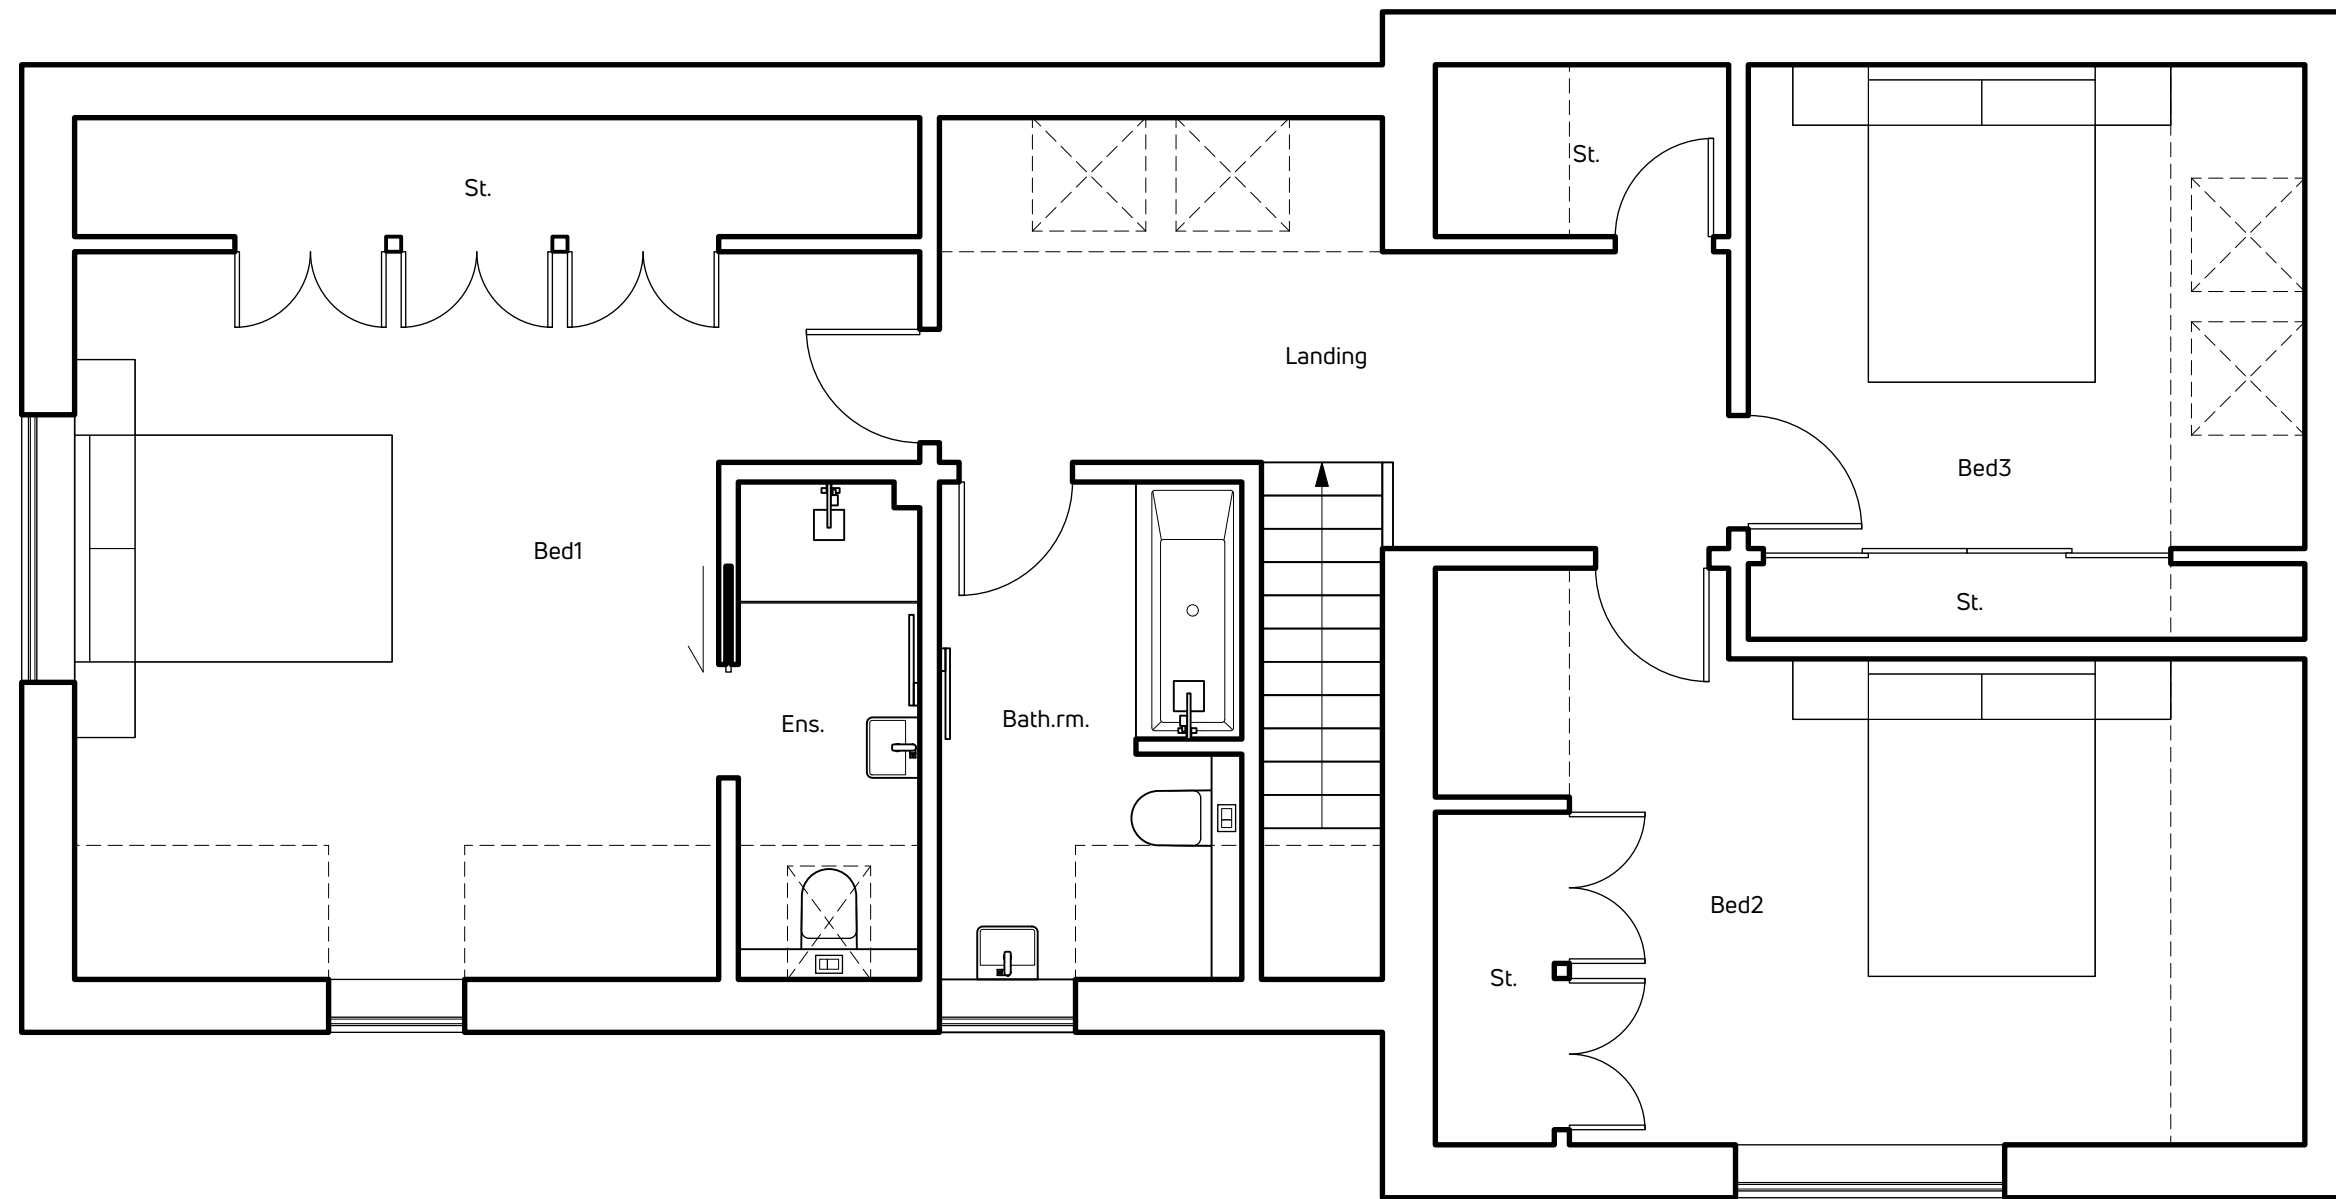


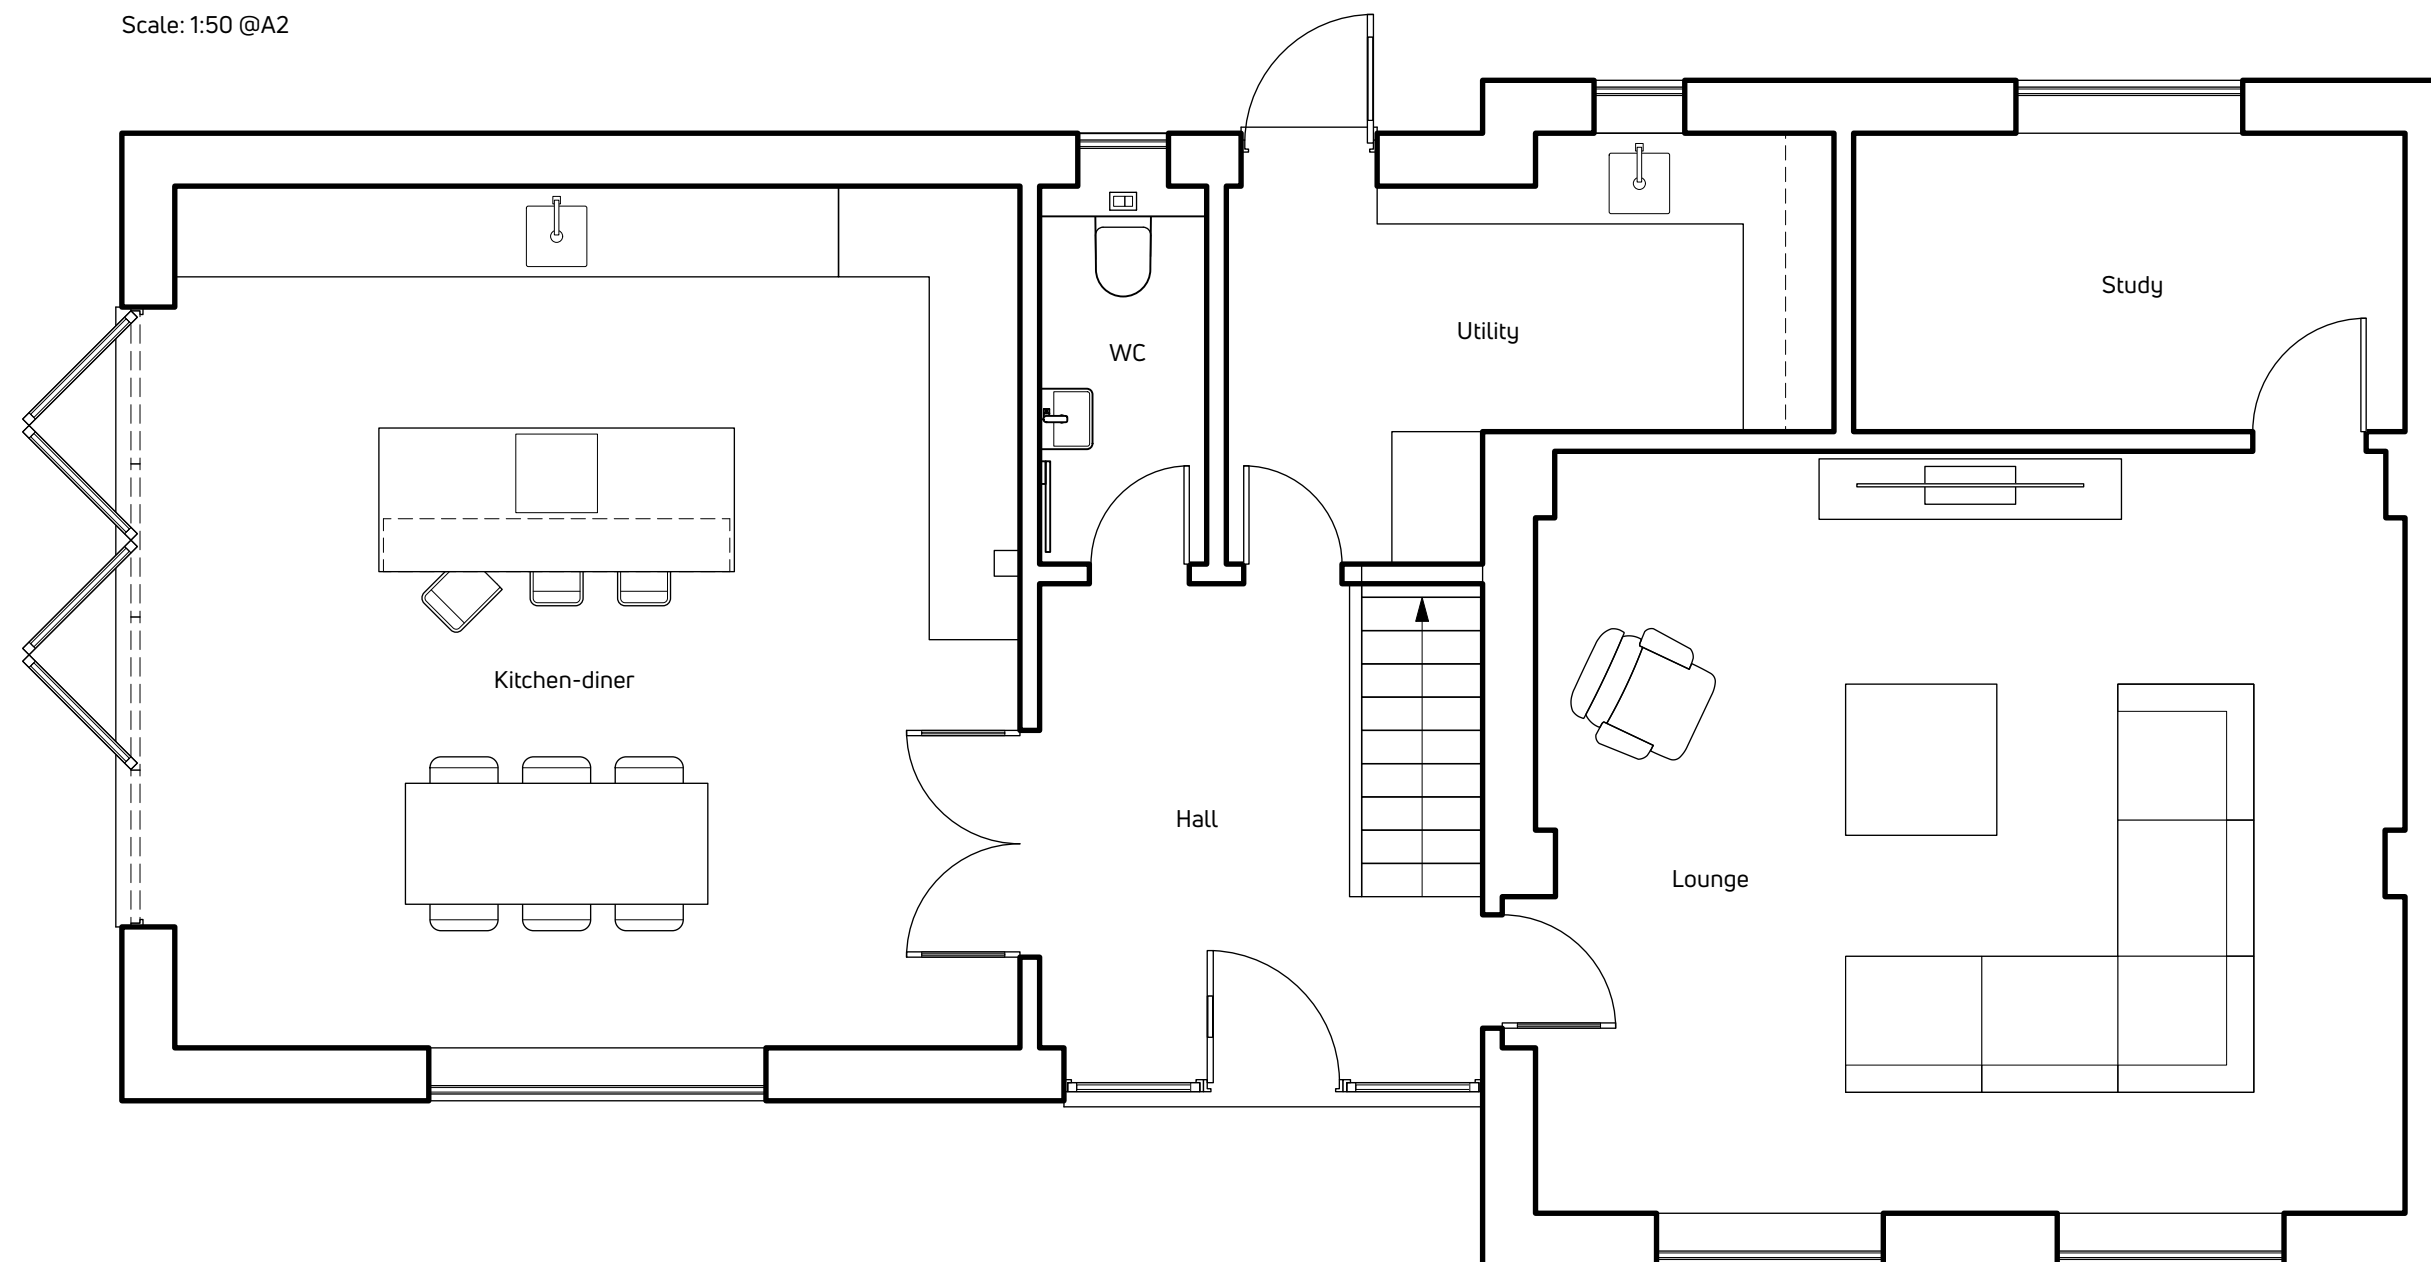


PROPOSED FIRST-FLOOR

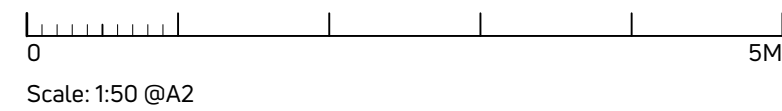

PROPOSED GROUND-FLOOR

ORIGINAL PLANNING
APPROVAL DRAWING
OF
REFERENCE NO:
PL/2024/08590

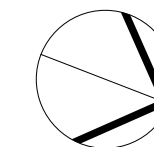

IMPORTANT

Adjustments may be required. This drawing and dimensions are provided as a visual guide only. Dimensions are not accurate as building variations are too great for precision measurement in all areas.

It is the responsibility of all Contractors to physically set-out all positions, measure and make all necessary adjustments prior to ordering materials and prior to and during construction.

Copyright ©2024 Designrock Ltd. Any article recorded in this drawing is protected by design right. The information contained in this drawing is confidential. It may not be copied, reproduced or transmitted without permission.

somersetarchitectural.com

WARD
CONVERSION

24/9/24
396 12B LAYOUTS A2