




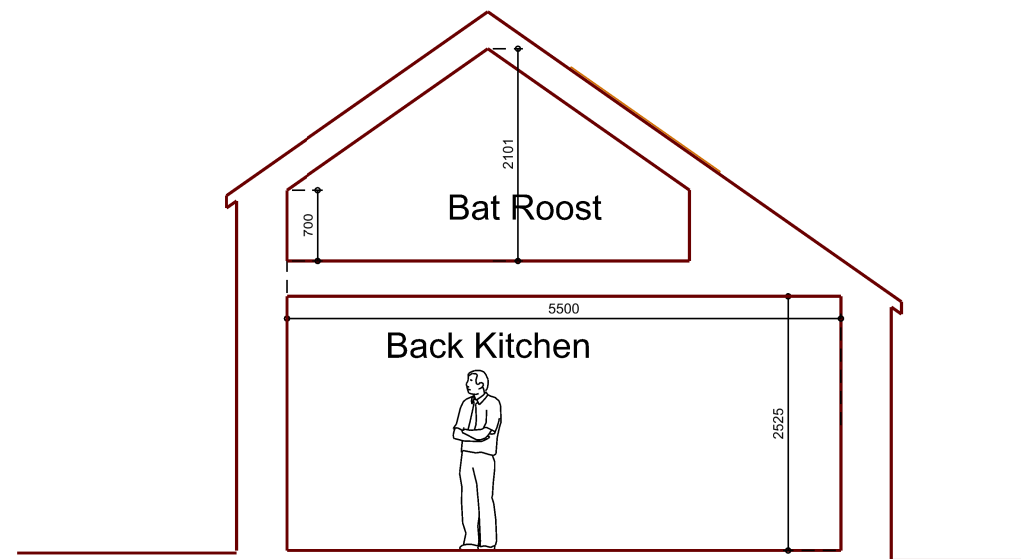


Living Wing

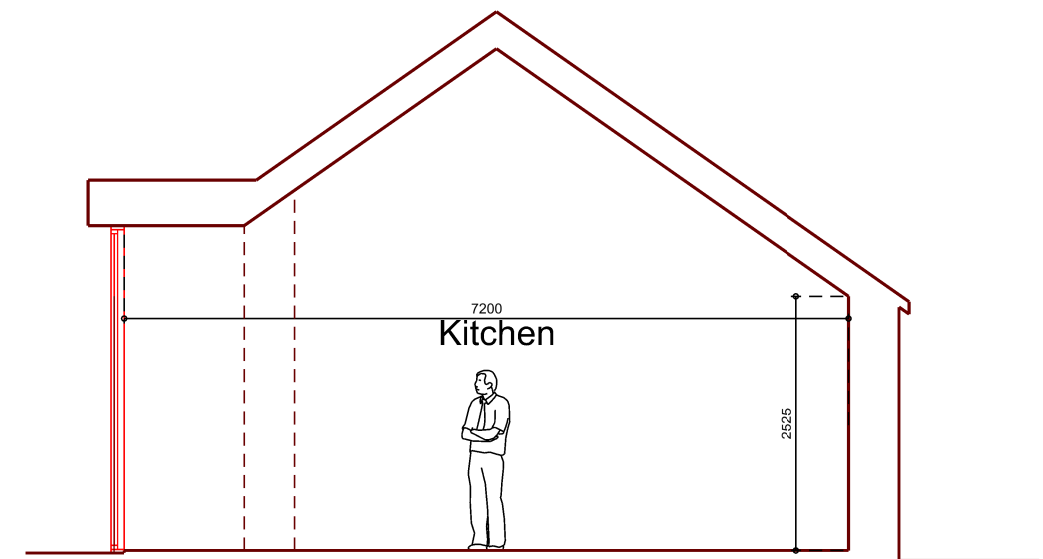


Living Wing

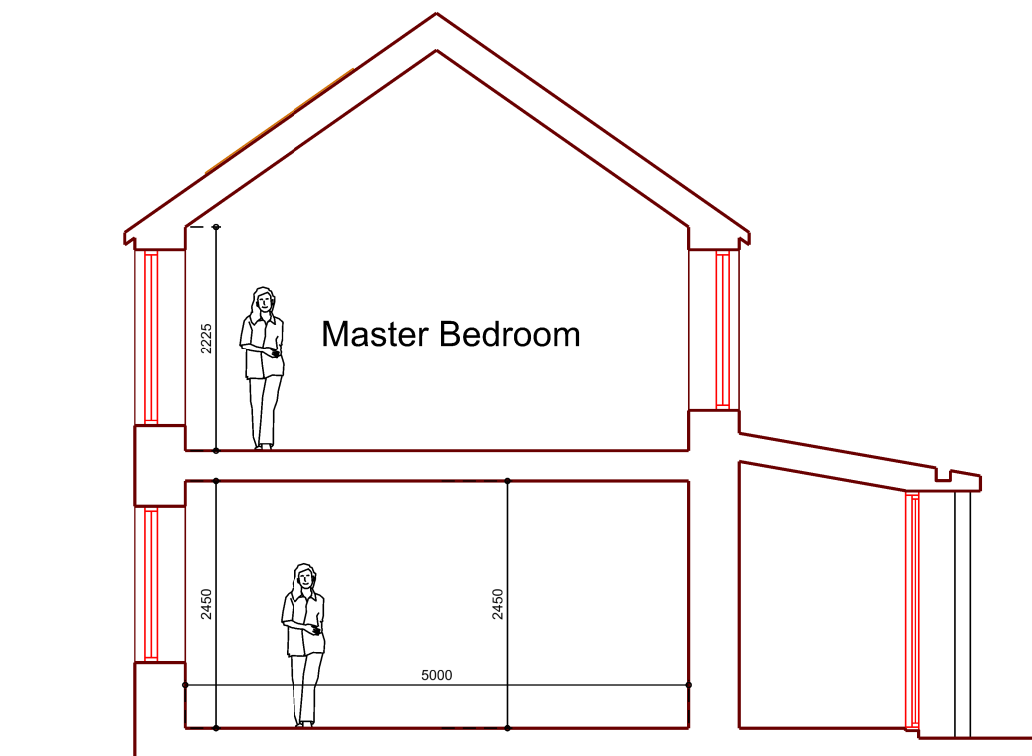

Sleeping Wing

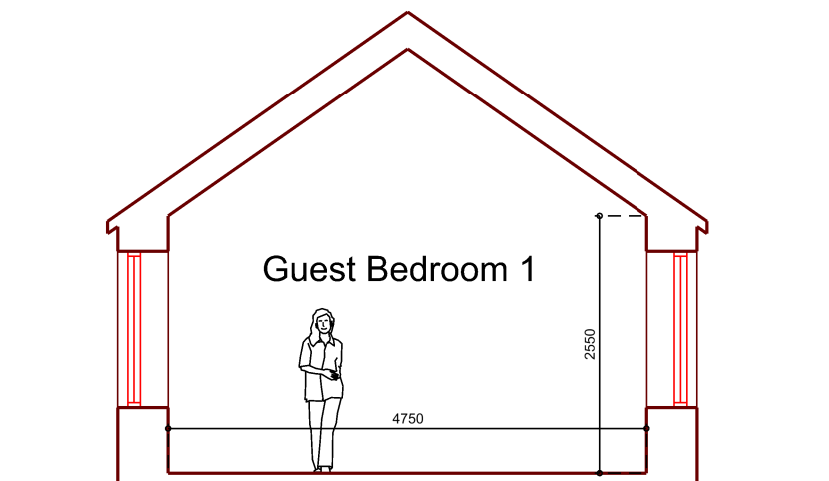

Work Wing

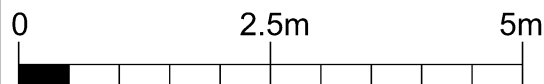

The Old Ride
Bath Road
Bradford on Avon
Wiltshire
Tel 01225 865220
Fax 01225 866086

ASHLEY
DESIGN



CLIENT Gary Hawkins
PROJECT Cleeve Rock Midford Lane, Midford.
DRAWING TITLE Sketch Sections
SCALE 1:75@A3
DRAWN Jan 2026
DATE MAS

DRAWING NUMBER
2872-06

REVISIONS
A B C