



Structures to be demolished

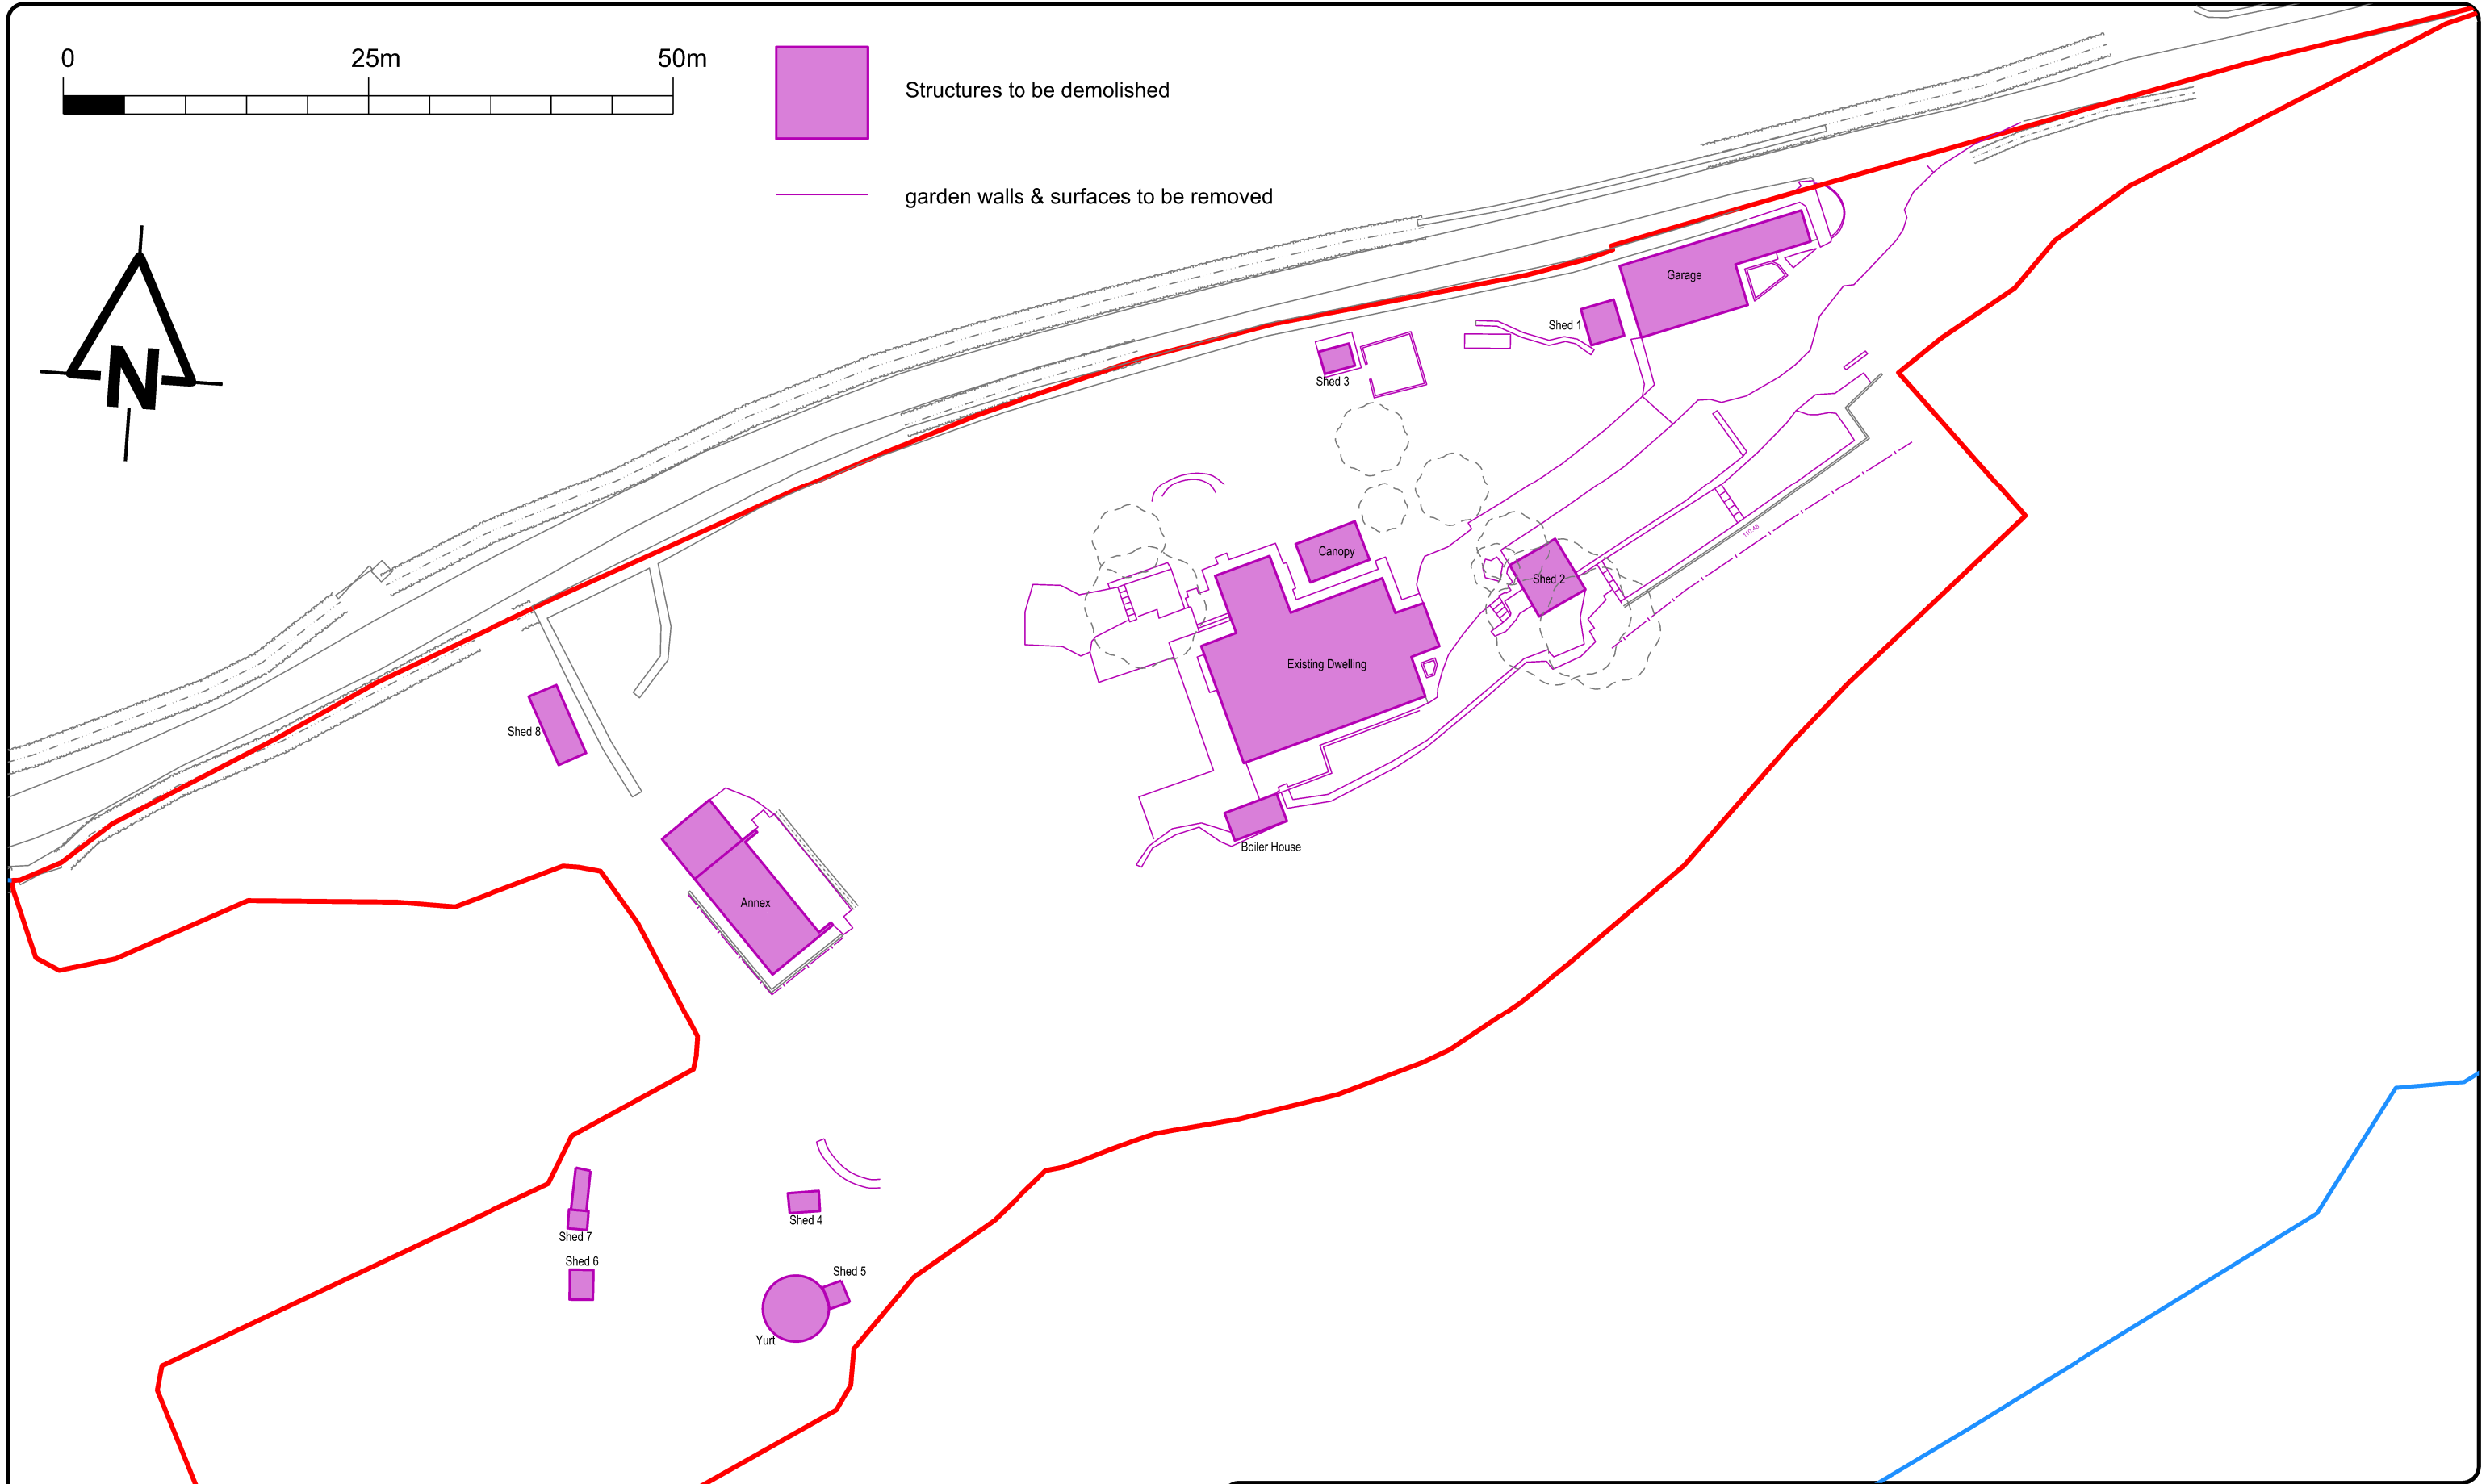

garden walls & surfaces to be removed

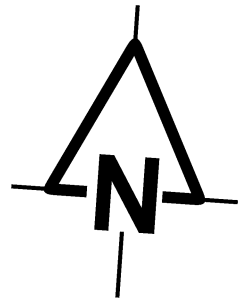

The Old Ride
Bath Road
Bradford on Avon
Wiltshire
Tel 01225 865220
Fax 01225 866086



CLIENT Gary Hawkins
PROJECT Cleeve Rock Midford Lane, Midford.
DRAWING TITLE Site Demolition Plan
SCALE 1:500@A3 DRAWN May2026 DATE MAS

DRAWING NUMBER
2872-16
REVISIONS