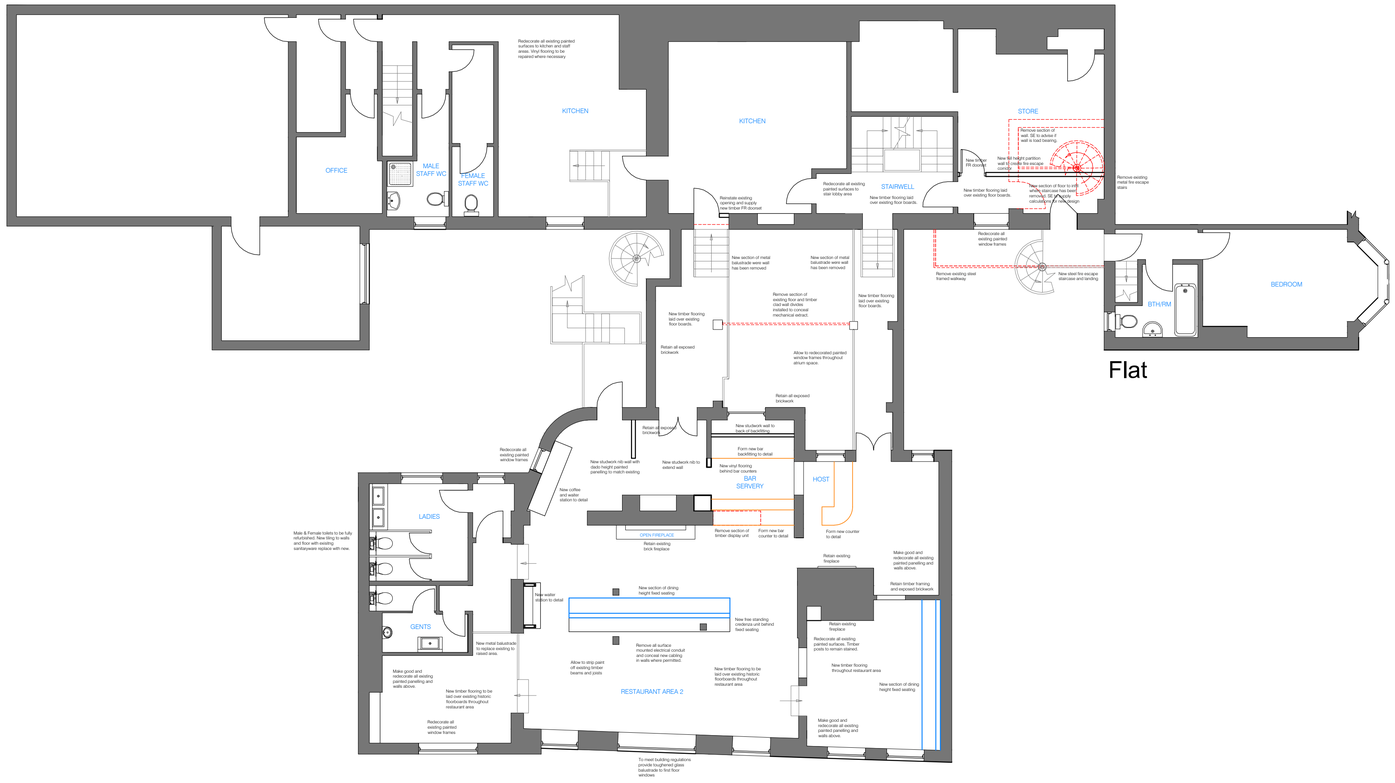

First Floor

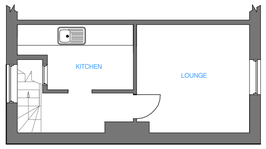

Flat

First / Second Floor Flat
51 sq m / 554 sq ft

Second Floor Flat

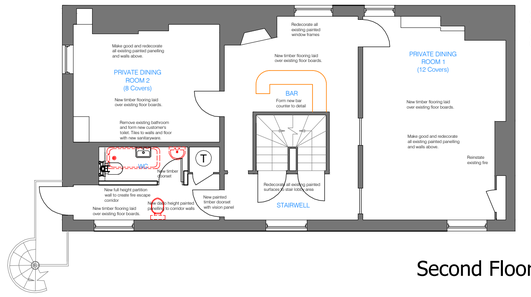

Second Floor

Second Floor
84 sq m / 905 sq ft

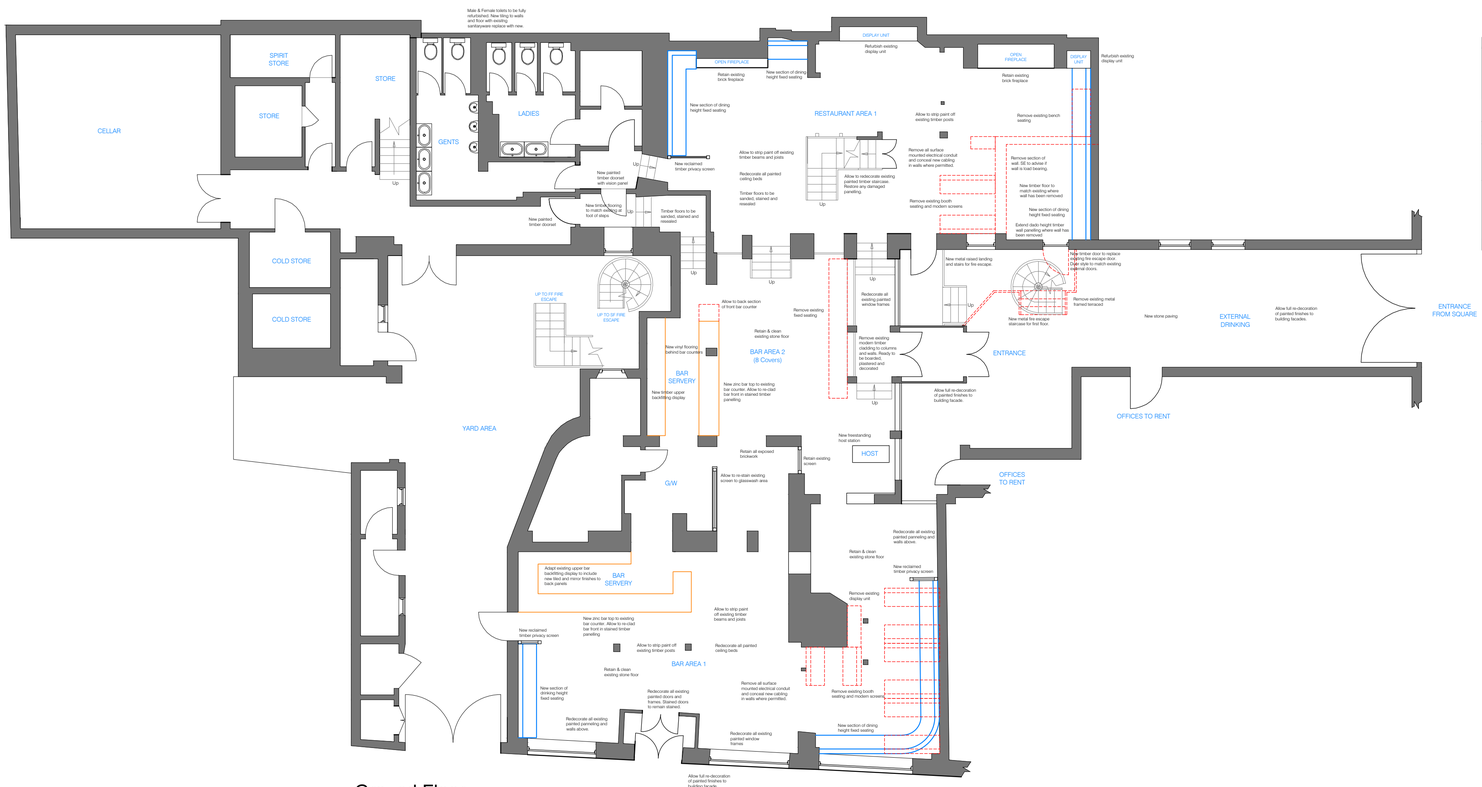

Ground Floor

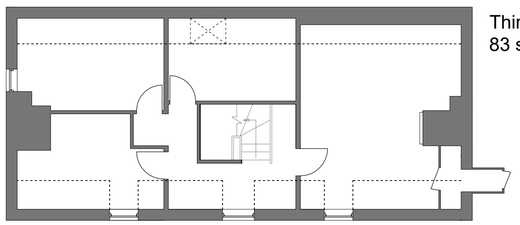

Third Floor

Third Floor
83 sq m / 890 sq ft

SCALE - 1:100
0 1.0 2.0 3.0 4.0 5.0 6.0 7.0 8.0 9.0 10.0 [m]

General Notes

The contents of this drawing are copyright to RTSAN and may not be altered, copied or reproduced without written consent.

Contractor must verify all dimensions and report any discrepancies before putting work in hand.

Drawings for PLANNING purpose only and hence do not scale from this drawing.

Rev	Initials	Description	Date
B	TJ	Reinstate first floor door to kitchen Amend timber floor annotation New glazed balustrade in front of FF windows in Rest. Area 2 Add waiter stations to Rest. Area 2	08.05.26
A	TJ	Amend FF Bar and update notes following consultants advise.	21.04.26

RTSAN

ricci@rt-san.com
07753 231265

Site Address: THE CHOUGH SALISBURY

Drawing Title: PROPOSED LISTED BUILDING CONSENT PLANS

Client Name: CHICKPEA GROUP

Project	Scale	Date
371	1:100@A1	FEB'26
Revision	**Drawing No.**	**Drawn By**
B	371-PL-01	TJ