


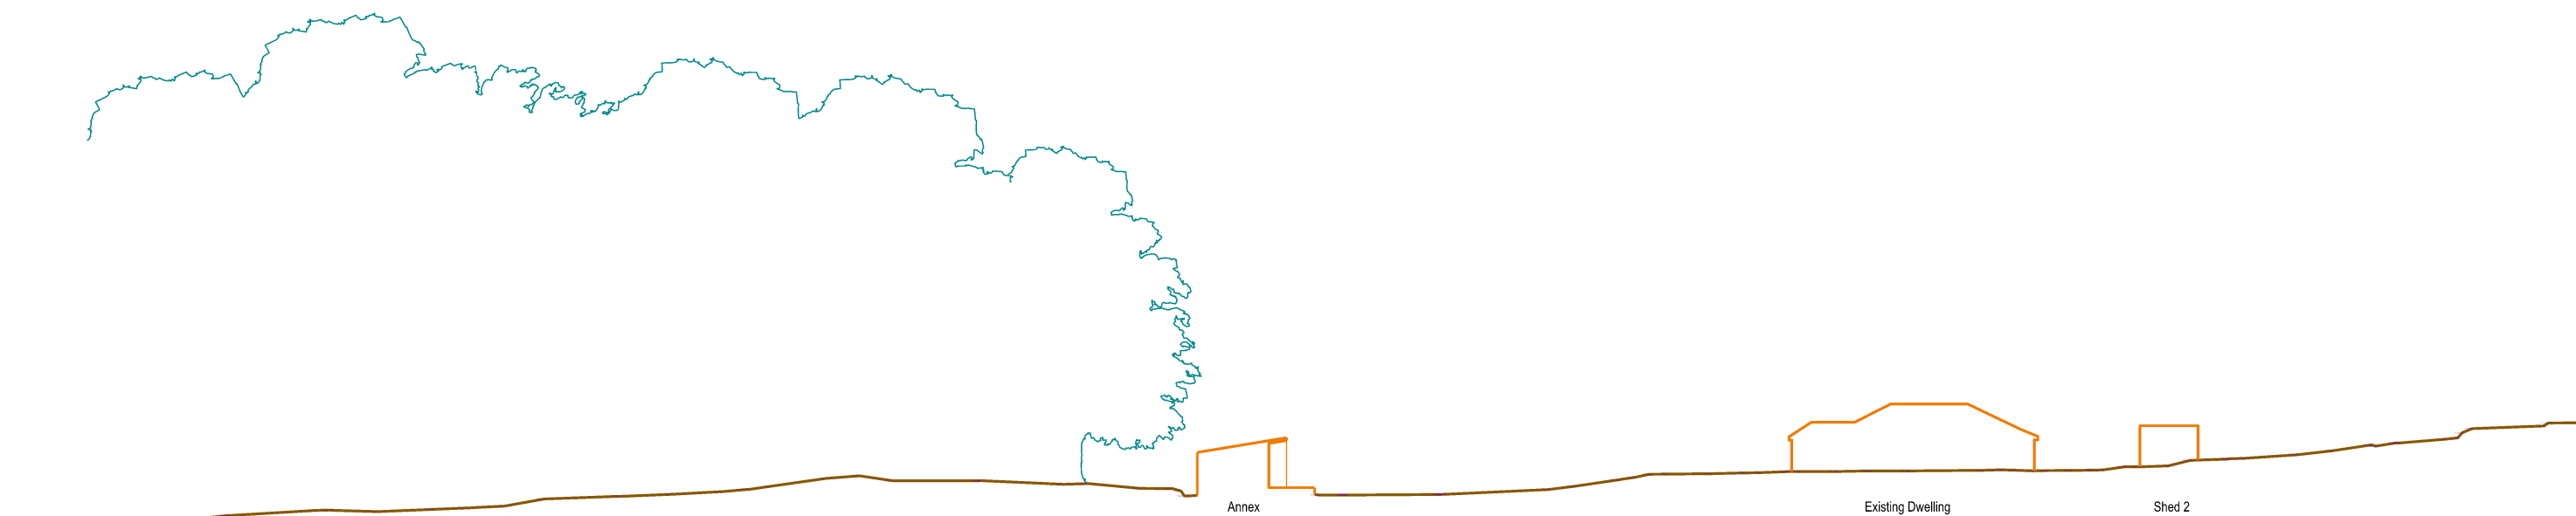


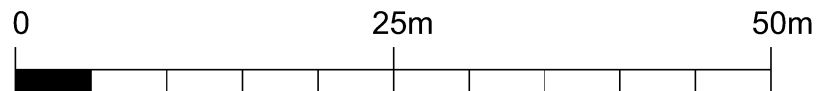

Section 1-1 as Existing

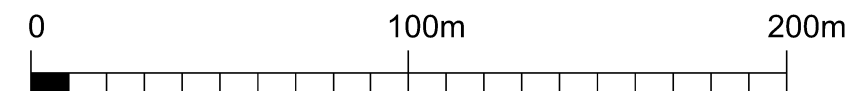

Section 2-2 as Existing

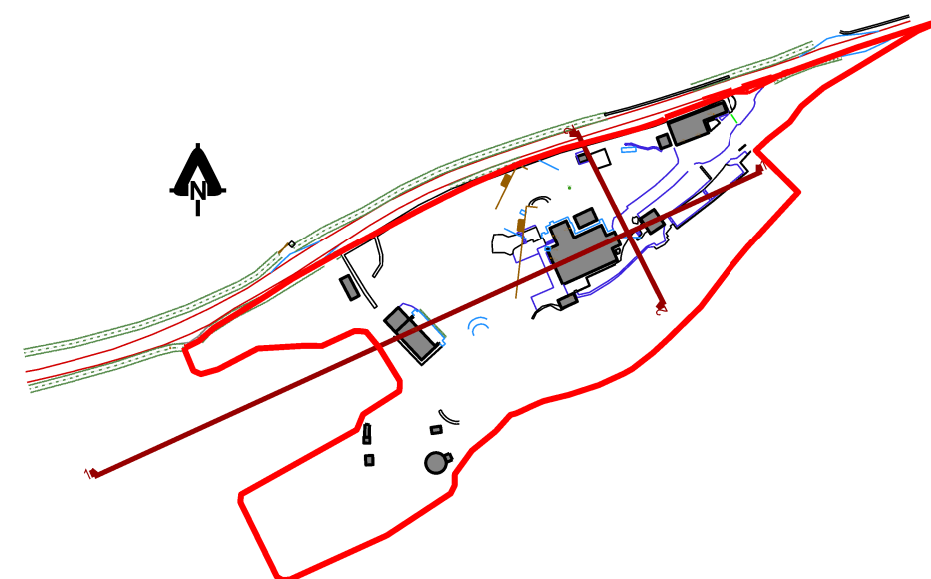

The Old Ride
Bath Road
Bradford on Avon
Wiltshire
Tel 01225 865220
Fax 01225 866086



CLIENT Gary Hawkins
PROJECT Cleeve Rock Midford Lane, Midford.
DRAWING TITLE Site Sections as Existing
SCALE 1:500 7 1:2000@A3 DRAWN May2026 DATE MAS

DRAWING NUMBER
2872-19
REVISIONS