
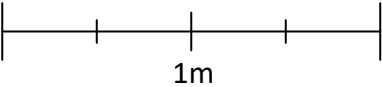


Internal Plan View of the Layout of the Existing Wooden Shed

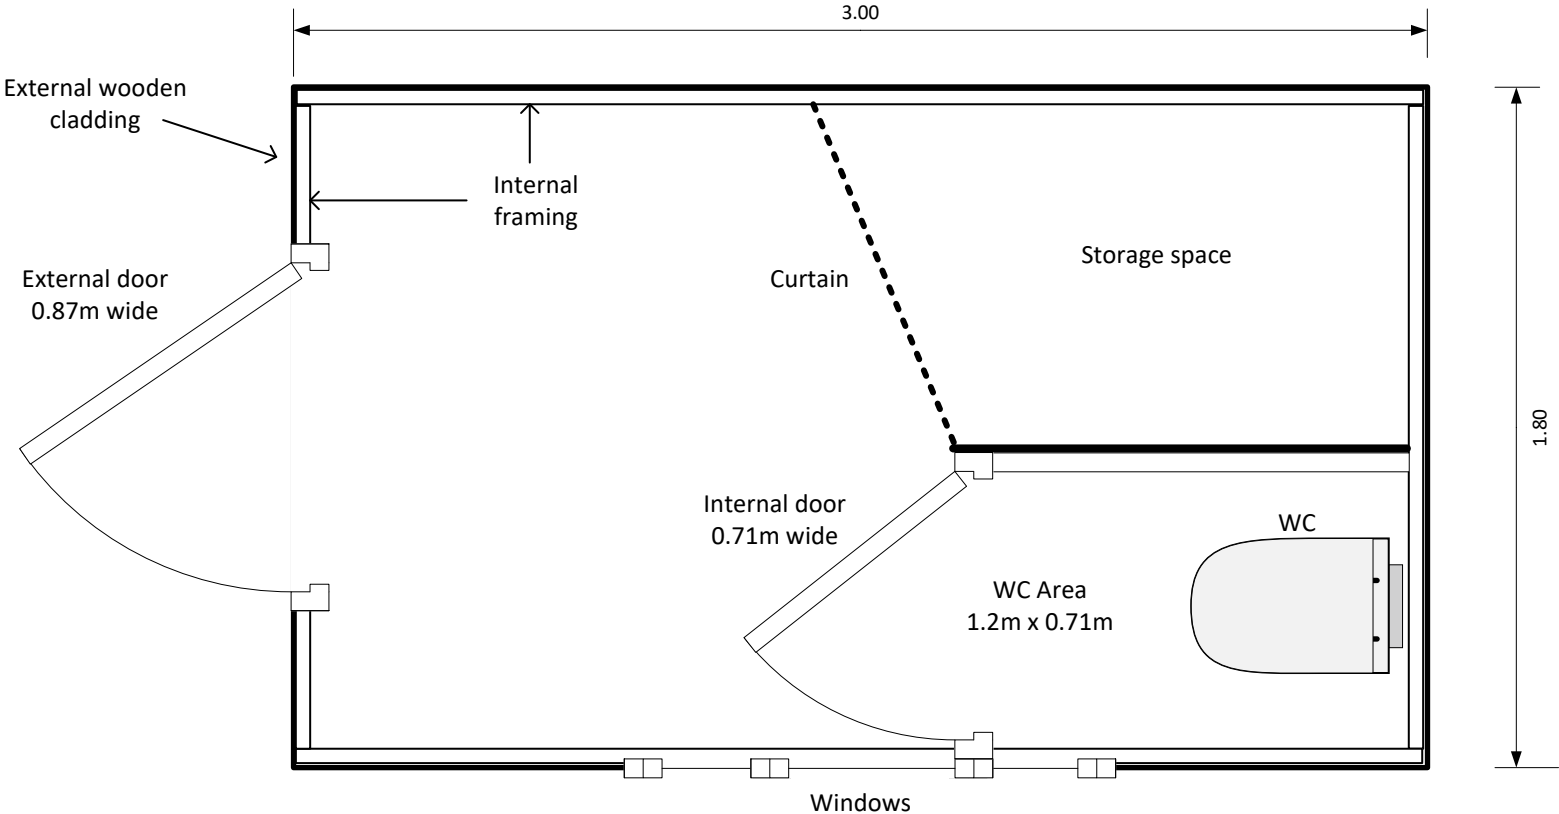

All dimensions in metres

Bishopstone Church Parochial Church Council		
SJB - 5 Existing Shed Elevations		
Size: A4		Scale: 1:20
Sheet 2 of 2	Drwg No. BC005	Date:19/05/26