
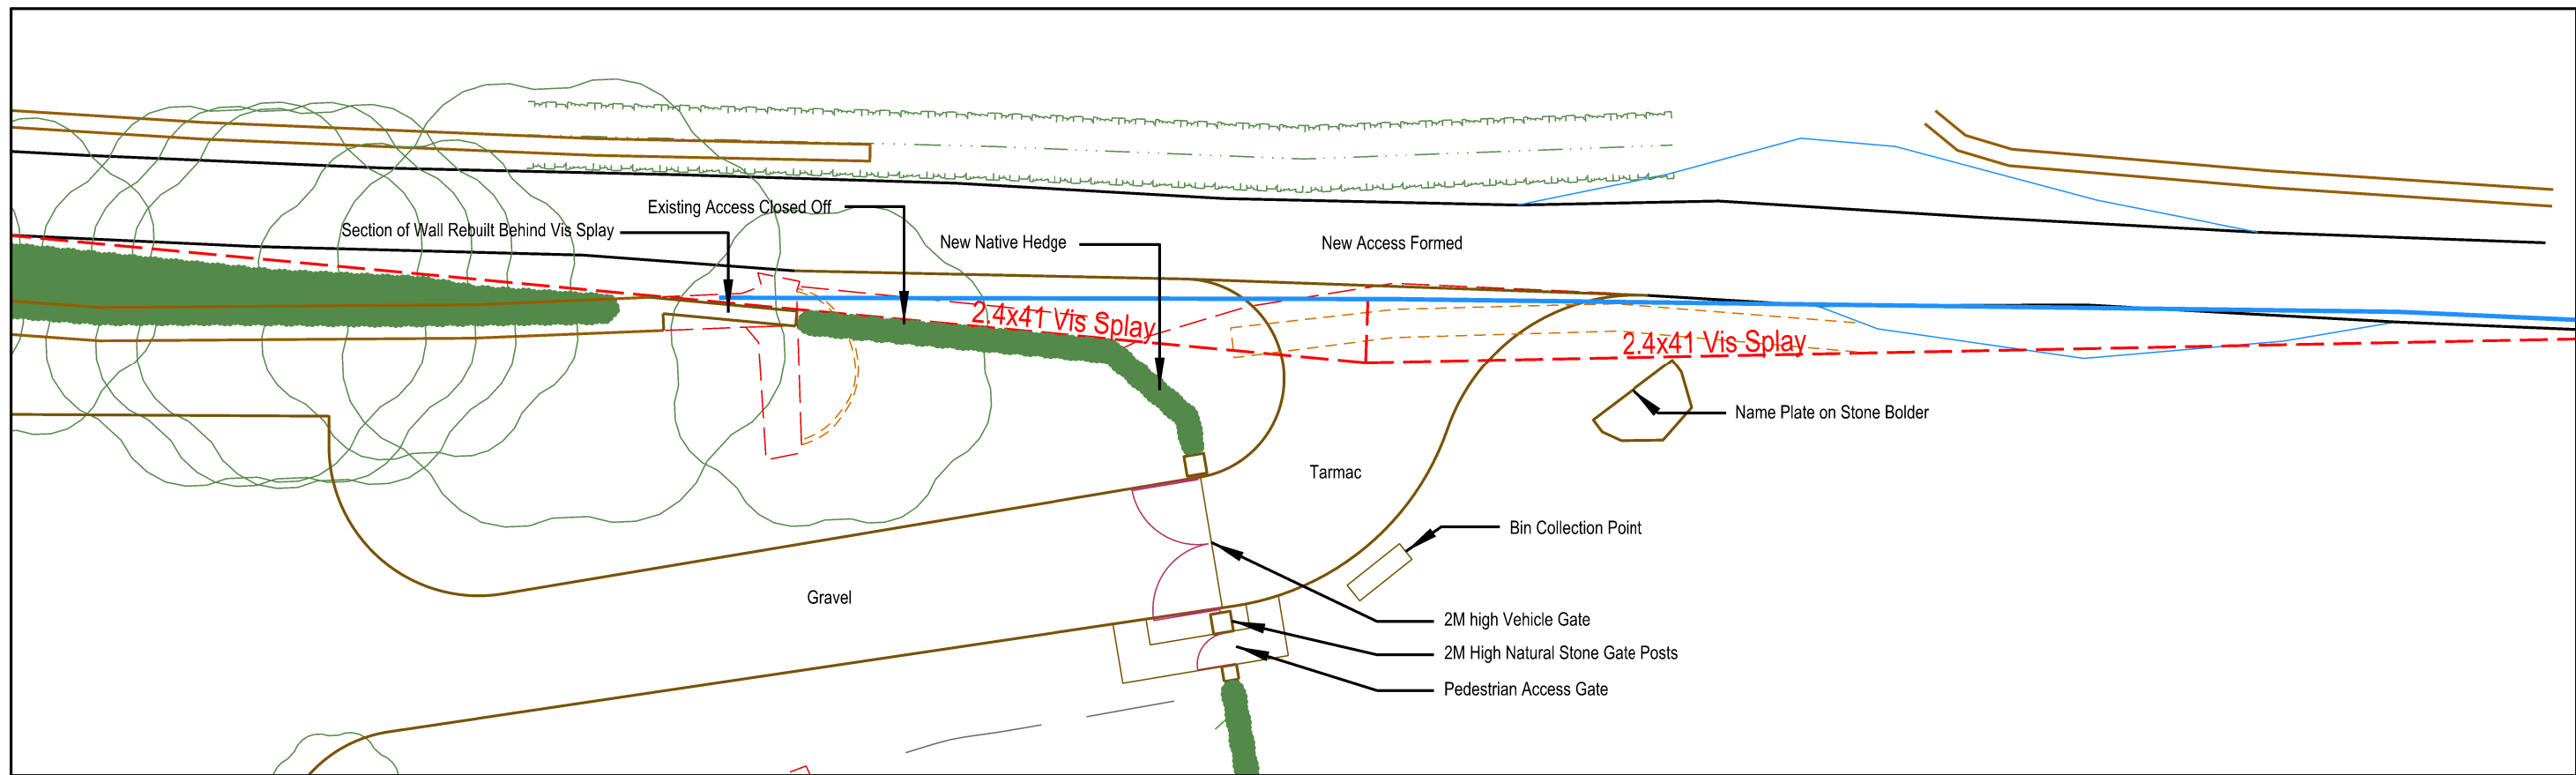


The Old Ride
Bath Road
Bradford on Avon
Wiltshire
Tel 01225 865220
Fax 01225 866086

**ASHLEY
DESIGN**

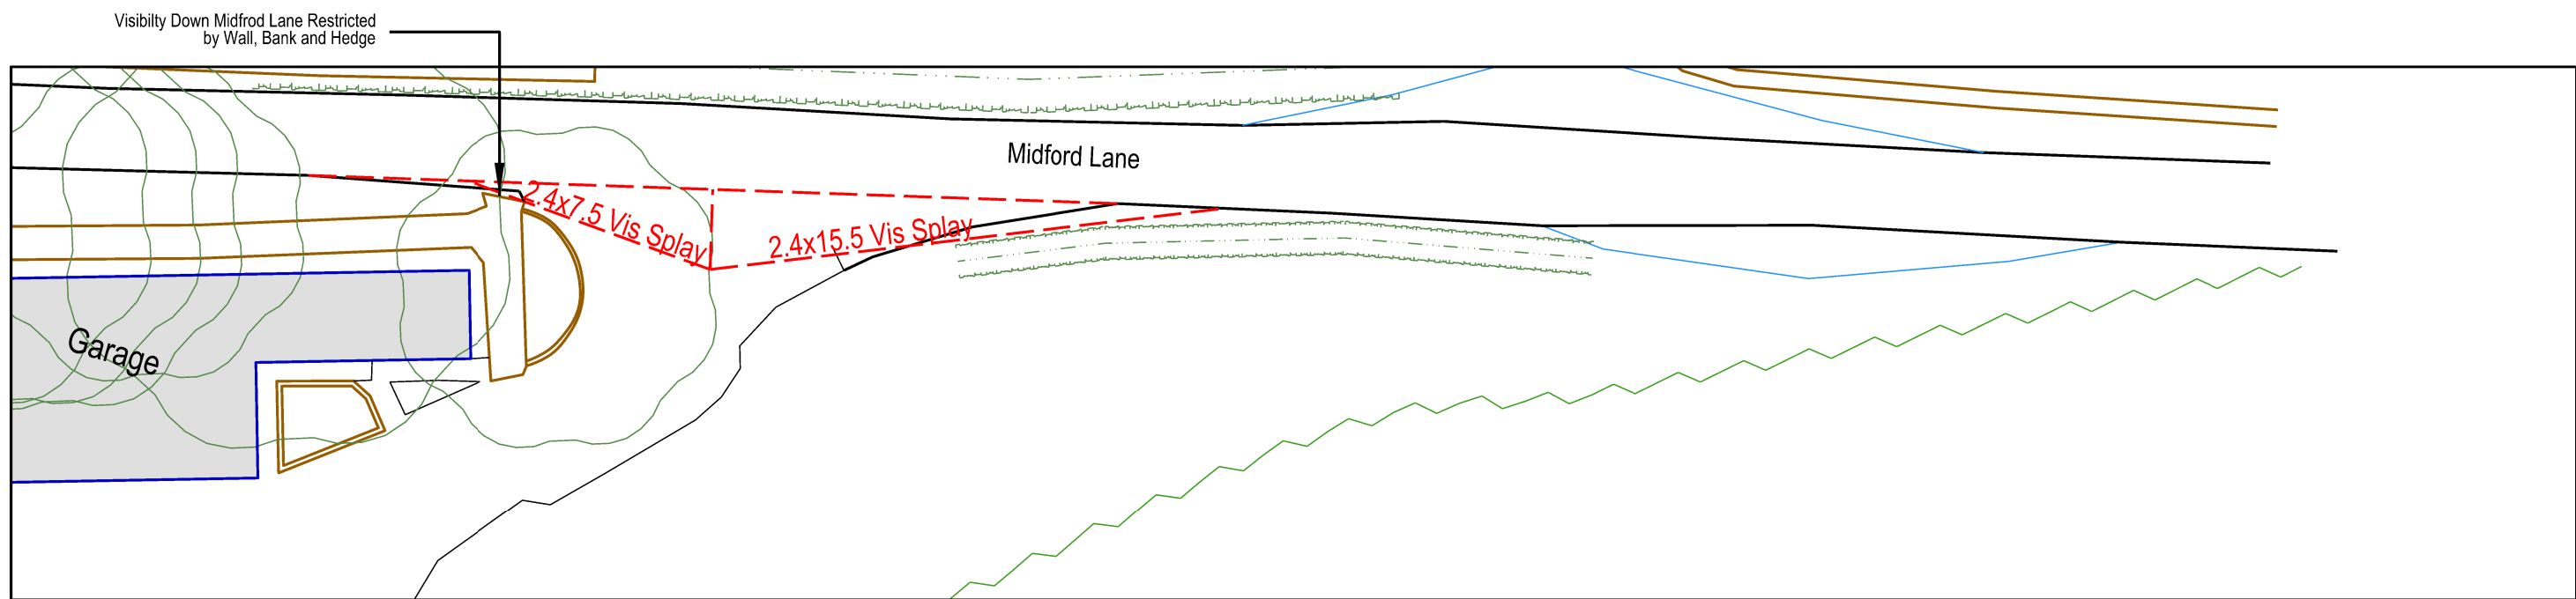

CLIENT **Gary Hawkins**
PROJECT **Cleeve Rock Midford Lane, Midford.**
DRAWING TITLE **Site Entrance Alterations**
SCALE **1:200@A3** DRAWN **May2026** DATE **MAS**

DRAWING NUMBER
2872-11

REVISIONS

--	--	--	--	--	--	--