




PROPOSED SOUTH WEST (FRONT) ELEVATION

(SCALE 1:100)
0 1m 2m

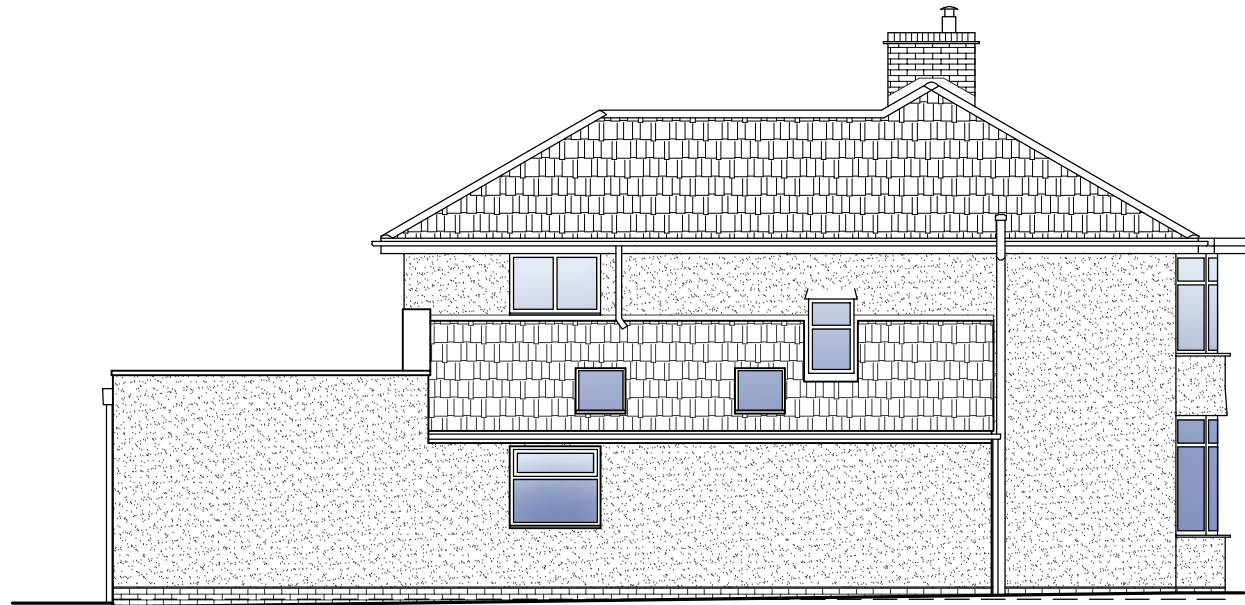


PROPOSED NORTH WEST (SIDE) ELEVATION

(SCALE 1:100)


PROPOSED MATERIAL NOTES:

- EPDM / GRP FLAT ROOF FINISH
- WHITE UPVC RAIN WATER PIPES TO MATCH EXISTING
- RENDER TO MATCH EXISTING. PARAPET COPING STONE TO MATCH EXISTING.
- ANTHRACITE GREY ALUMINIUM DOORS TO REAR. WHITE UPVC WINDOW TO SIDE TO MATCH EXISTING.
- 2No 8000x1000mm ROOF LANTERNS

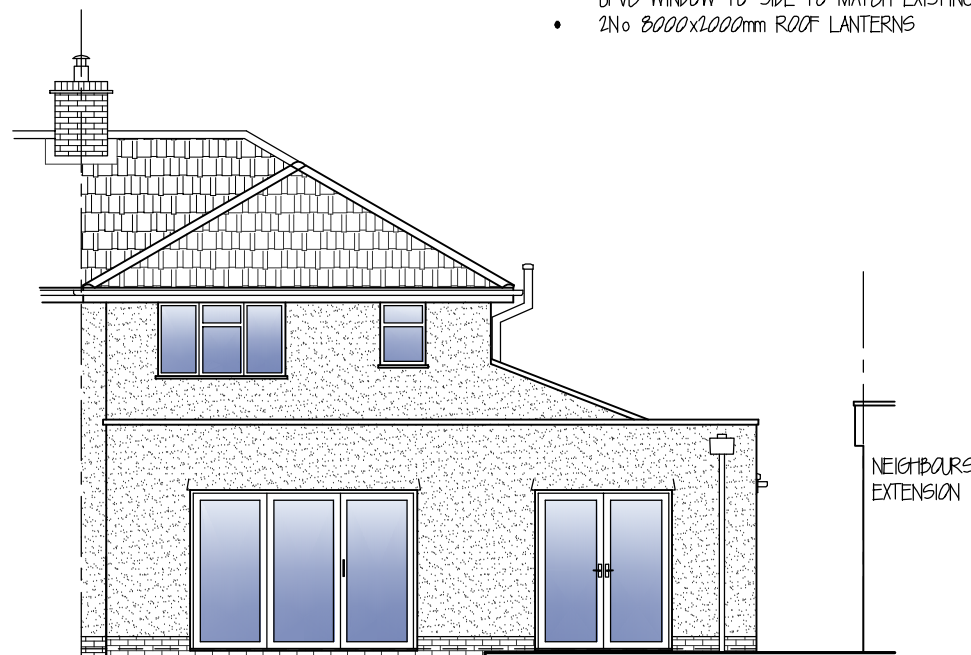

PROPOSED NORTH EAST (REAR) ELEVATION

(SCALE 1:100)

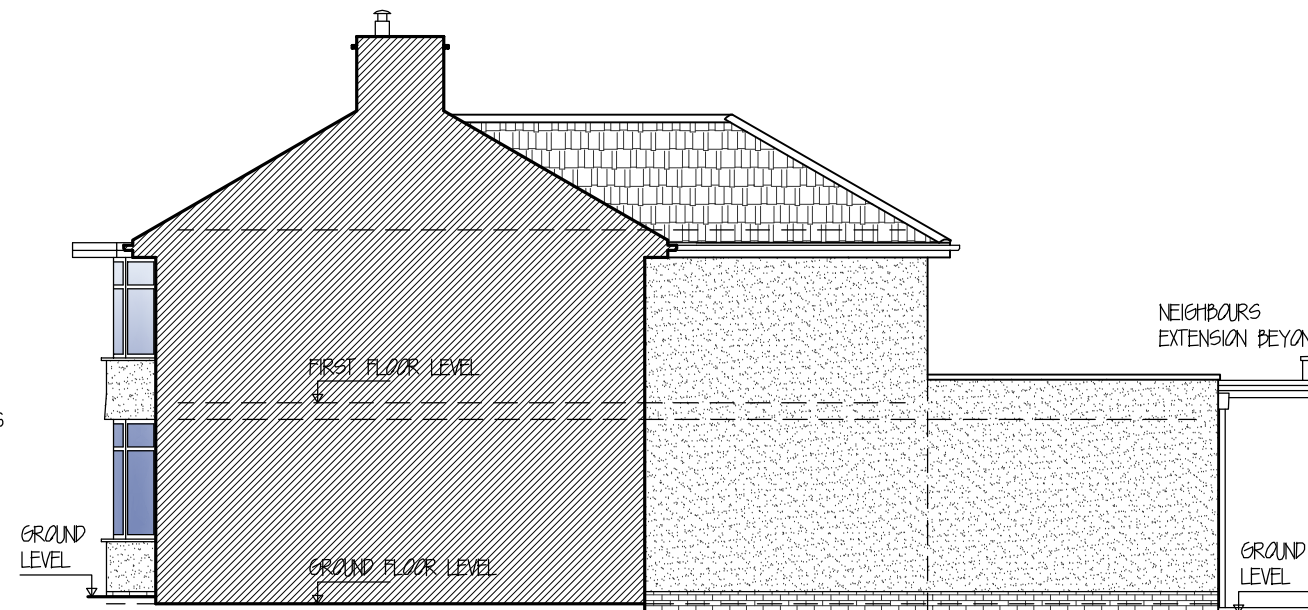

PROPOSED SOUTH EAST (SIDE) ELEVATION & SITE SECTION

(SCALE 1:100)

PARTY WALL
WHERE WORK INVOLVES ALTERATIONS TO A PARTY WALL OR WORKS CLOSE TO A BOUNDARY, IT IS THE OWNERS RESPONSIBILITY TO COMPLY WITH THE NECESSARY NOTICES ETC. REQUIRED BY THE PARTY WALL ACT, 1996. NOTICES TO BE SERVED ATLEAST TWO MONTHS BEFORE WORK COMMENCES.

GENERAL NOTES
THE CONTRACTOR MUST COMPLY IN ALL RESPECTS WITH CURRENT BUILDING REGULATIONS & RELEVANT BUILDING STANDARDS & PRACTICE WHETHER SPECIFICALLY STATED ON THIS DRAWING OR NOT.

BEFORE THE START OF WORK ALL SITE MEASUREMENTS, ANGLES & LEVELS MUST BE CHECKED BY THE CONTRACTOR IN THE EVENT OF ANY INACCURACIES ON THIS DRAWING NO LIABILITY OR RESPONSIBILITY WILL BE ACCEPTED ONCE WORK HAS STARTED.

ONLY THE MATERIALS ON THIS DRAWING ARE TO BE USED. ANY SUBSTITUTIONS MUST BE OF A SIMILAR QUALITY & STANDARD AS THAT STATED. ALL MATERIALS ARE TO BE USED IN ACCORDANCE WITH MANUFACTURES INSTRUCTIONS UNLESS OTHERWISE DIRECTED.

THIS DRAWING IS THE PROPERTY OF ACORN ARCHITECTURAL AND COPYRIGHT IS RESERVED BY THEM. THIS DRAWING IS NOT TO BE COPIED OR DISCLOSED BY OR TO ANY UNAUTHORISED PERSONS WITHOUT THE PRIOR WRITTEN CONSENT OF ACORN ARCHITECTURAL.

TENDER
THE CONTRACTOR IS TO ALLOW FOR ALL WORKS NECESSARY TO COMPLETE THE PROJECT READY FOR OCCUPATION BY THE CLIENT. IF THE CONTRACTOR CONSIDERS ANY OTHER WORKS ARE NECESSARY AND IT IS NOT CLEAR OR NOTED ON THE DRAWING IT MUST BE BROUGHT TO THE CLIENT'S ATTENTION BEFORE SUBMISSION OF THE CONTRACTS TENDER. IT IS TO BE ASSUMED THAT THE CONTRACTOR HAS ALLOWED FOR ALL ITEMS OF WORK UNLESS THEY ARE SPECIFICALLY NOTED AS EXCLUDED IN THE CONTRACTORS TENDER SUBMISSION.

SCALE: 1:100 @ A3

Client MR PAUL BURNS		
Project 10 BEECHWOOD ROAD, CHIPPENHAM, WILTSHIRE, SN14 0EZ		
 Office 107, 8 The Bridge, Chippenham, SN15 1FY 01249 485578 www.acornarchitectural.com		
Title PROPOSED ELEVATIONS & SITE SECTION		
Date. AUG. 25	Drg. No. 2643-06	Rev. P1