



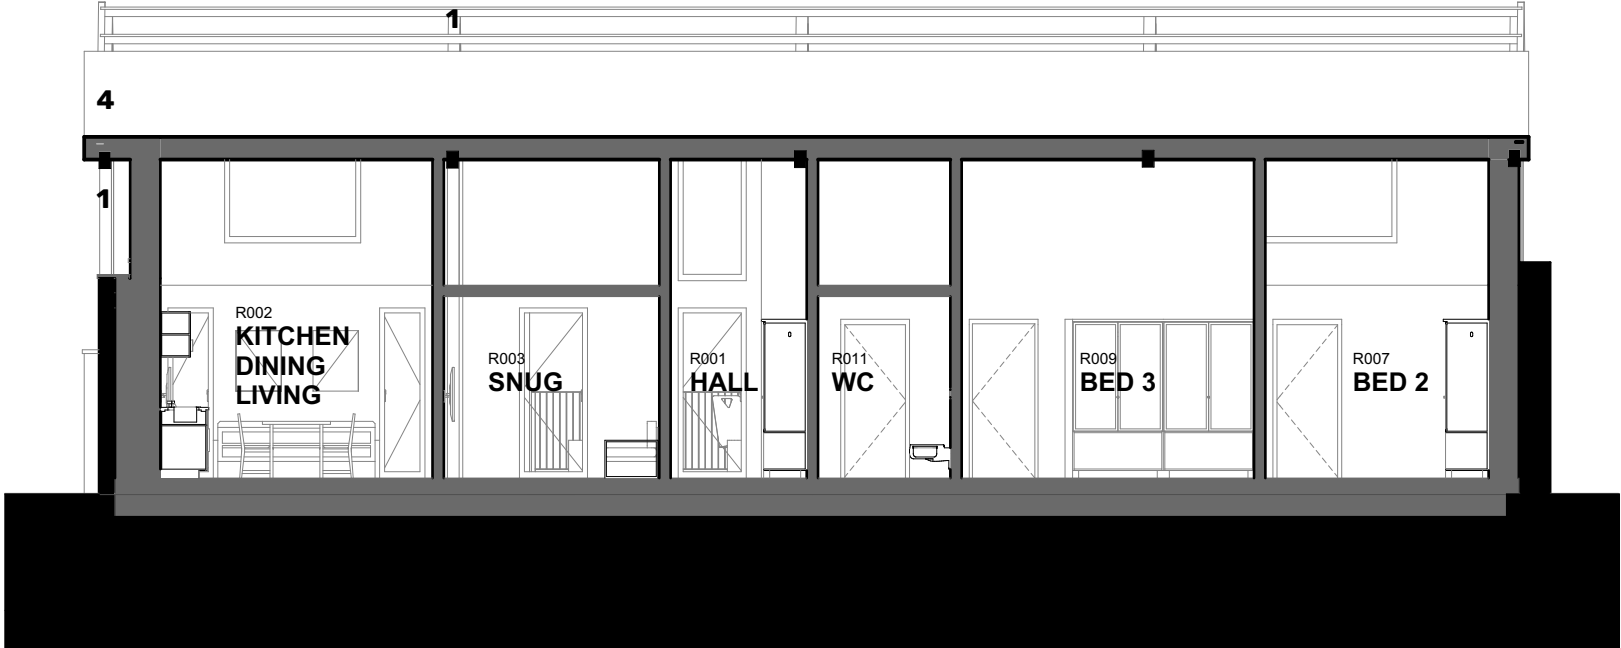

C SECTION C-C

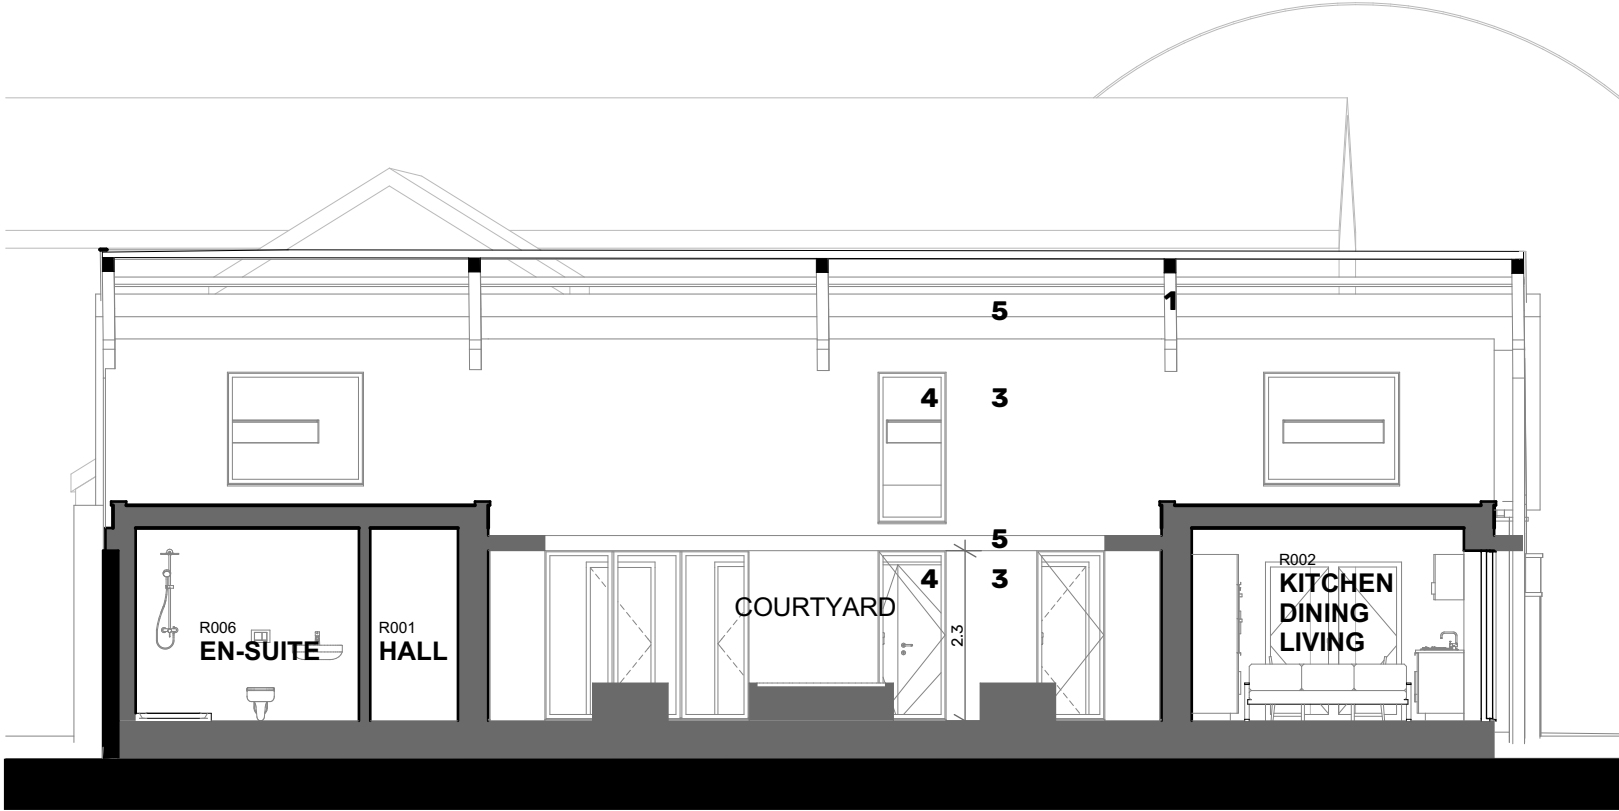

D SECTION D-D

Notes:

Responsibility is not accepted for errors made by others scaling from this drawing.

All construction information should be taken from figured dimensions only. Dimensions are in millimeters unless otherwise stated.


All dimensions and conditions to be checked on site prior to preparing drawings or commencing any work.

Any variations or supplementary drawings are to be approved by The Architect.

- Material Key**
- 1 Existing Concrete Frame
 - 2 Blockwork
 - 3 Dark Grey Profiled Metal Cladding
 - 4 Aluminium Windows/Doors/Rooflights
 - 5 Aluminium Fascias/Copings/Rainwater Goods
 - 6 Aluminium Flat Bar Railings

Dimensions

All elevation dimensions stated in meters

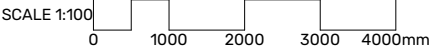

P4	26/05/2026	Window, Door, Wall Dimensions
P3	26/03/2026	Class Q Application
Revision:	Date:	Description:
Status: PLANNING		
Project: Highway Barn Highway Common, Calne		
Title: SECTIONS C D as Proposed		
Reference: 455.P.201	Revision: P4	First issued: MAR 26
		Scale @ A3: 1:100

Designscape Architects

Bath Brewery
Toll Bridge Road
Bath BA17DE
T: 01225 858500
E: enquiries@dscape.co.uk
www.dscape.co.uk

Last issued by:jp/cm