


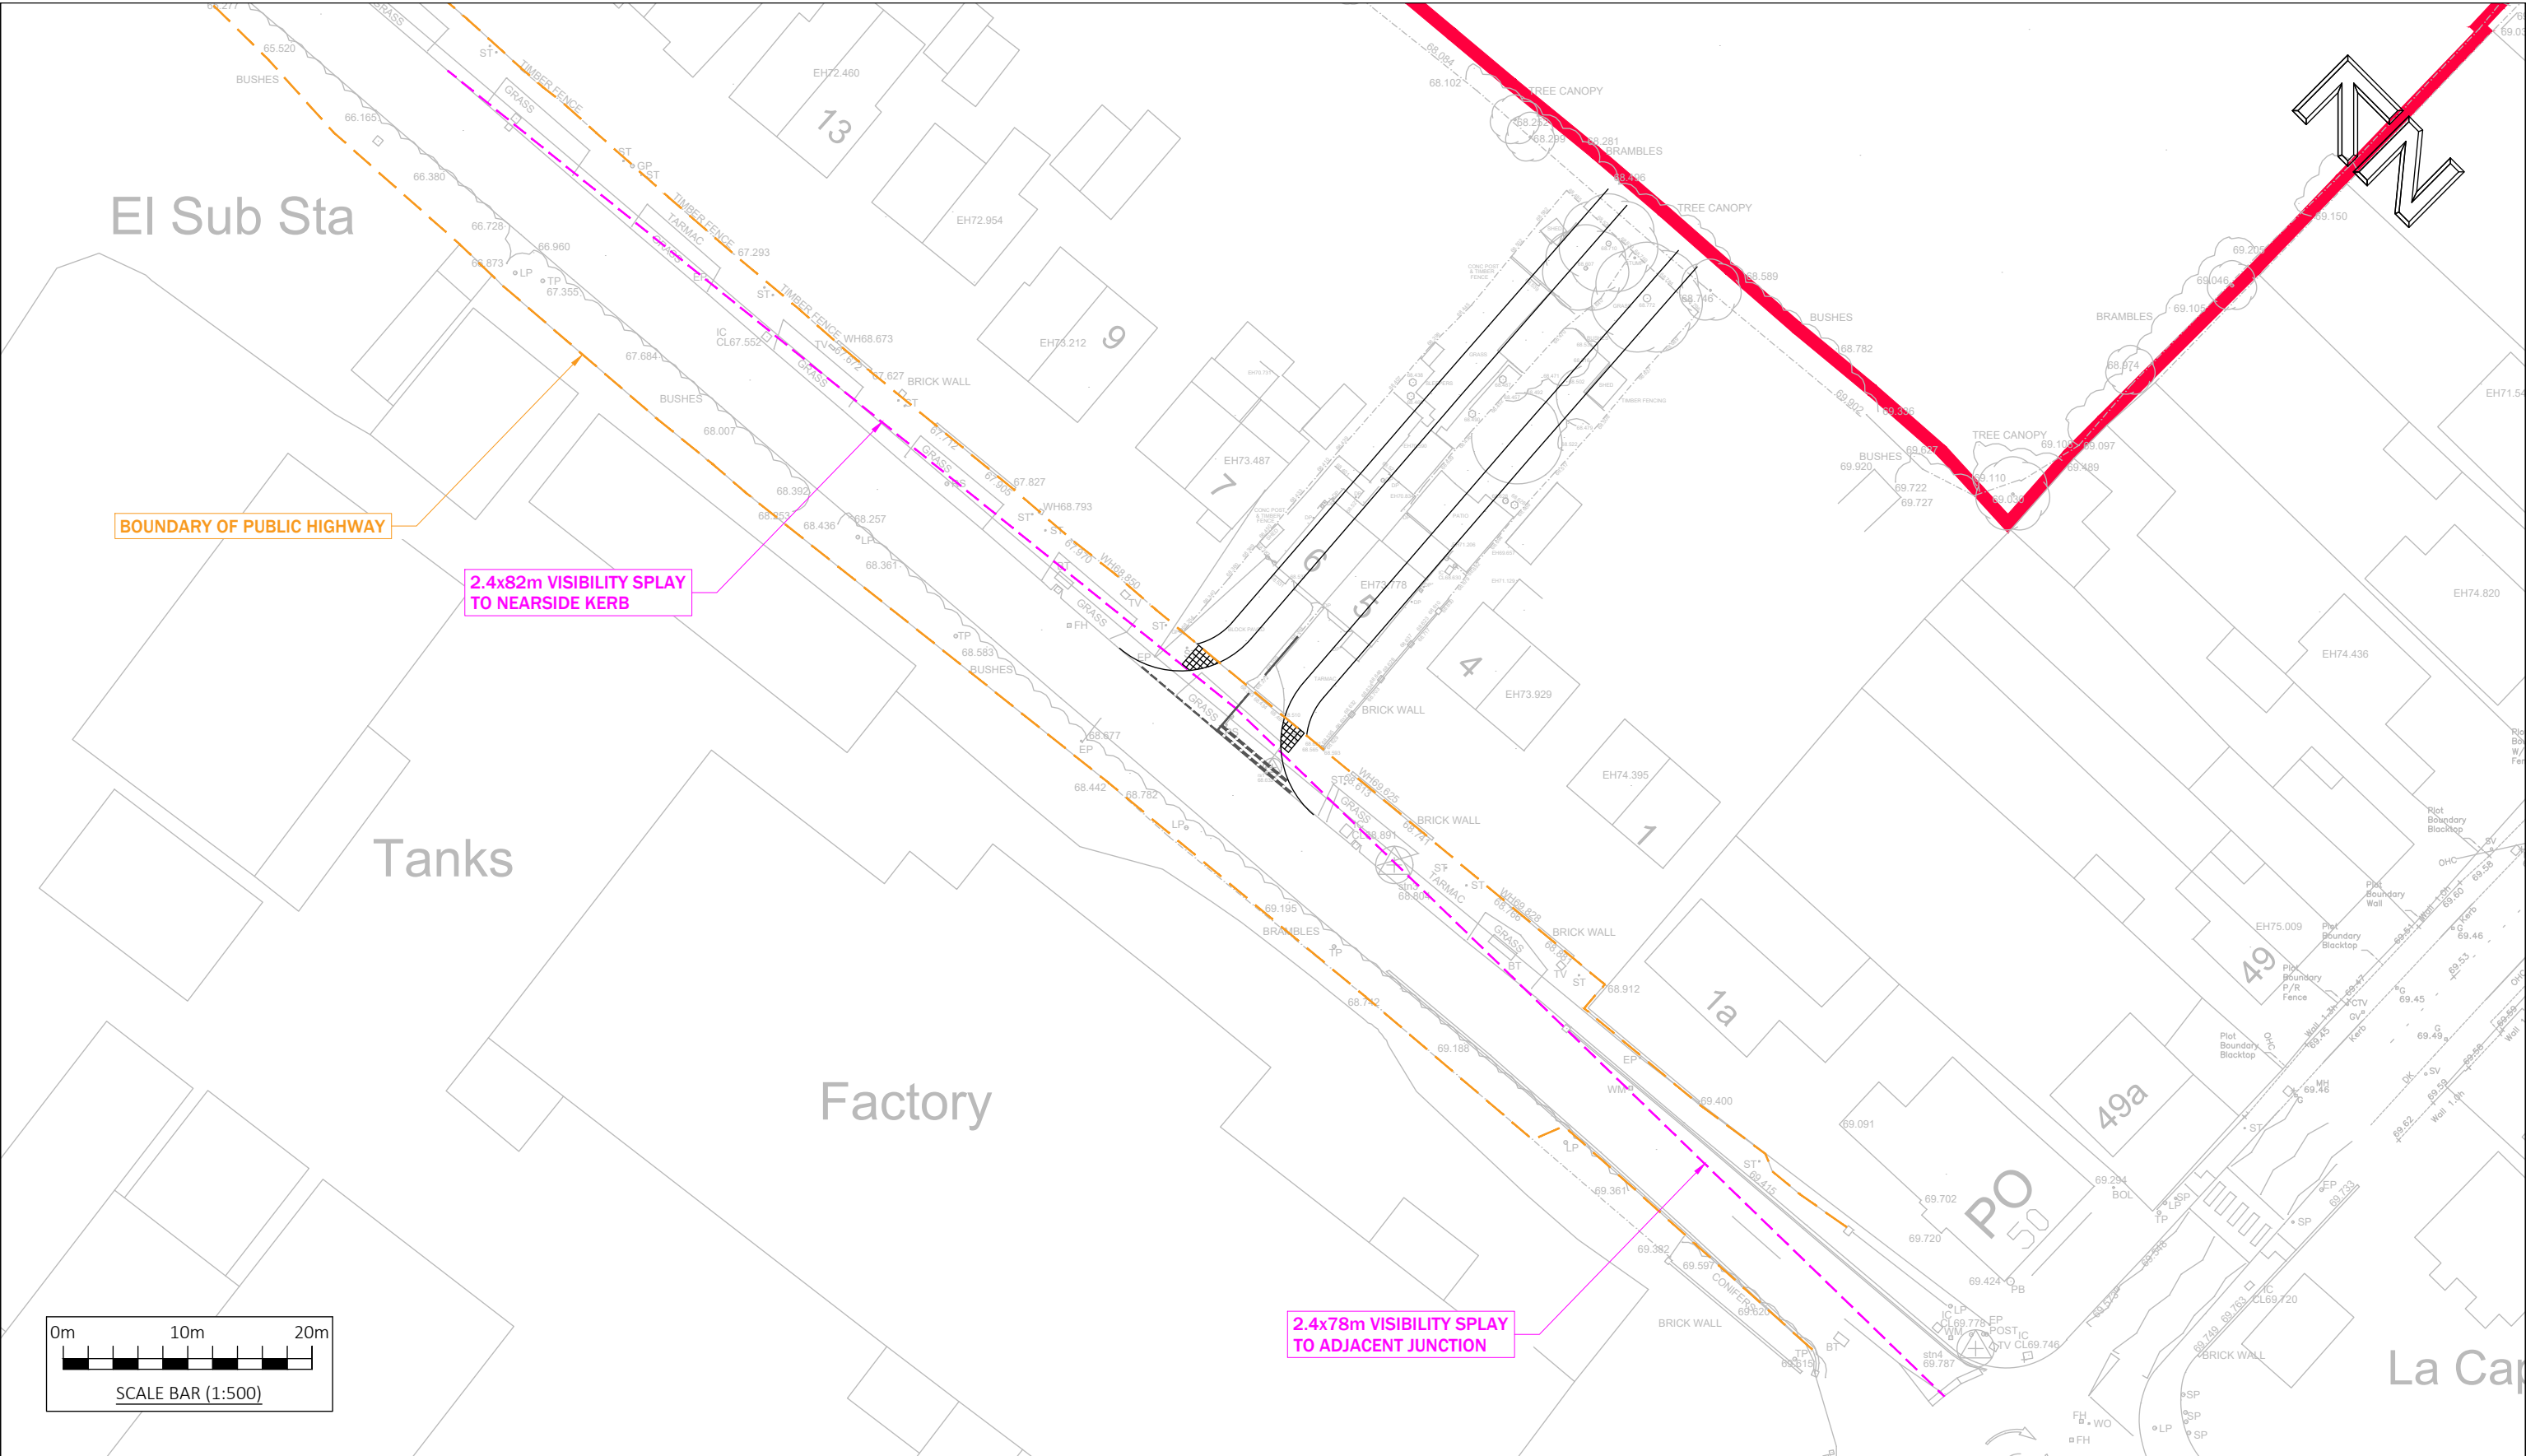

 9 Hurricane Court Liverpool International Business Park Estuary Boulevard Liverpool L24 8RL www.primetp.co.uk 0151 728 1860					Project	STORRIDGE ROAD, WESTBURY, WILTSHIRE	Drawn by RO	Issue date 21 NOV 2024
	A	27/03/25	RO	BASE PLAN UPDATED			Scale(s)	1:500 @ A3
	Rev	Date	By	Revision notes	Title	ACCESS FROM 5&6 STORRIDGE ROAD		
	Status						INFORMATION	