


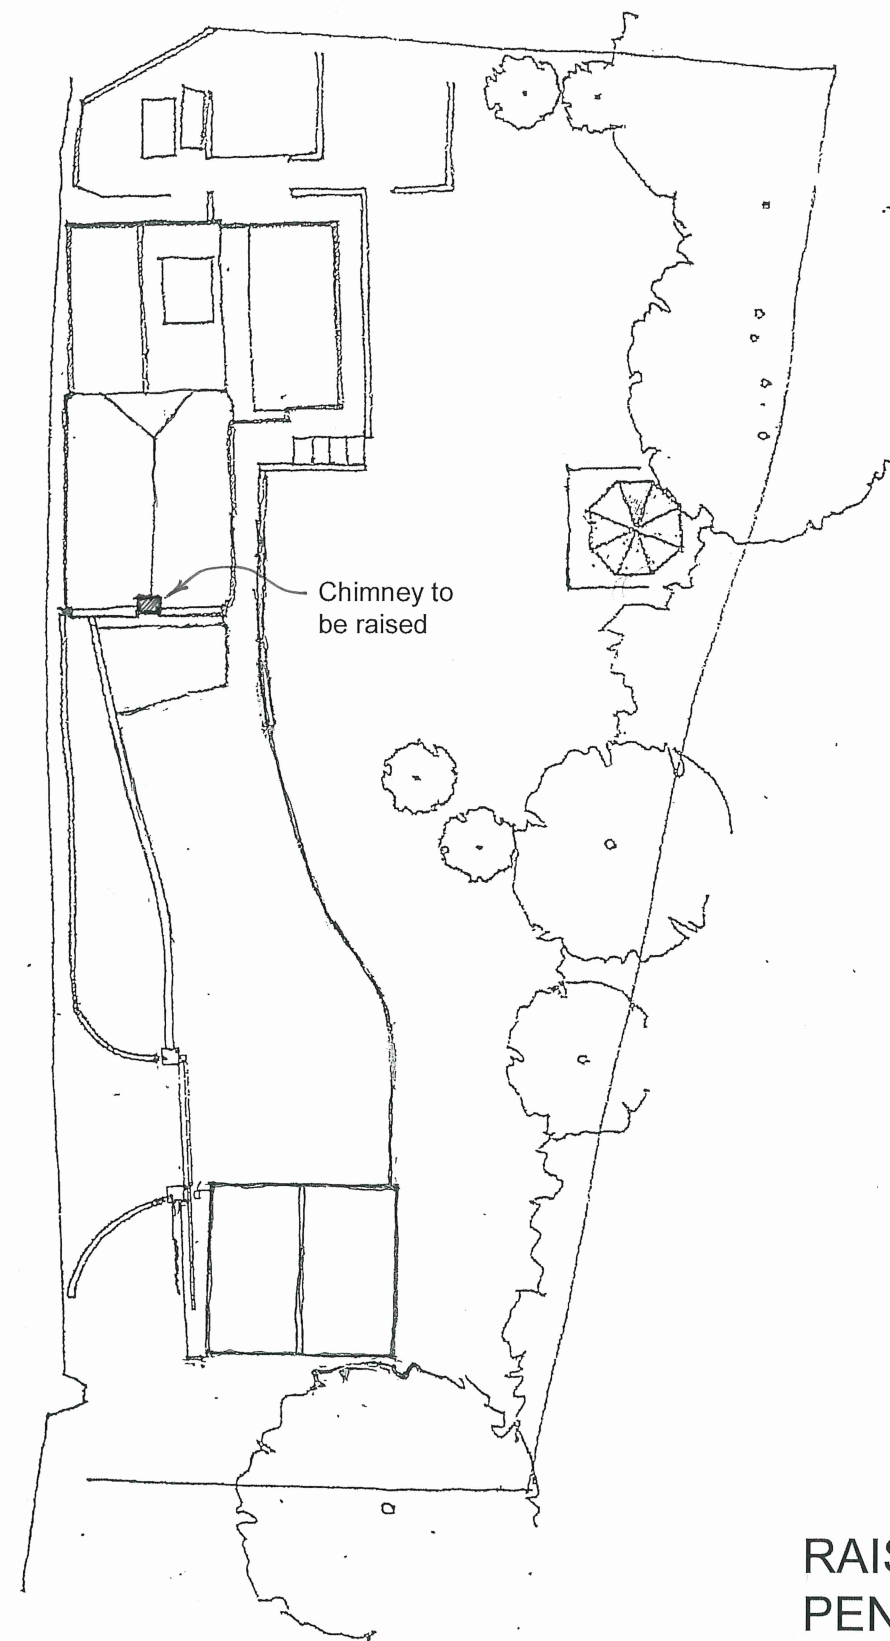


SITE BLOCK PLAN



RAISING OF CHIMNEY FOR FIRE SAFETY REASONS at PENNYFARTHING COTTAGE, HIGH STREET, ANSTY, WILTSHIRE

SITE LOCATION AND BLOCK PLANS
226015/01 Scale as noted at A3

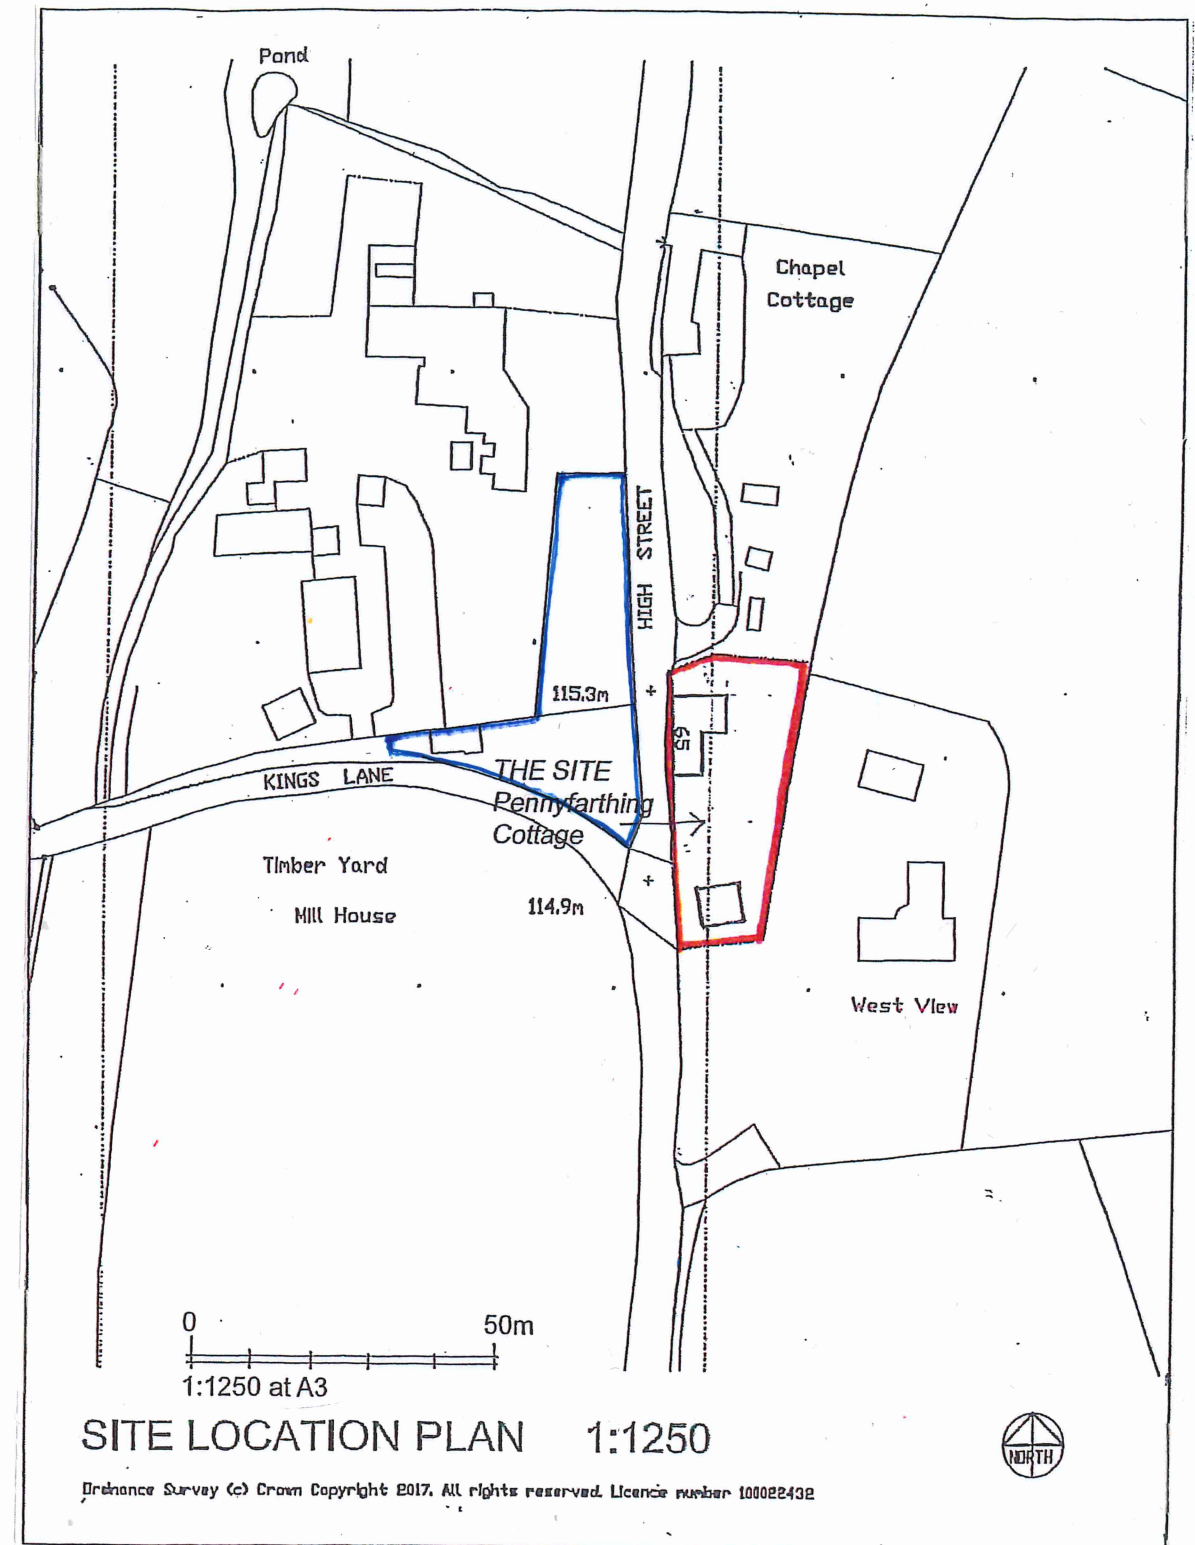

SITE LOCATION PLAN 1:1250

Ordnance Survey (c) Crown Copyright 2017. All rights reserved. Licence number 100022432

This drawing is copyright and shall not be reproduced without the Architect's consent. This drawing may be scaled for planning purposes only. Any discrepancies from this drawing should be notified to the Architect. If in doubt, ask.